
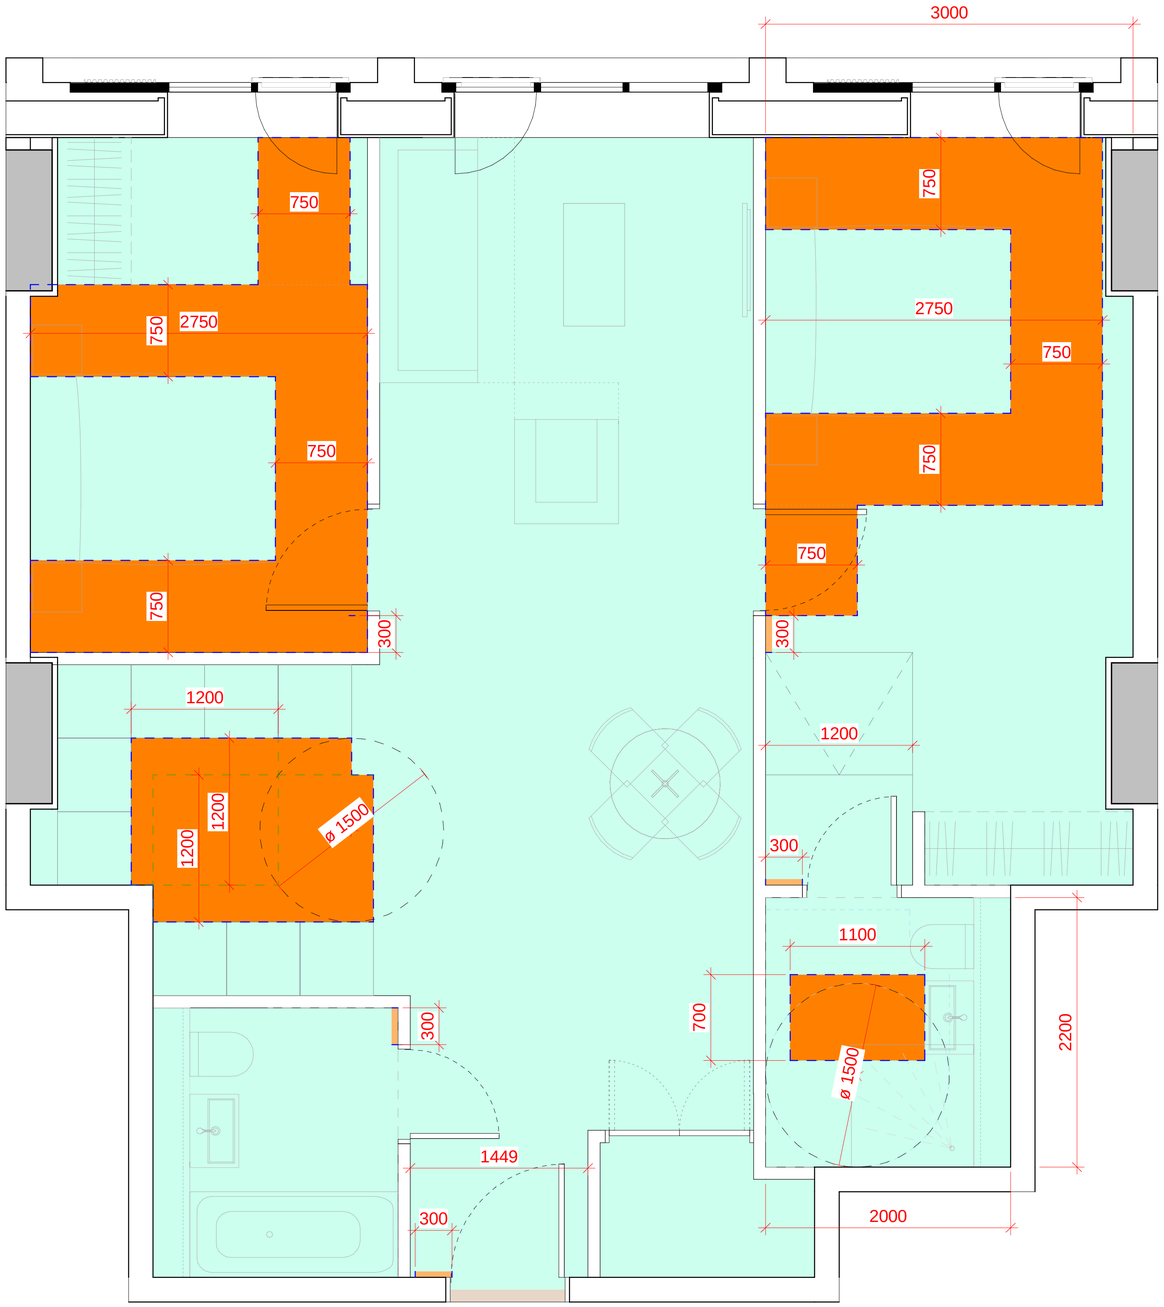


1:25 @ A1

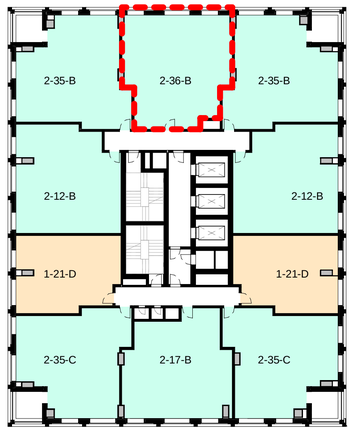

1:250 @ A1

LEVEL 14 SHOWN.

APARTMENT TYPE AVAILIBLE ON LEVELS:

04-27

This drawing is copyright
Do not scale off dimensions.

All dimensions to be checked on site by contractor.

Contractor to report any dimensional discrepancies, errors or omissions prior to commencing on site.

NORTH

Rev	Date	Description
P01	22-11-2022	Planning Submission

Project Title: Great Northern

Drawing Title: Adapted Apartment Plan 4 (Type 2-36-B) Leisure Box

Project No: 10422

Scale: 1:25 @ A1

Status: PLANNING

10422-SHP-Z4-A-B5D9-F200-PL-XX-004

Revision: P01

simpsonhaugh
Manchester +44 (0)161 835 2345
London +44 (0)20 7549 4000

© SimpsonHaugh and Partners 2022