


THE BUILDER MUST CHECK THE SITE AND THE APPROVED
DRAWINGS BEFORE COMMENCING THE WORKS AND MUST
TAKE ANY WORKING MEASUREMENTS AS NECESSARY. ANY
DISCREPANCY IN THE DRAWING MUST BE REPORTED TO THE
CLIENT .

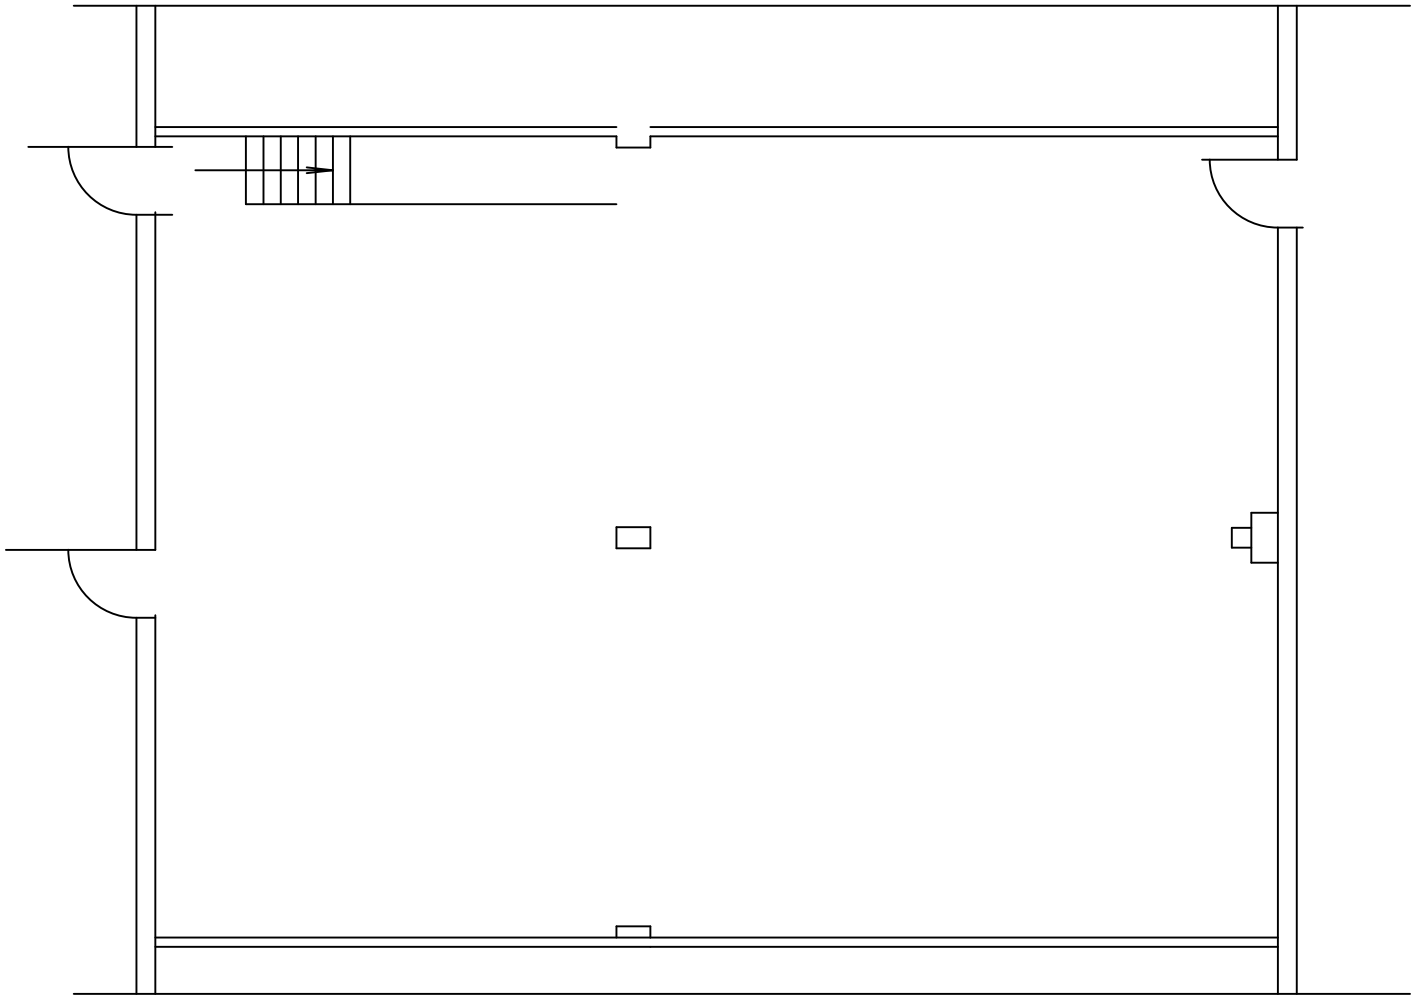

Site Layout Plan

H S H Engineering Design Services Ltd 428 Cheetham Hill Road Cheetham Manchester M8 9LE. UK. 0161 7956385, 07940 197 333				
project title	Proposed Installation of a flue pipe at the rear.			
client	Ms. Neda Yazdani			
dwg. title	Site Layout Plan			
dwg. no.	sheet no.	scale	job no.	
01		1:100	A3	
44-46 Wilmslow Road Manchester M14 5TQ				
drawn by.	checked by.	approved by.	date	
TZ			April 2022	