


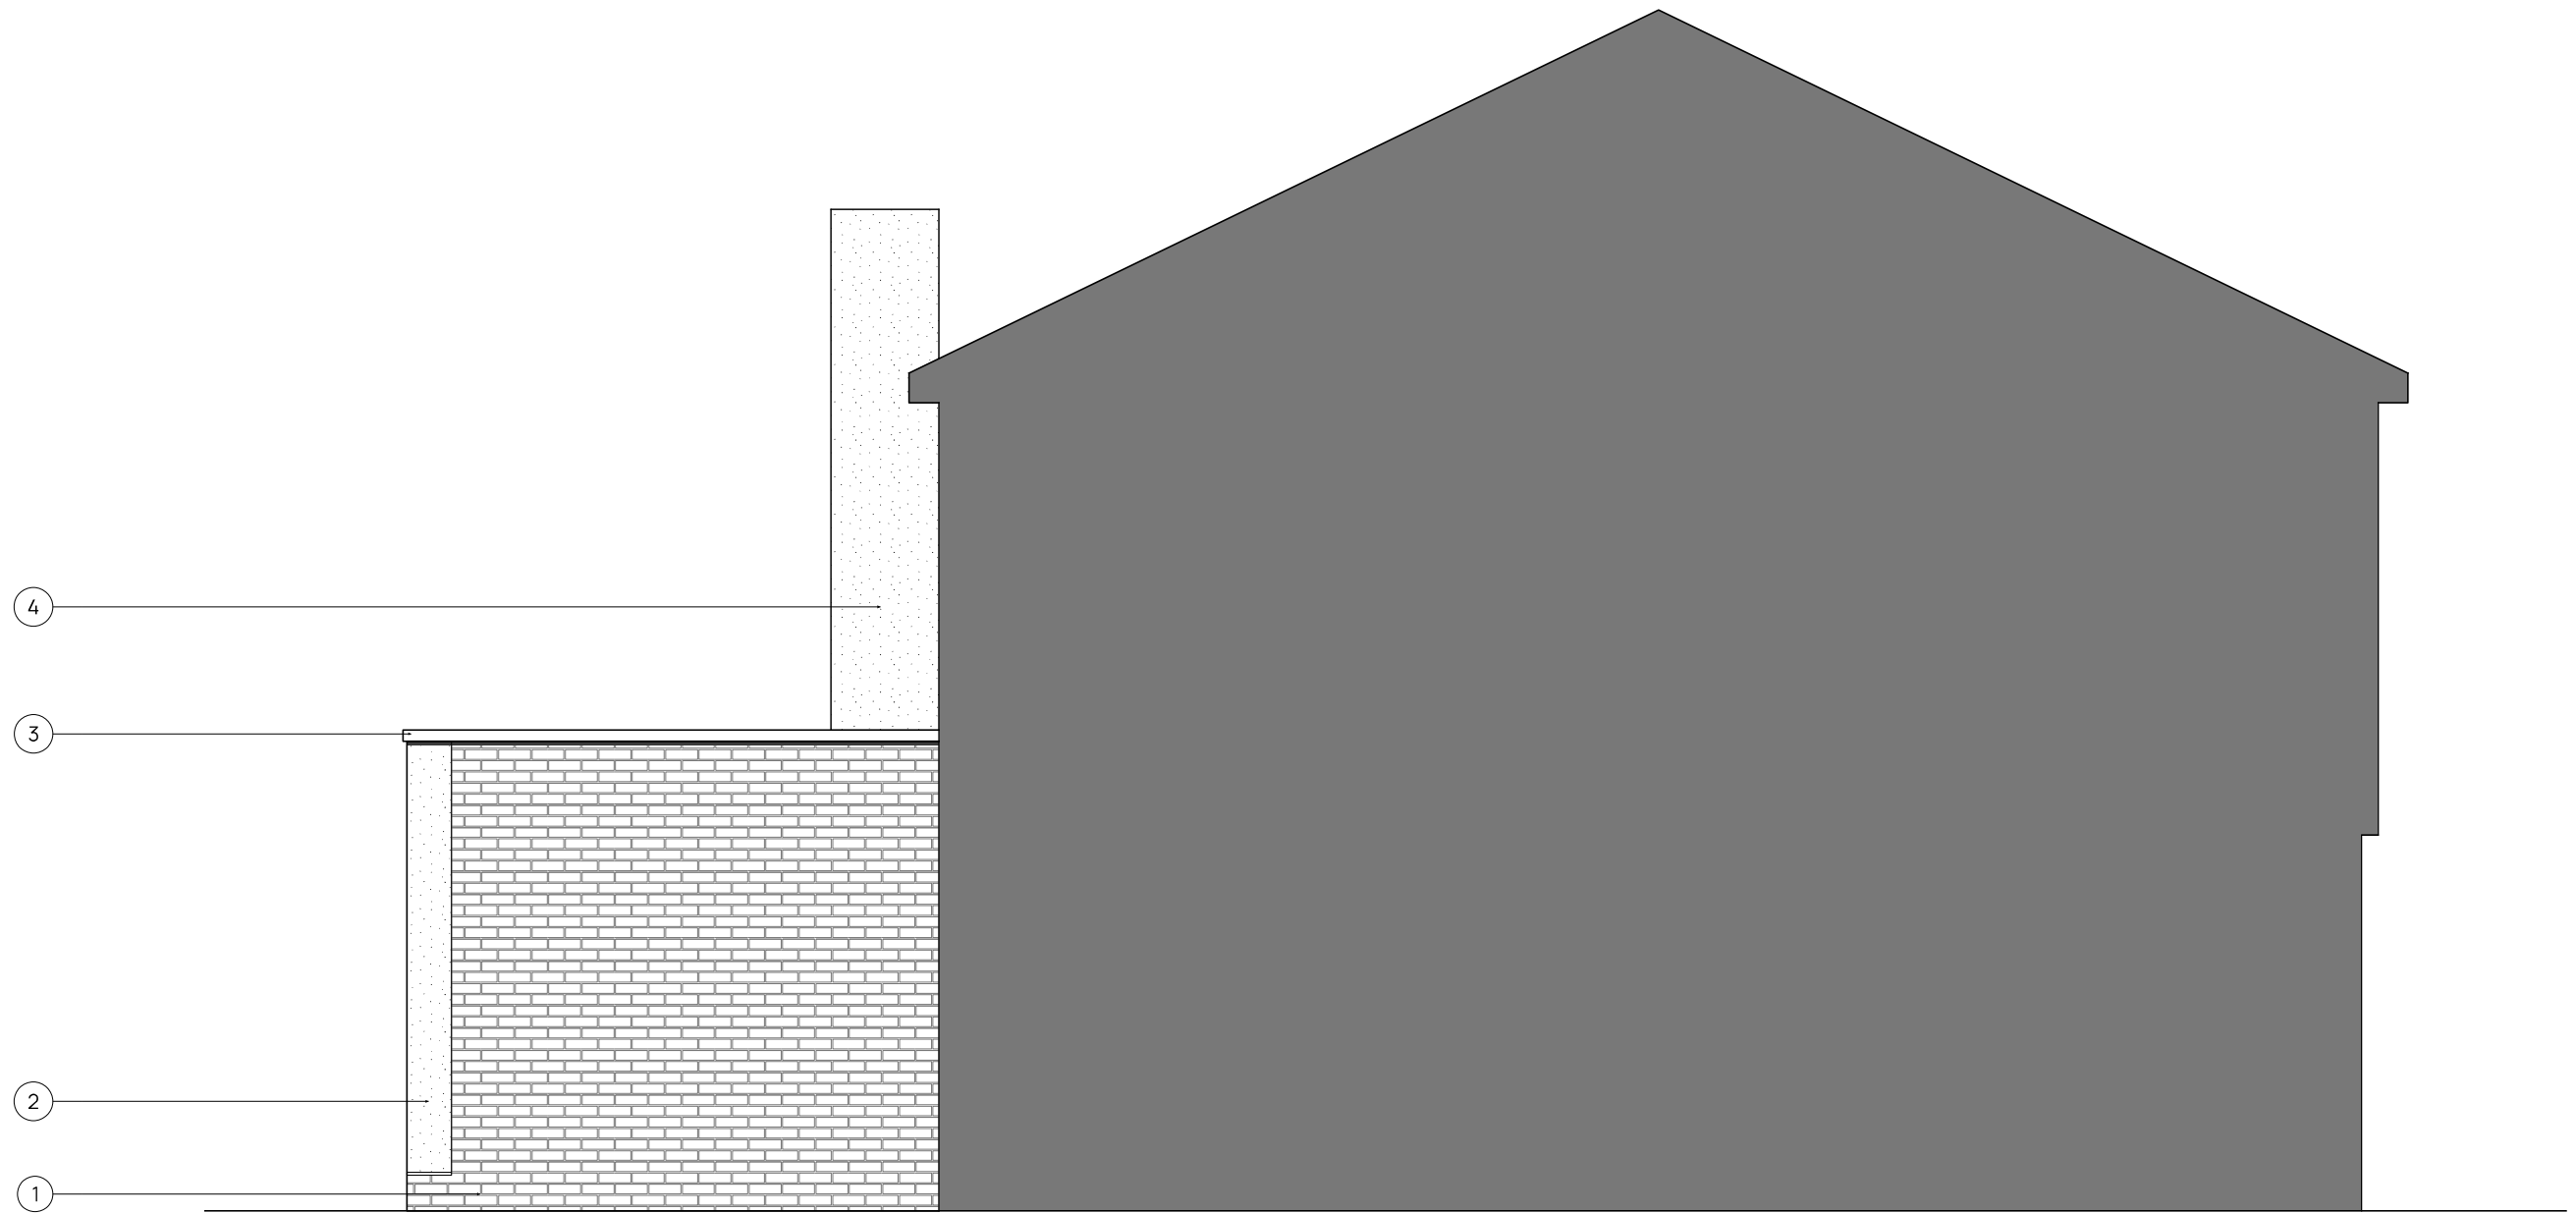

4

3

2

1

5m

1m

1. Engineering brick plinth
2. Render to extension
3. Concrete effect coping
4. New chimney, clad to match extension

rev	date		description			
Project	ABBERTON ROAD, DIDSBURY				ARCDARC.COM	
Title	SIDE ELEVATION AS PROPOSED					
Project No	22-13	Drawing No	L(-4)014	Status	PLANNING	
Scale	1:50@A3	Date	NOV 2022	Rev		