


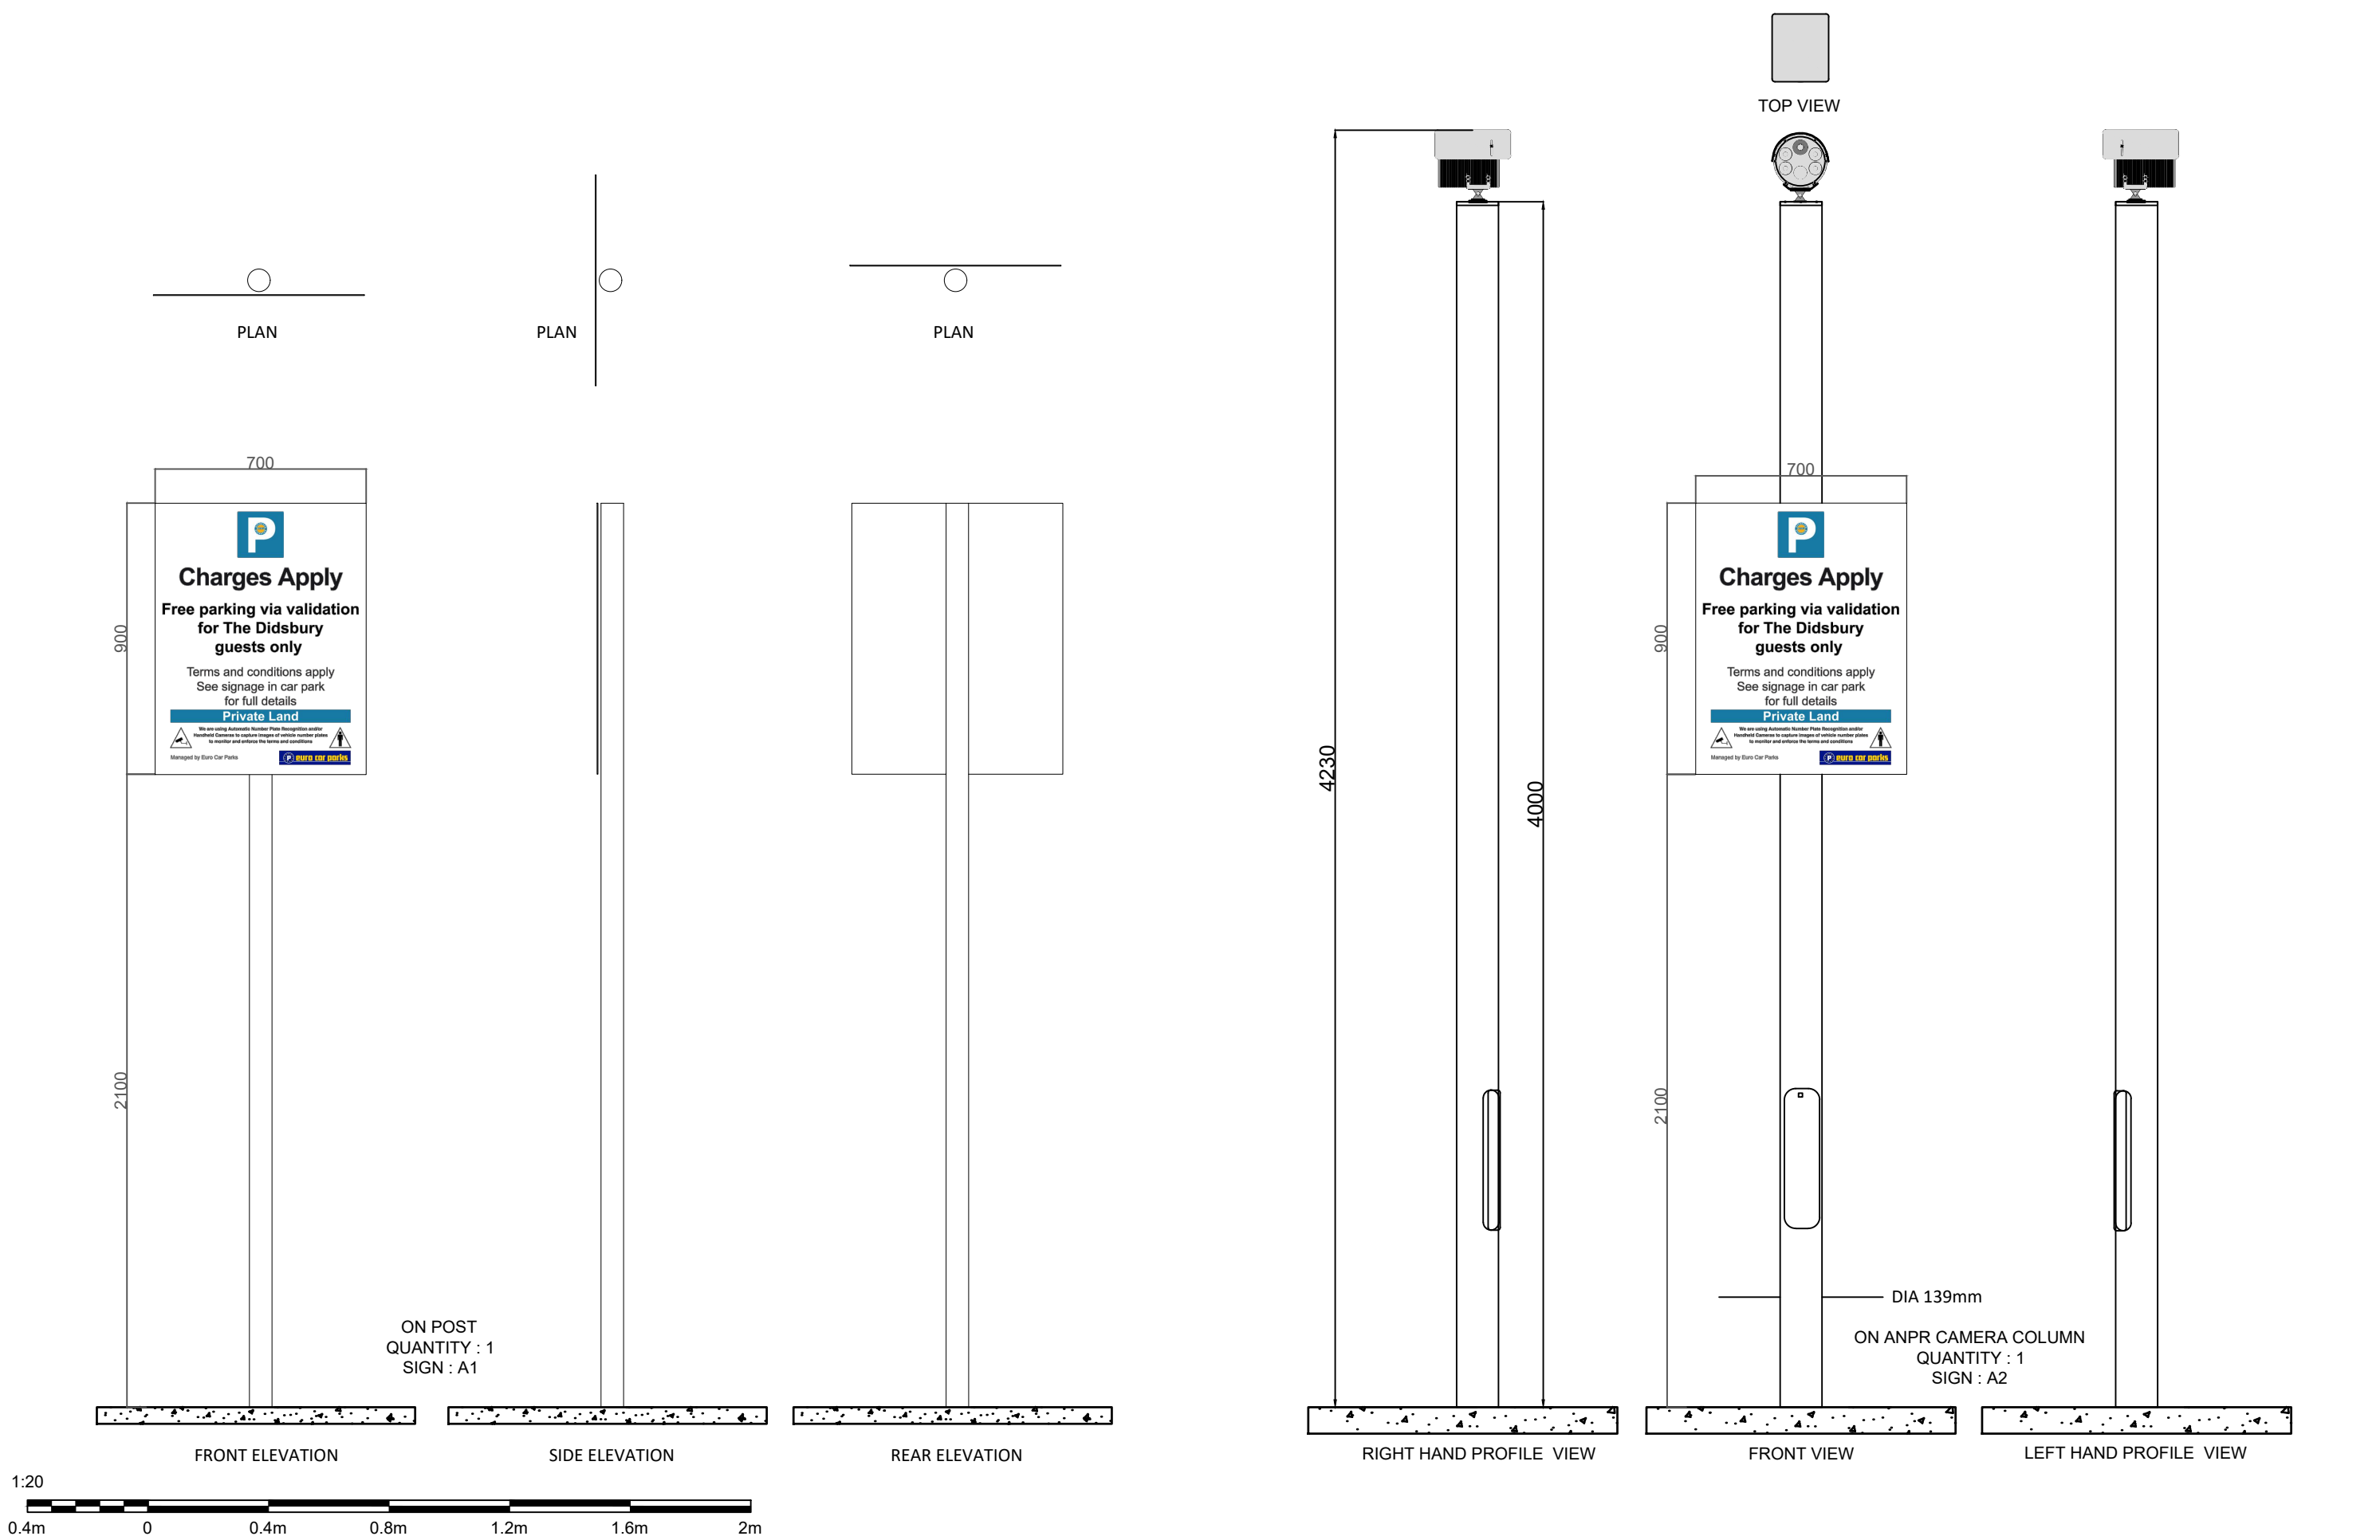

 Euro Car Parks Ltd 30 Dorset Square London NW1 6QJ +44 (0)20 7563 3000 Registered in England & Wales, Registration No 1270612	DRAWING NO.		REVISION.	DATE.	SITE: SIGNAGE ELEVATION 1 GREENE KING - DIDSBURY MANCHESTER - M20 2SG	REVISIONS:					
	2649-DWG-ELE-01		03	09/06/2021		REV:		DESCRIPTION:		BY:	DATE:
	SCALE AT.		DRAWN.	CHECKED.		01	SIGNAGE ELEVATIONS SHEET LAYOUT		VP	09/06/2021	
	1:20 @ A3		VP			02	SIGNAGE ELEVATIONS SHEET UPDATED		HV	24/10/2021	
						03	SIGN B1 OMITTED, SIGN A AND QUANTITY UPDATED.		HV	10/11/2021	