



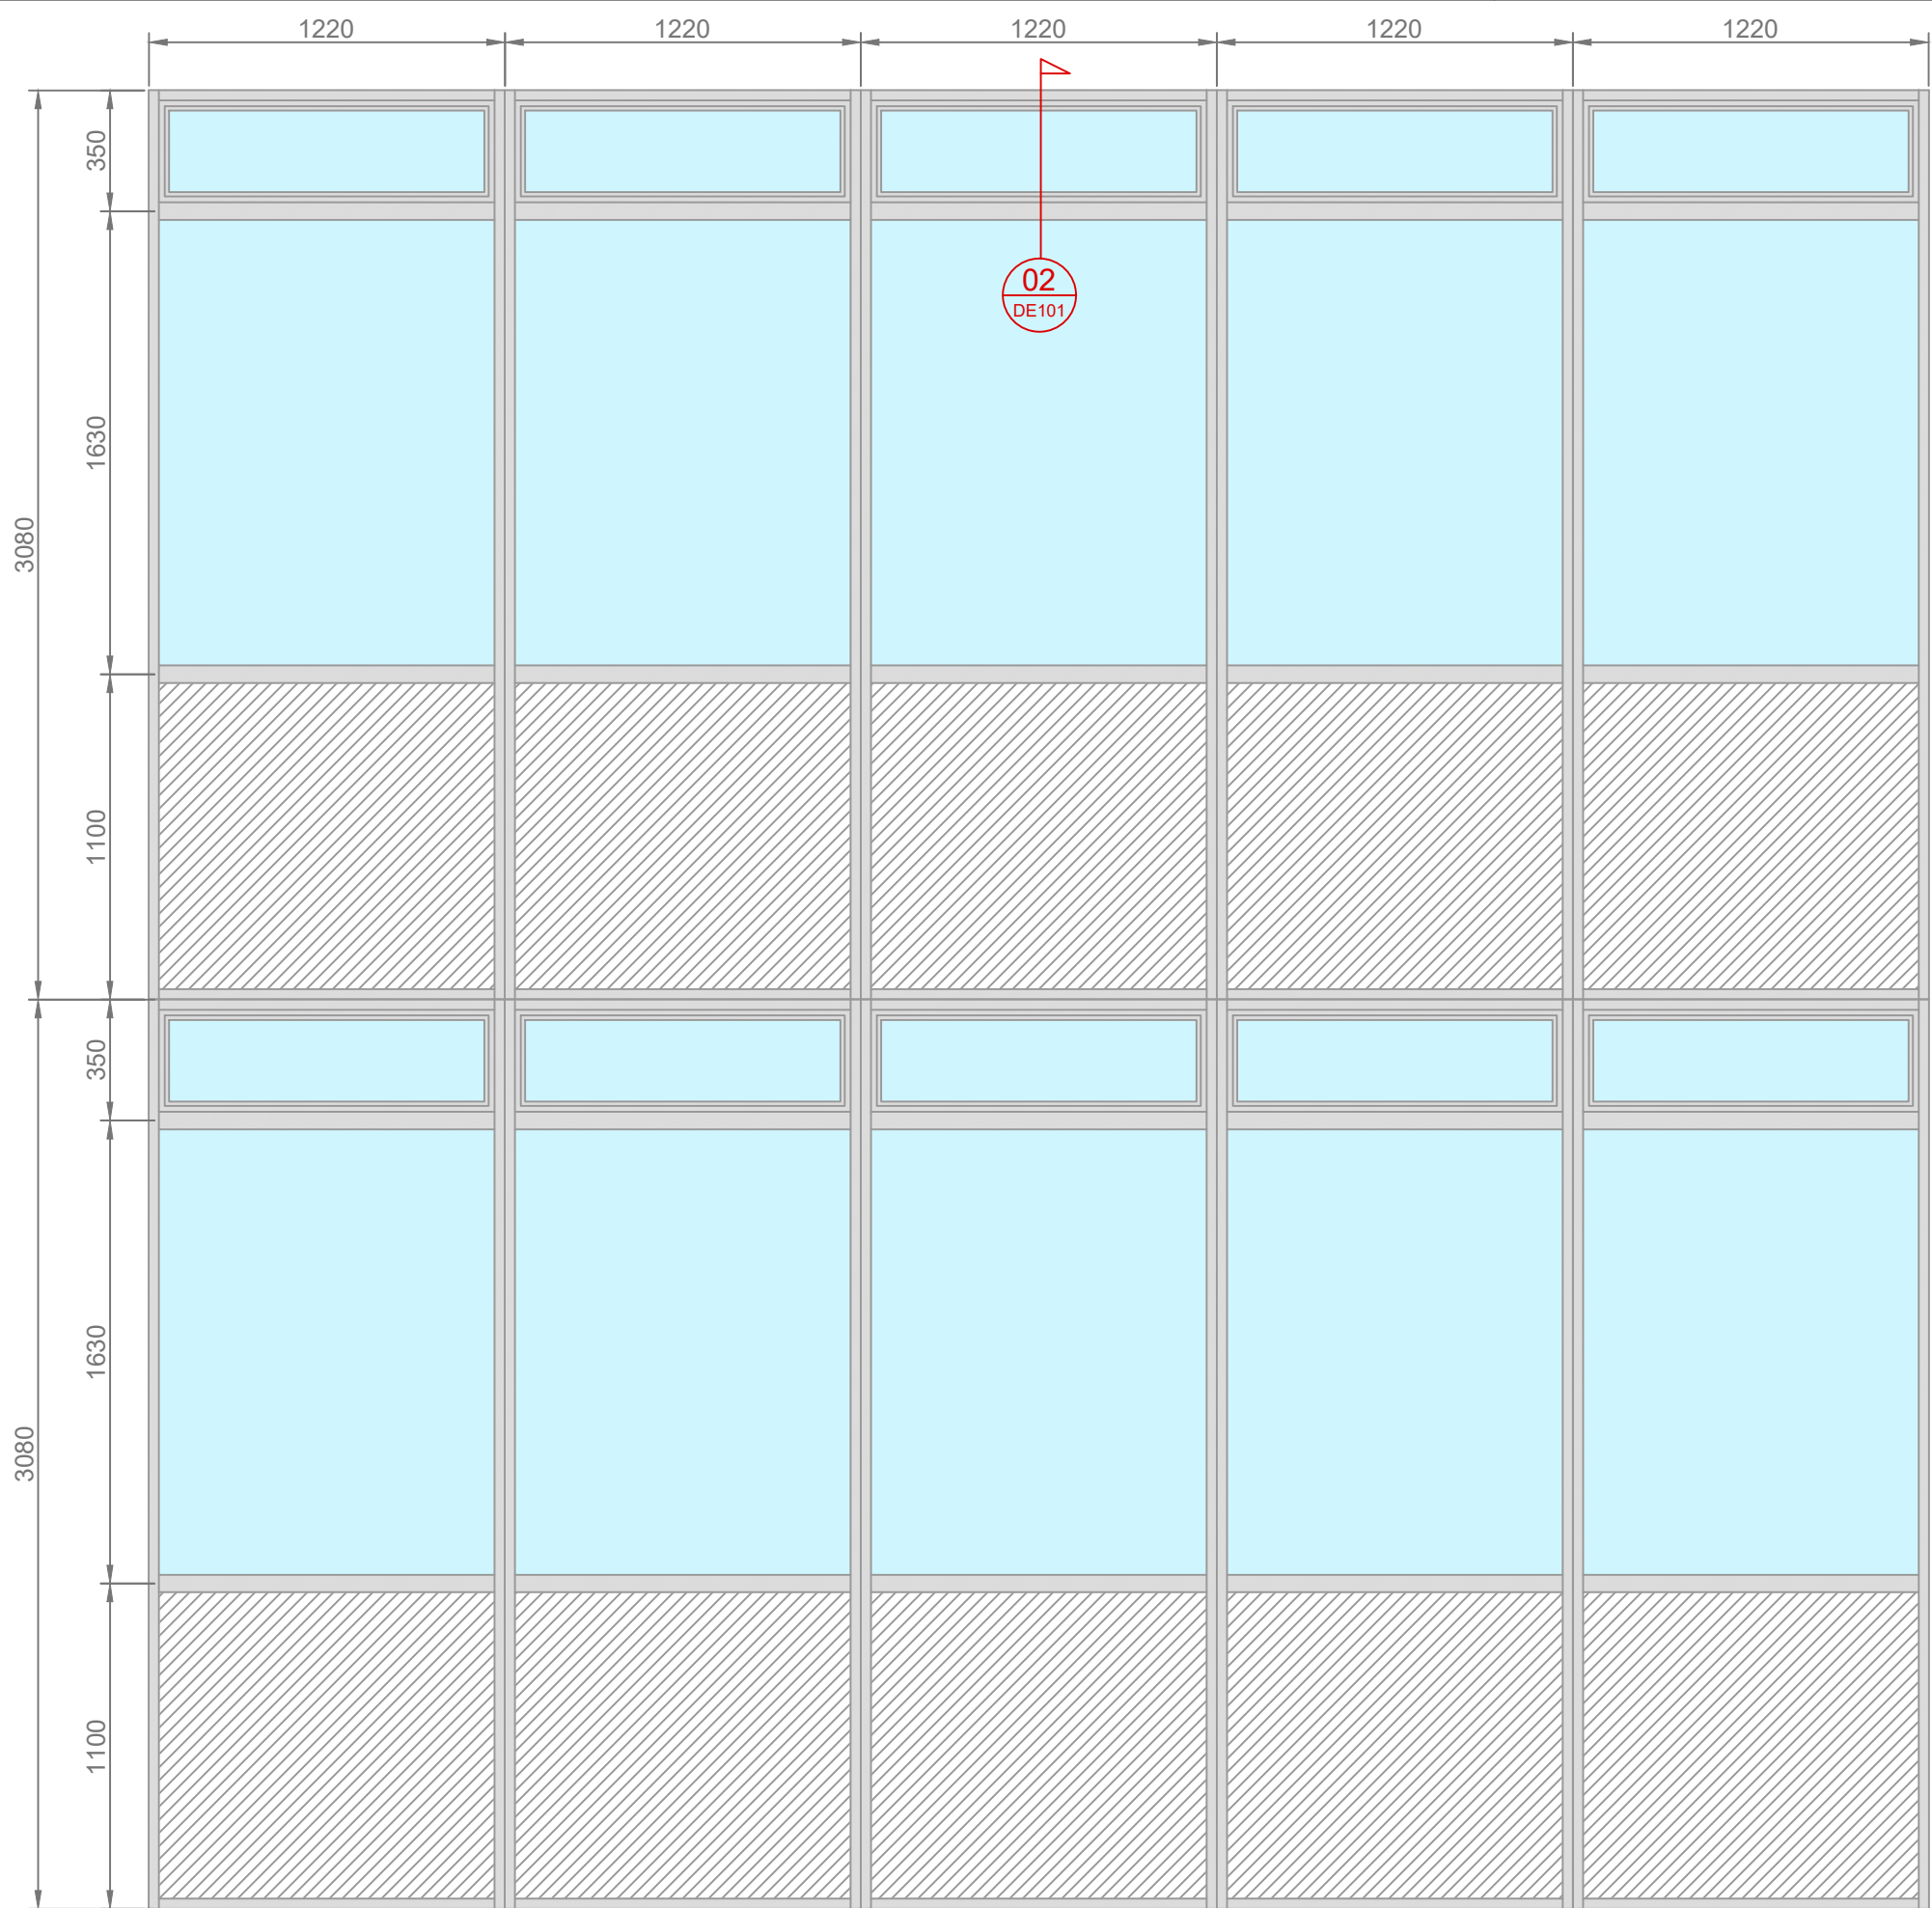

NOTE:
1. Dimensions to be confirmed with site inspection
2. Missing dimensions to be checked with site inspection

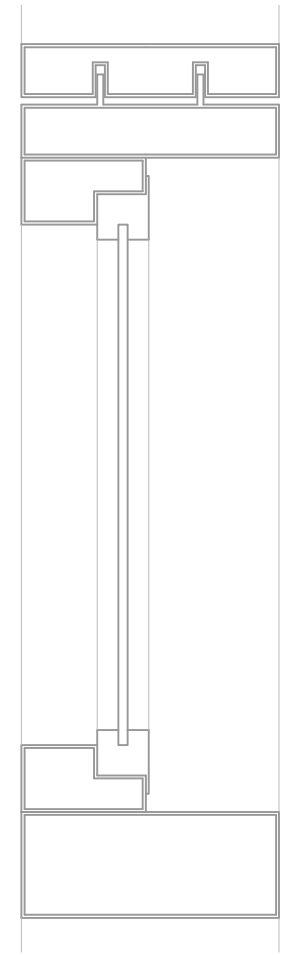

02 Vertical section
SCALE 1:5

01 Partial elevation
SCALE 1:25

M MAFFEIS Engineering Maffeis Engineering s.p.a. Maffeis Engineering (UK) Limited 74 Wigmore Street - W1U2SQ London - UNITED KINGDOM Ph: 0039 0424 558361 Fax: 0039 0424 1745104 www.maffeis.it	Client Schrodgers	Project name MHBC-011 Manchester City Tower	Title EXISTING PARTIAL ELEVATION VERTICAL SECTION	Drawn by	DDM	Format	A3	Drawing number MHBC-011-DD-DE101
				Checked by	GG	Scale	1:5 - 1:25	
				Approved by	GB	Date	21/10/2021	Revision 01