


Bolted down steel hoop cycle stand to secure bike

Bike Store with capacity to store 2nr. bikes

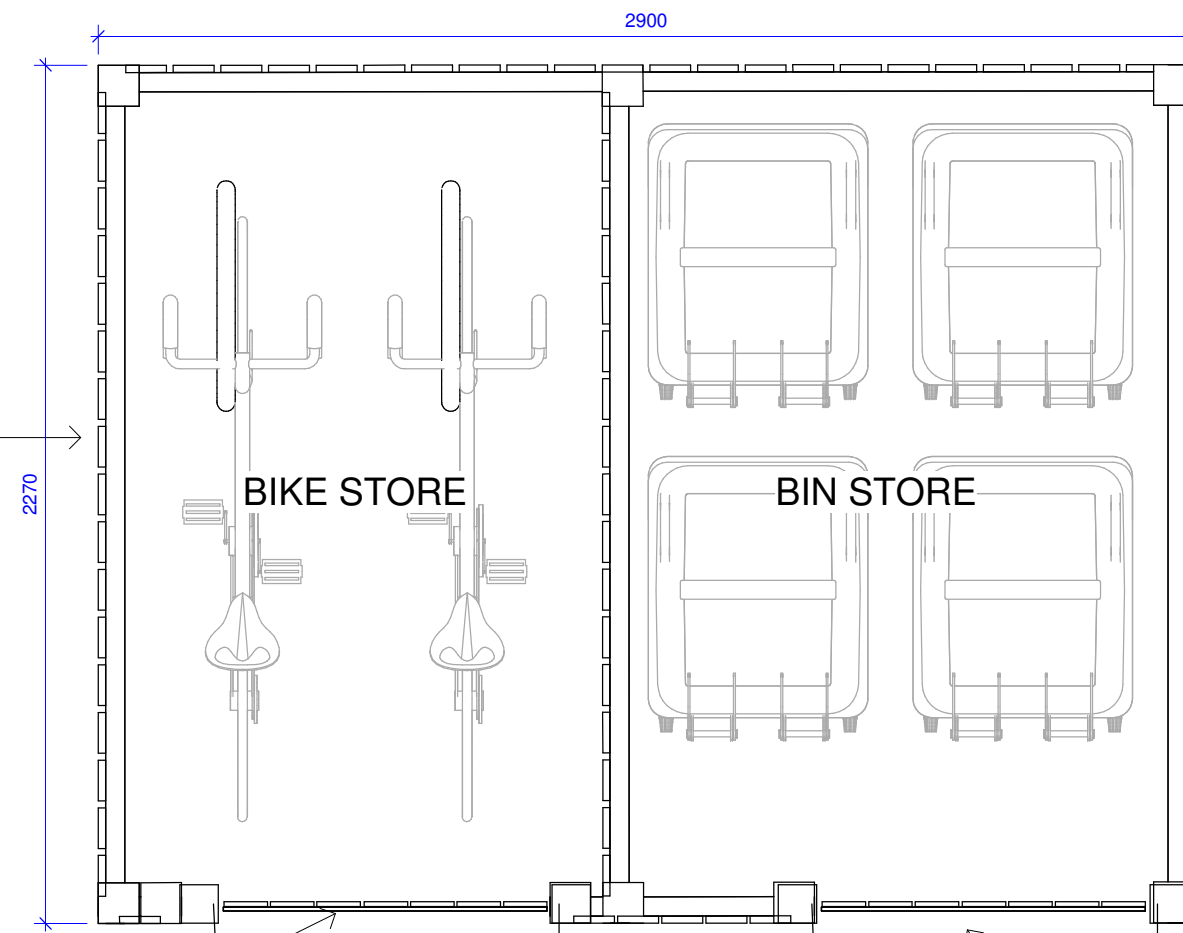

Timber fencing concealing bins and bikes.

Bin Store with capacity for 4nr. bins.

Secure locked gate


1

Bin & Bike Store Plan

1 : 20

Bike Store with capacity to store 2nr. bikes

Timber fencing concealing bins and bikes.

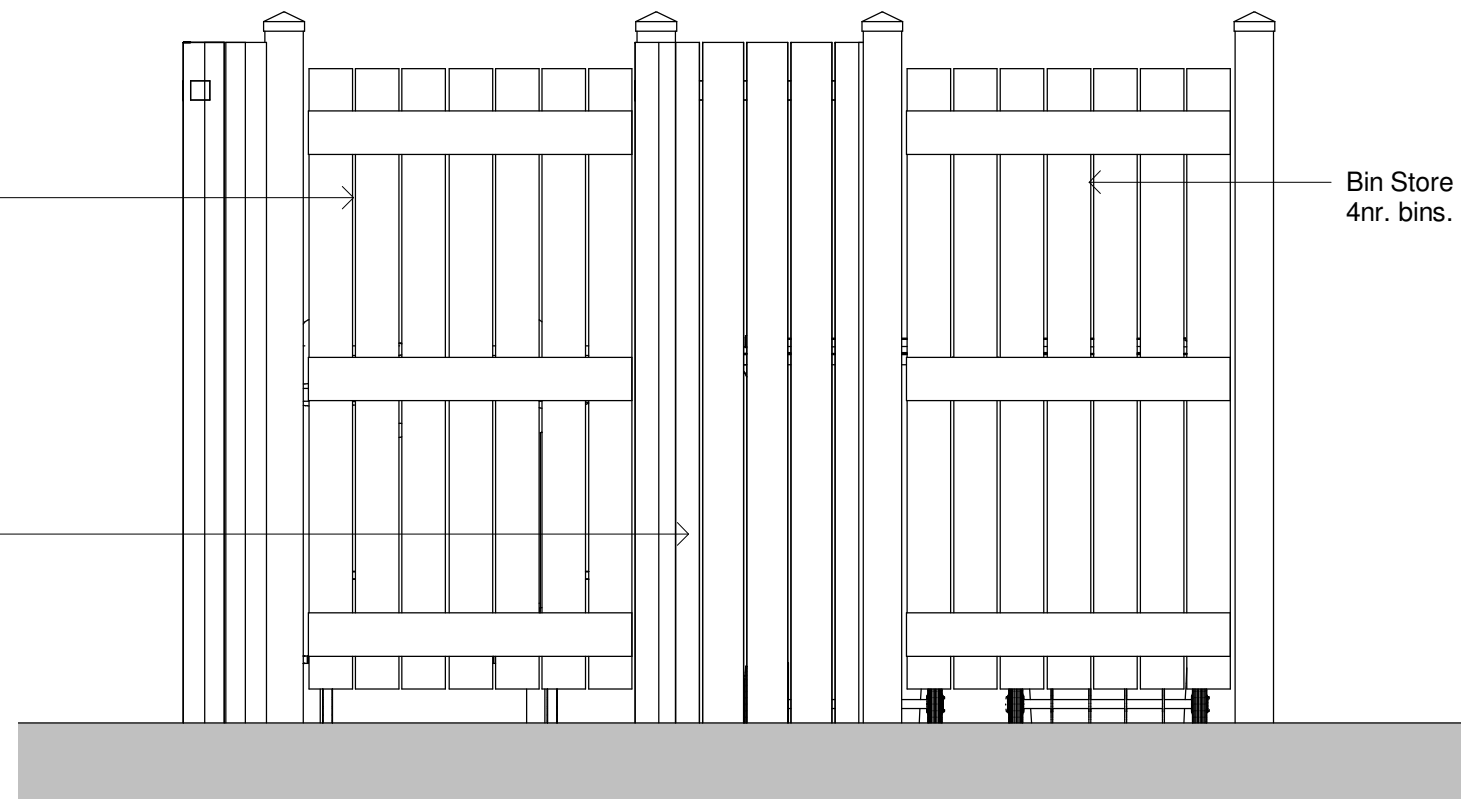

Bin Store with capacity for 4nr. bins.

2

Bin & Bike Store Elevation

1 : 20

General Notes

The Architect shall have no responsibility for any use made of this document other than for that which it was prepared and issued.
All dimensions should be checked on site. Do not scale from this drawing. To be read in conjunction with all other Consultant's drawings. The Architect to be immediately notified of any discrepancies.

Copyright on this drawing retained by the Architect.

No. 27/04/21 SA SH Initial Issue
Date Dwn Chk App Revision or reason for issue

Client

R&S Builders

create it studios
Architects & Designers

Create It Studios (NW) Ltd
Universal Square
Devonshire Street North
Manchester M12 6JH
0161 974 6165
www.createitstudios.co.uk
info@createitstudios.co.uk

Project Title
492-494 Claremont Road,
Manchester M14 5WA

Scale / North Point

1 : 20

Drawing Title
Bin & Bike Store Detail

Drawing Number
A1344(02)003
Drawing Status
Preliminary
Revision
-