
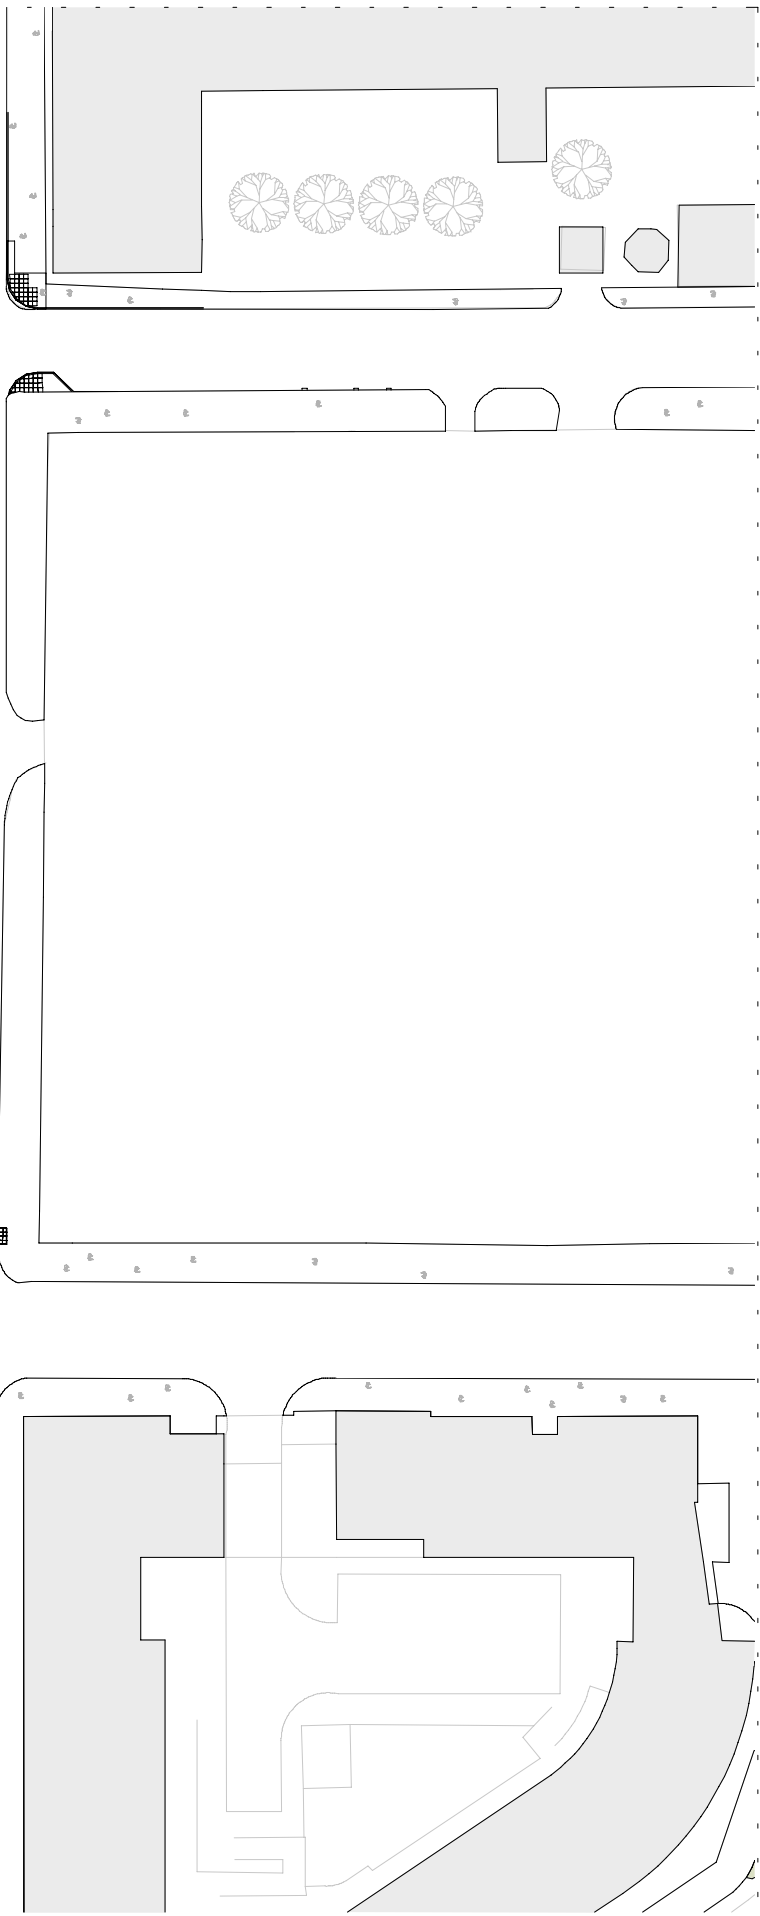


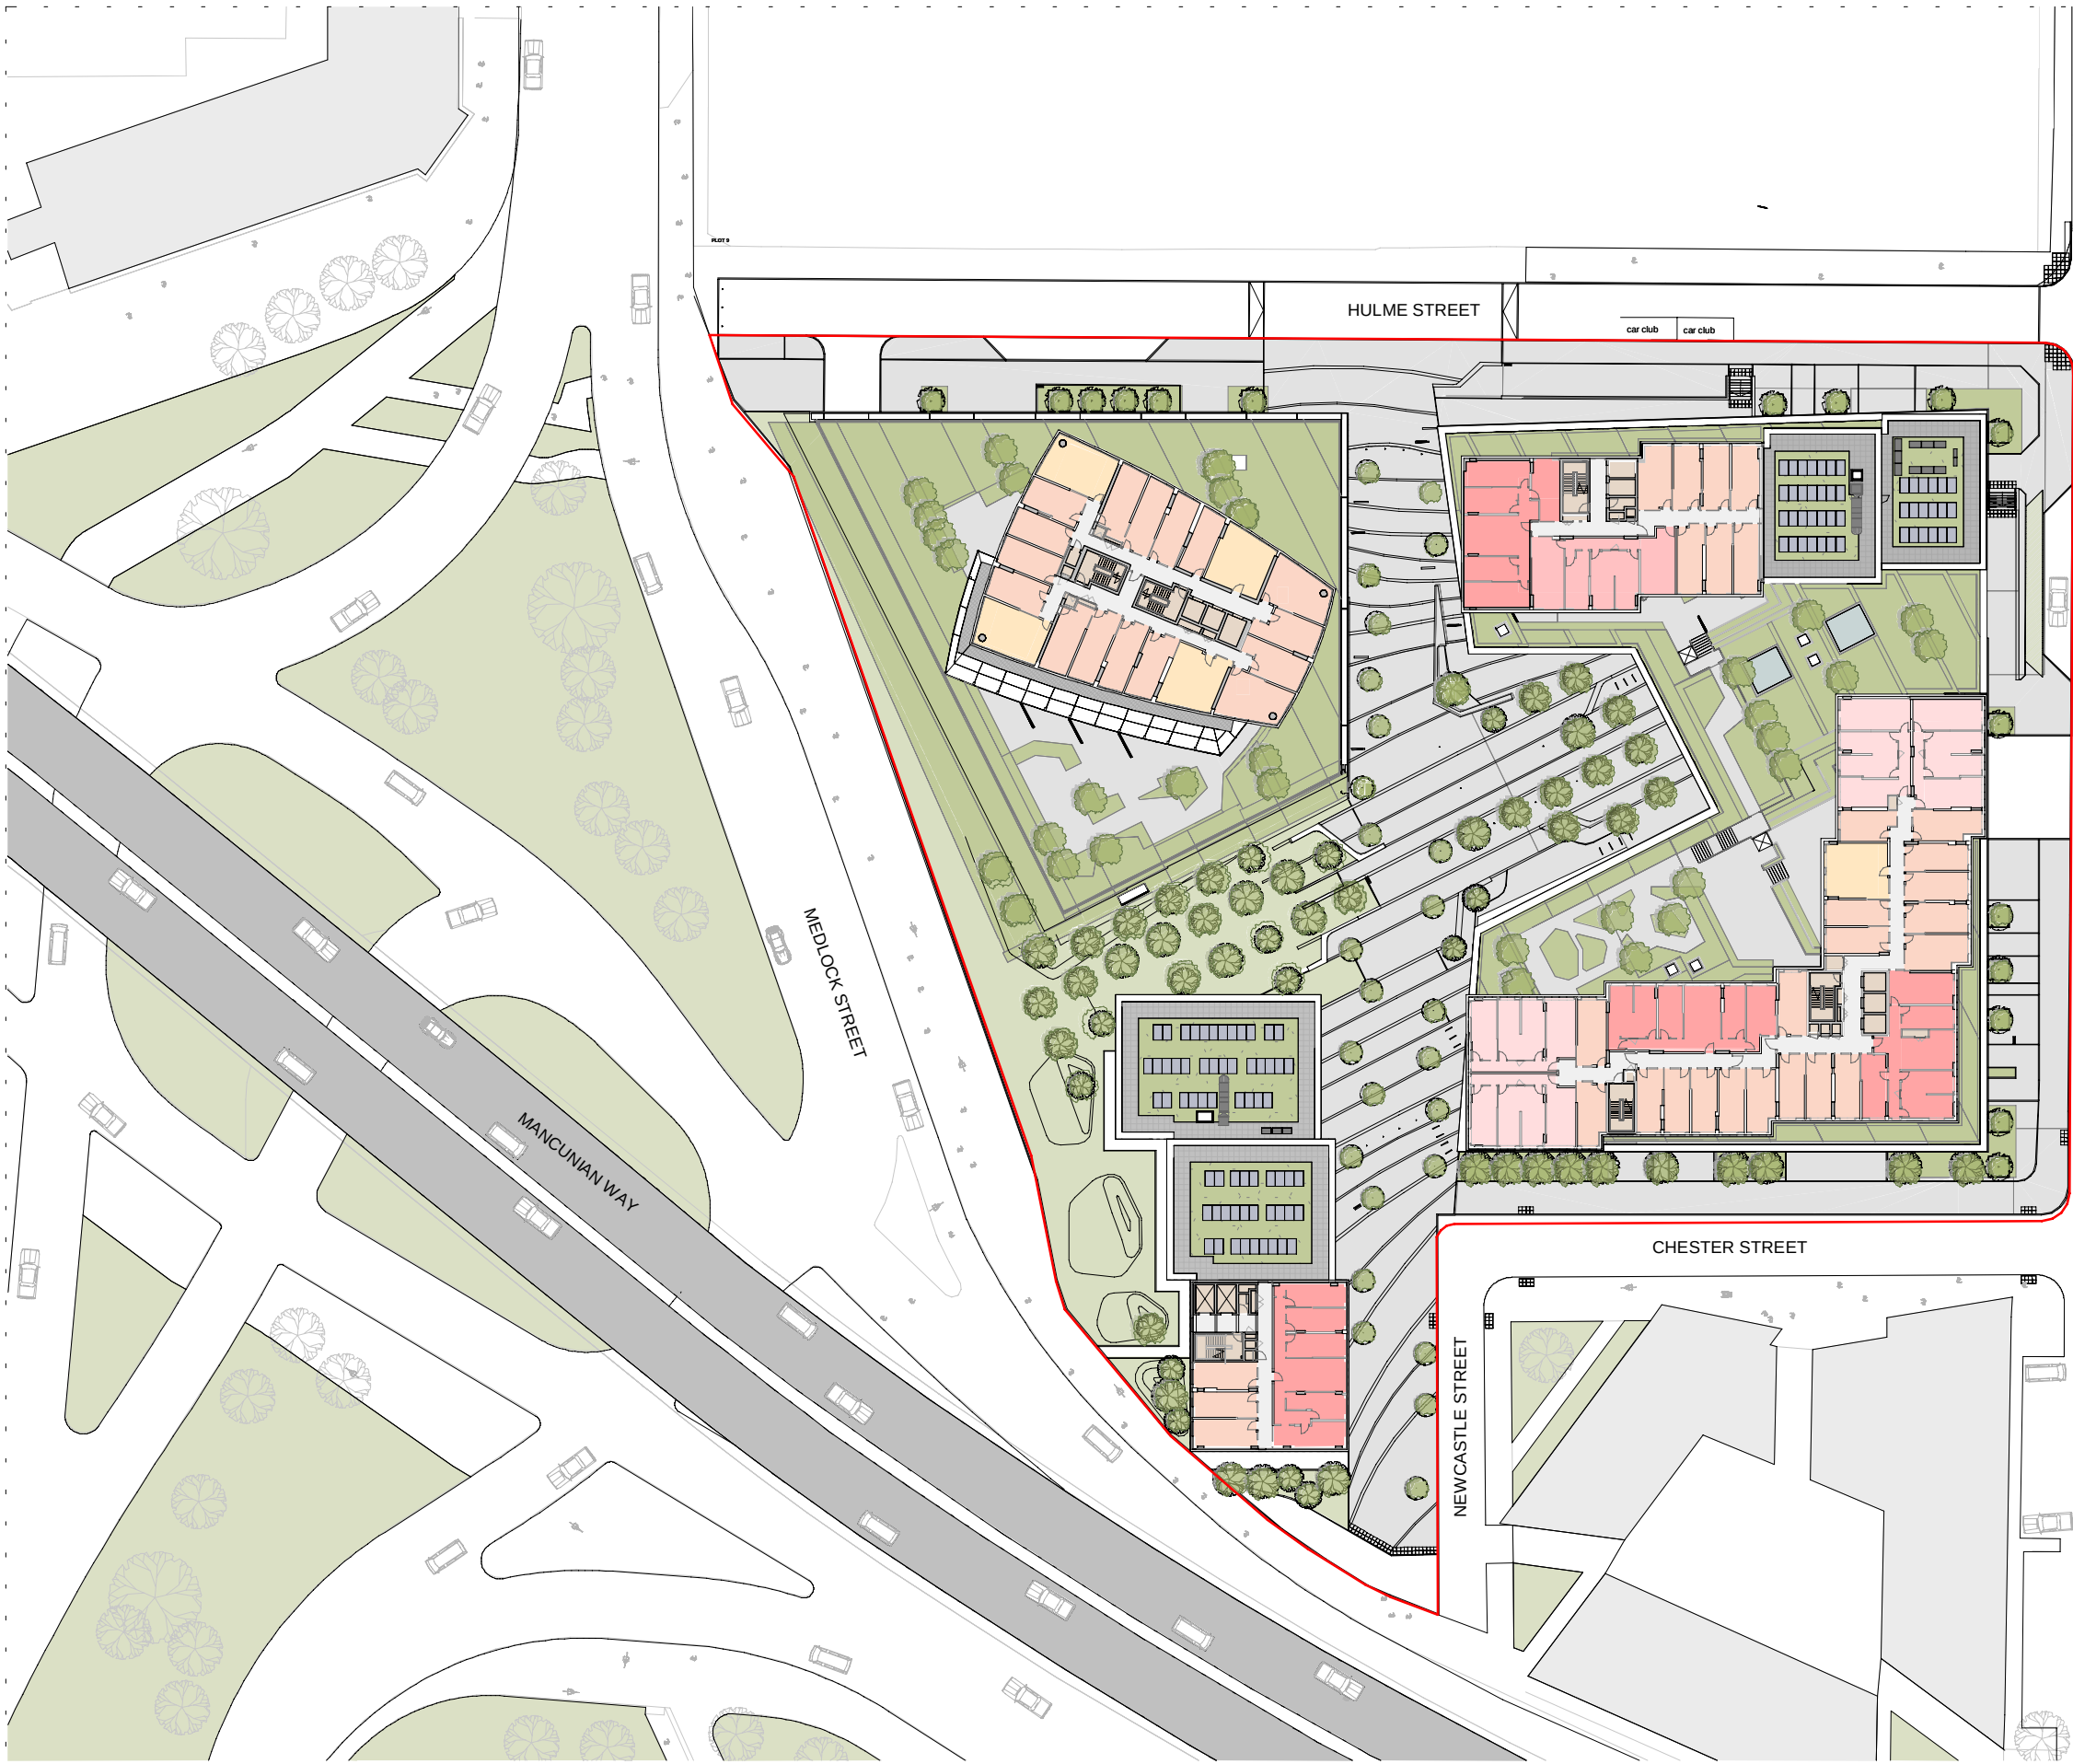

Planning boundary

Co-living Apartments

1 Bed Apartment

2 Bed Apartment

Studio Apartment

Amenity/ Circulation

Core

Amenity/Entrance

Retail/Restaurant

Storage/Parking/Corridor

Office/Study

Plant/BOH

3 Bed Apartment

4 Bed Apartment

5 Bed Apartment

First Street South

PLANNING

GA Site Plan - Typical 3 - Levels 14-16

10266-Z0-A-G100-PL-TY3-14-16-99001

November 2022

10266

P02

1 : 750@ A3

simpsonhaugh

Manchester
+44 (0)161 835 2345

London
+44 (0)20 7549 4000