

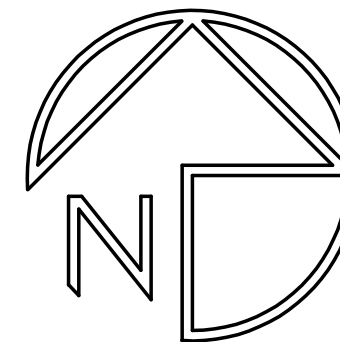


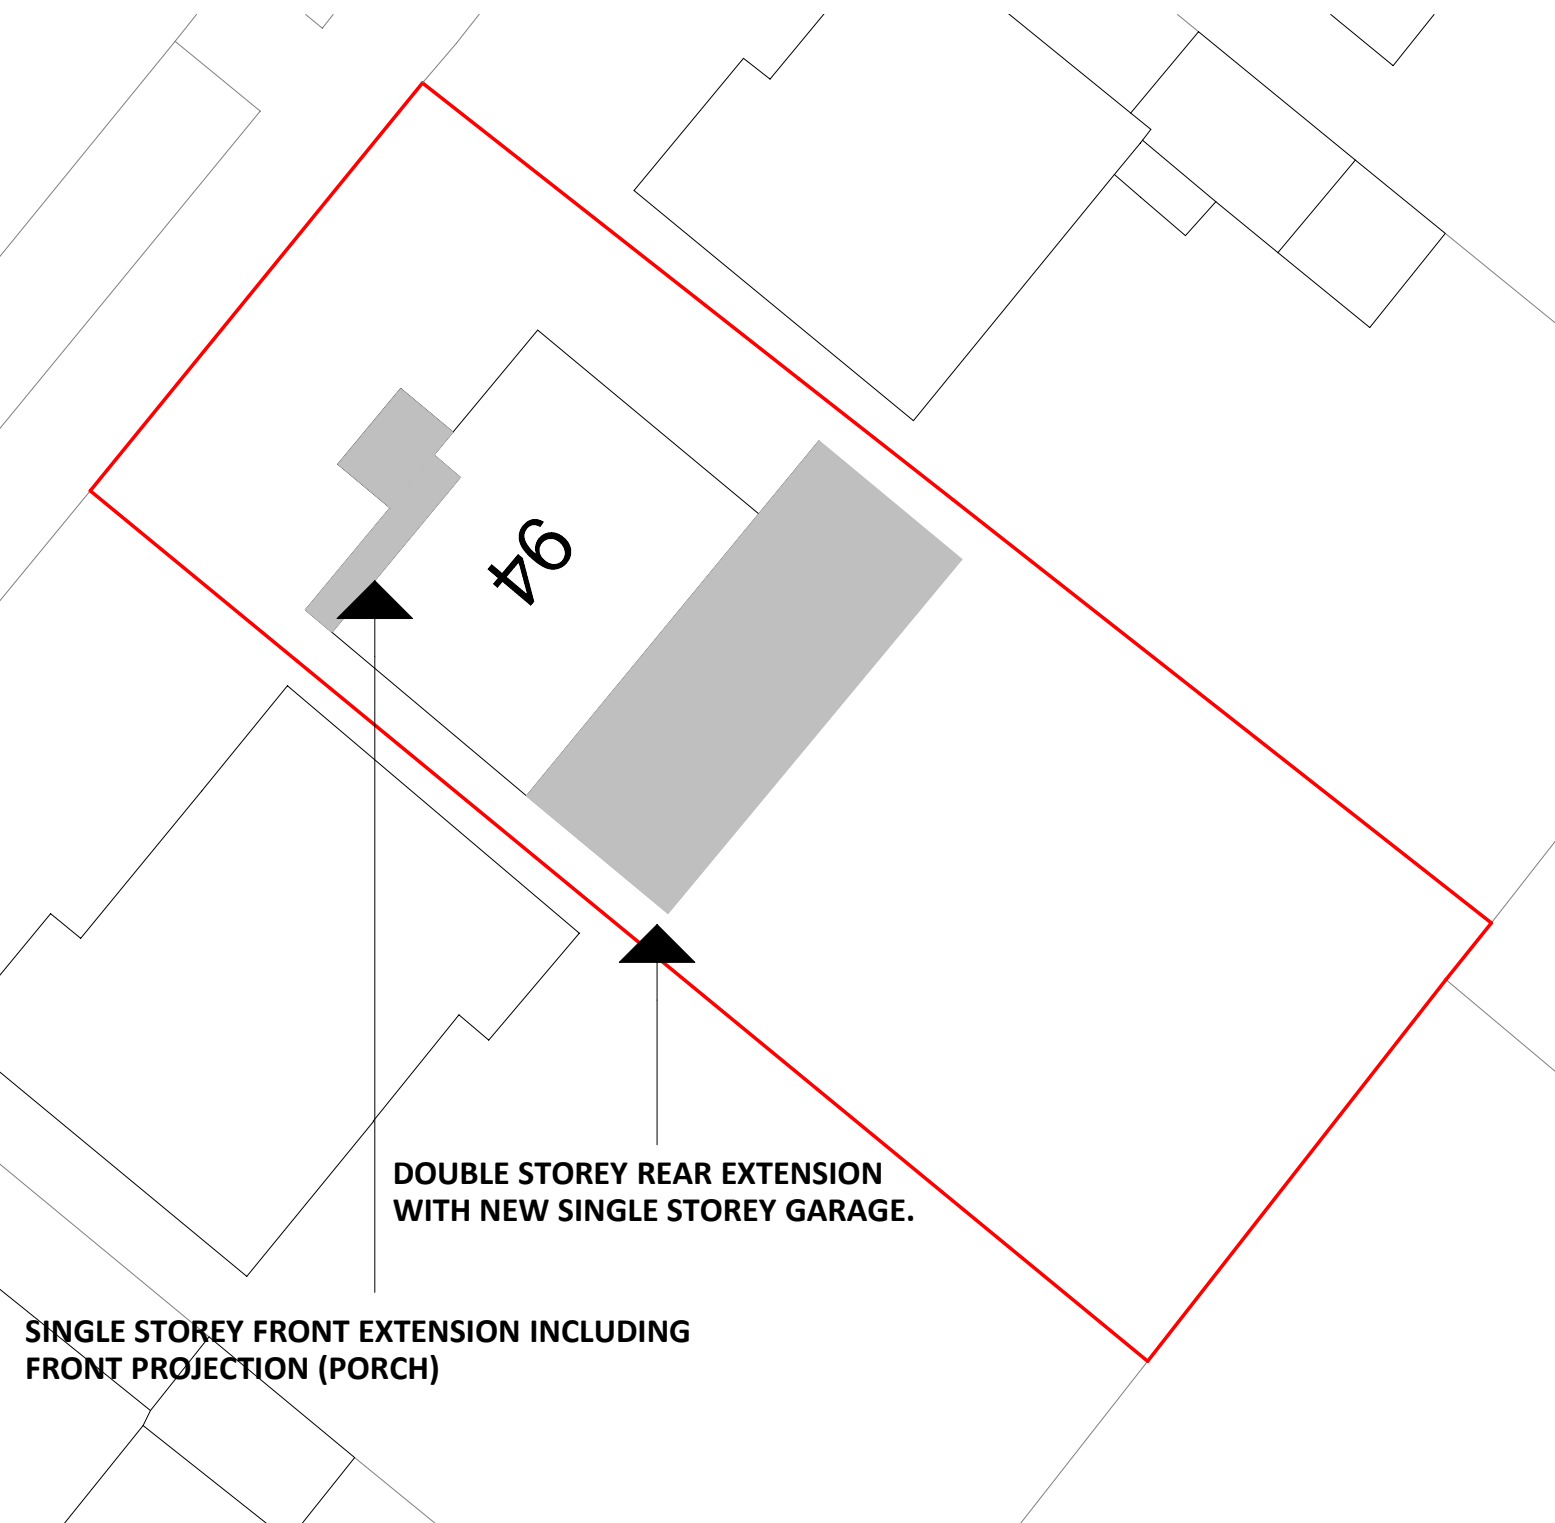

## LOCATION PLAN 1:1250

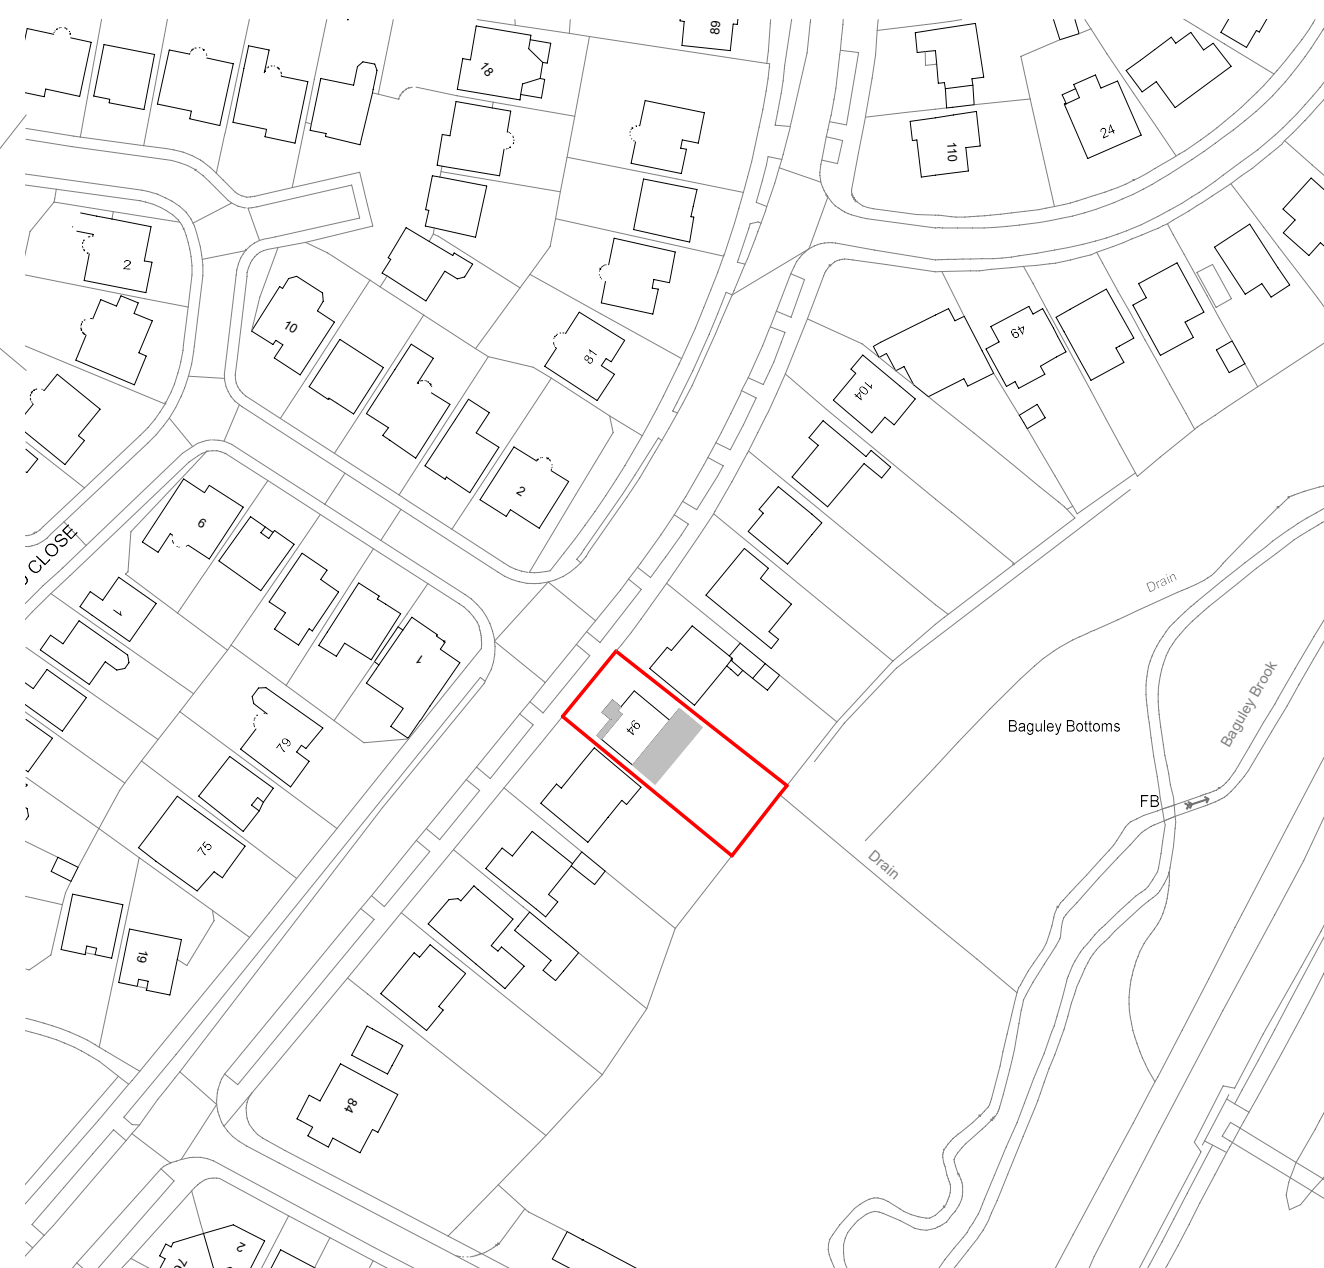

## SITE PLAN 1:200

DOUBLE STOREY REAR EXTENSION  
WITH NEW SINGLE STOREY GARAGE.

SINGLE STOREY FRONT EXTENSION INCLUDING  
FRONT PROJECTION (PORCH)





