


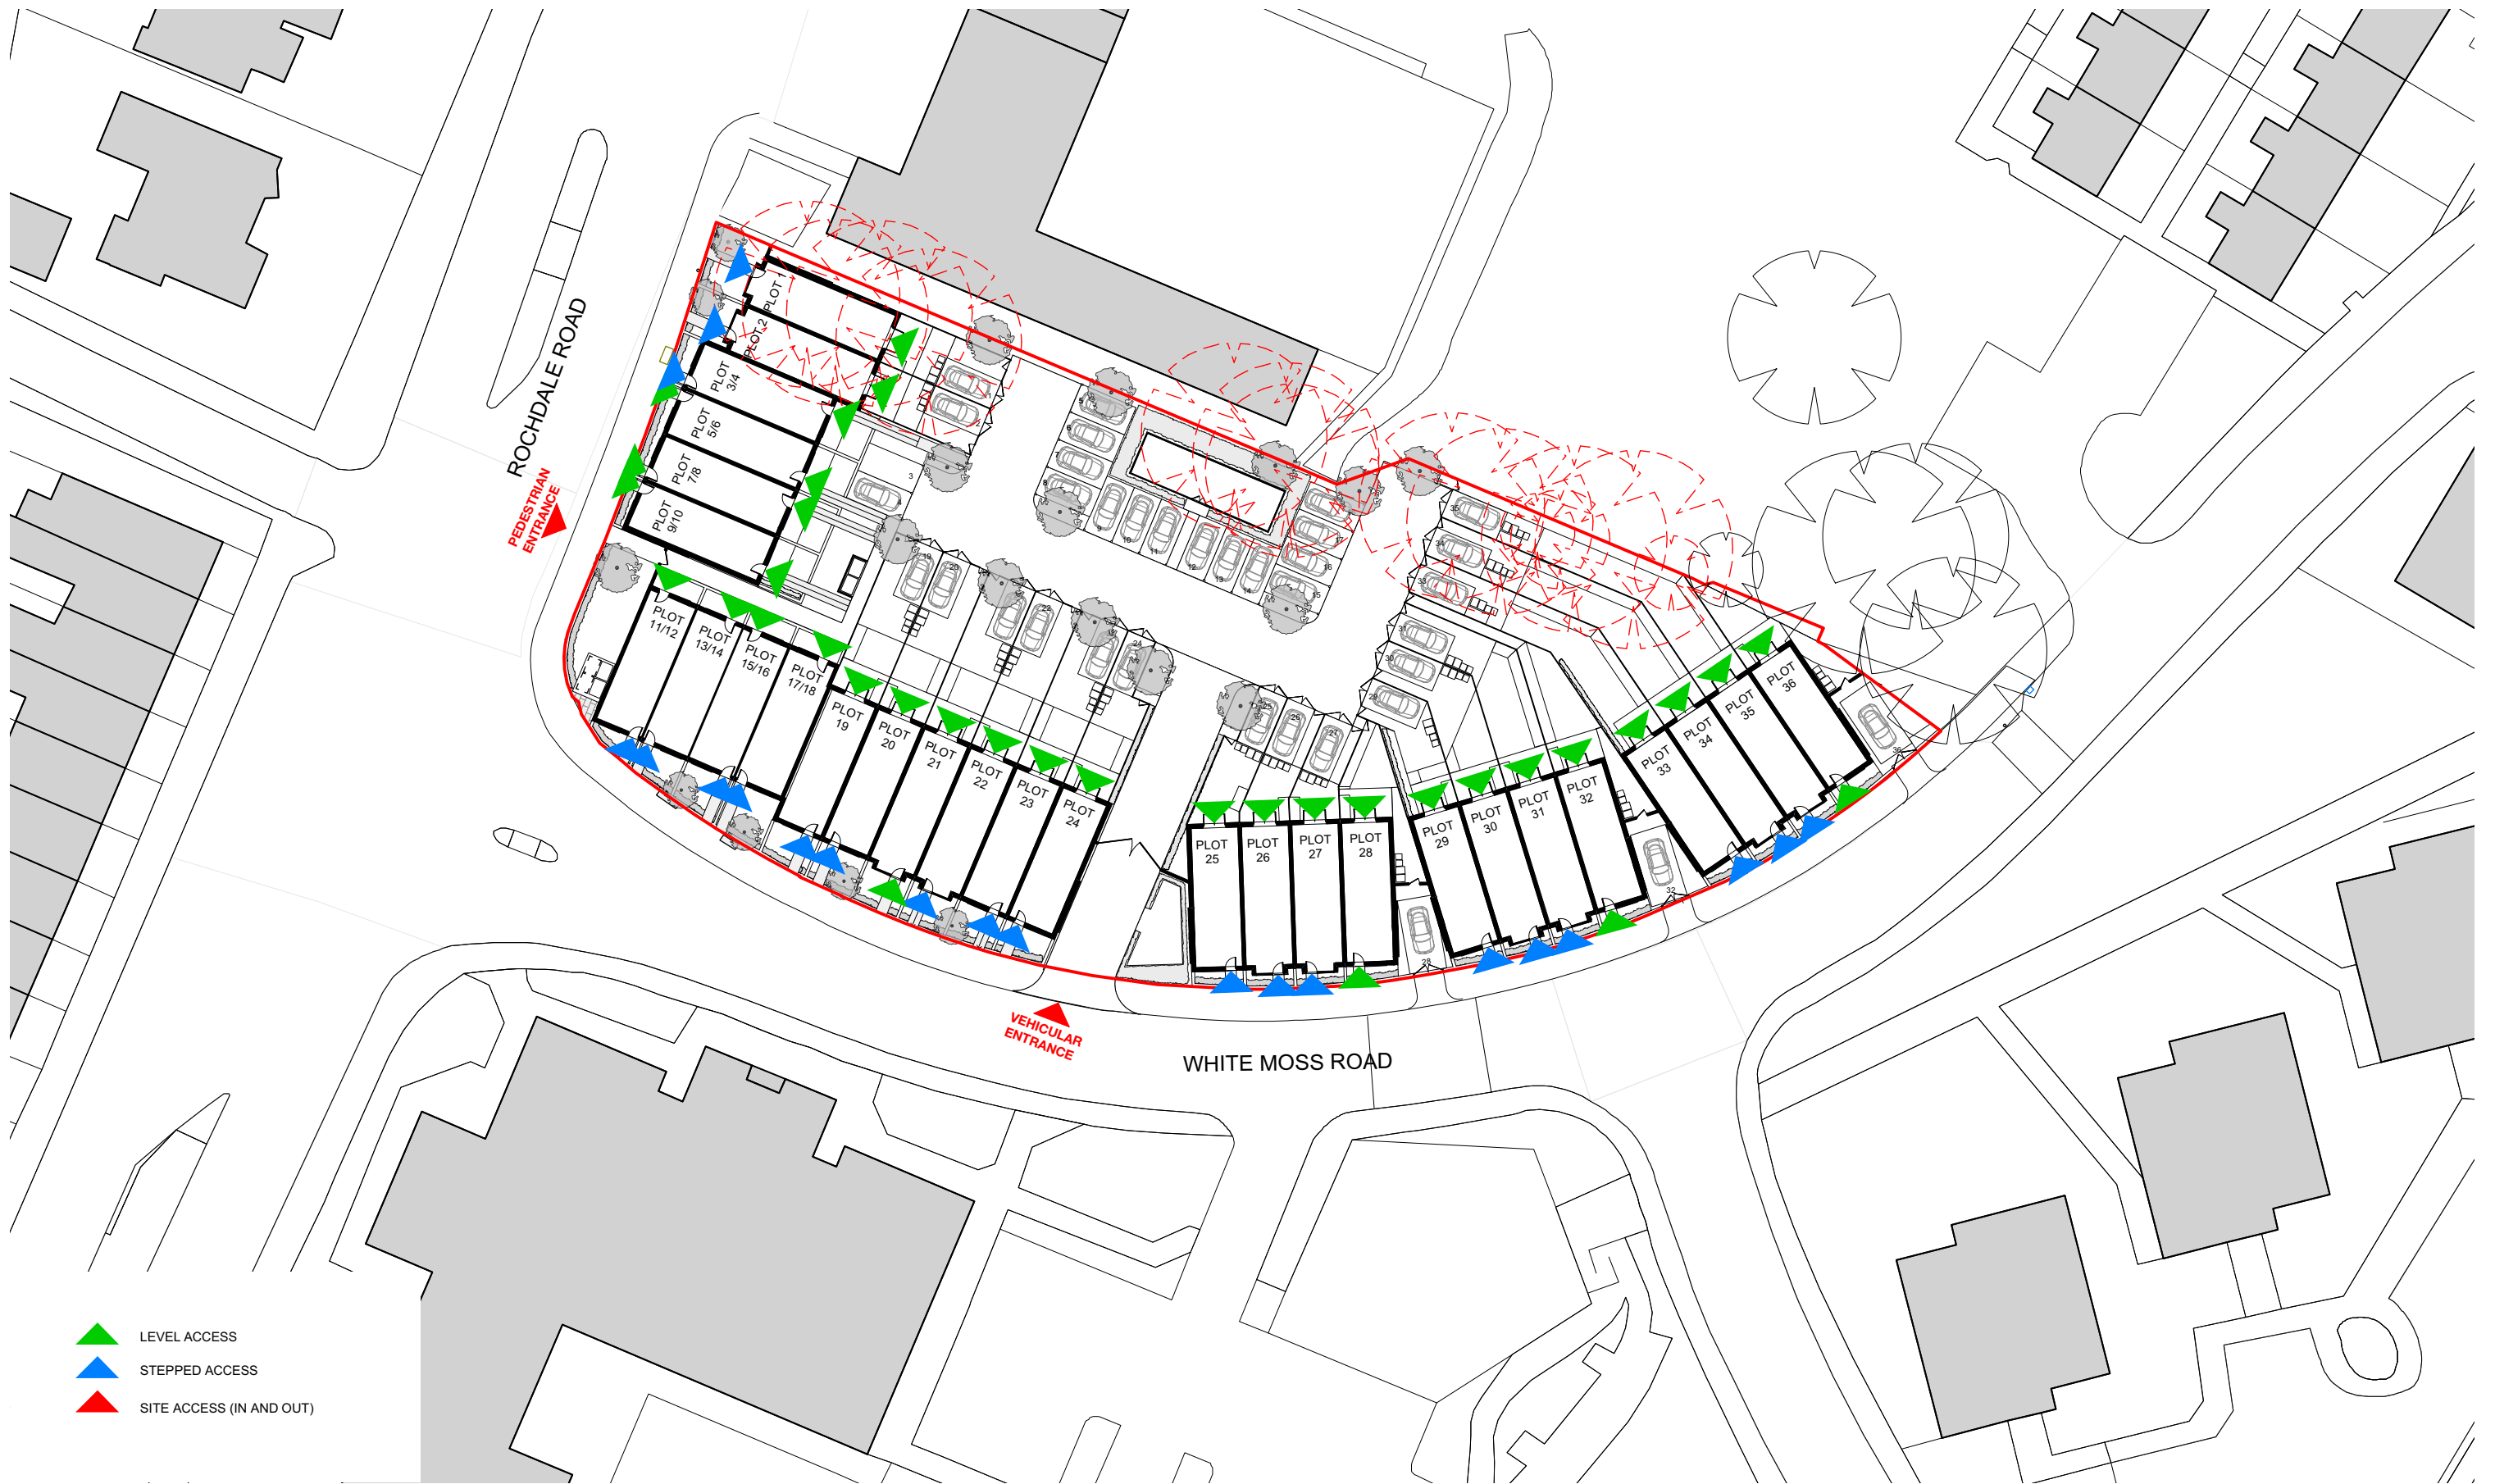

- LEVEL ACCESS
- STEPPED ACCESS
- SITE ACCESS (IN AND OUT)

ACCESS PLAN
1:500@A3



0 10 20 30 40 50 M

B	01/09/22	AMENDED BIN PROVISION AND PARKING
A	18/07/22	AMENDED BIN PROVISION
REVISION	DATE	DESCRIPTION

CLIENT: IRFAN DEMA	
PROJECT: FORMER VASA CLUB	
ADDRESS: 283 WHITE MOSS LANE, CHARLESTOWN	
DRAWING TITLE: ACCESS PLAN	
SCALE: 1:500@A3	DATE: DECEMBER 2021
DRAWING NO: A647_P_502B	

OLLIER SMURTHWAITE ARCHITECTS
40 King Street, Manchester, M2 6BA
T 0161 883 0838
F 0161 883 0839
E mail@olliersmurthwaite.com