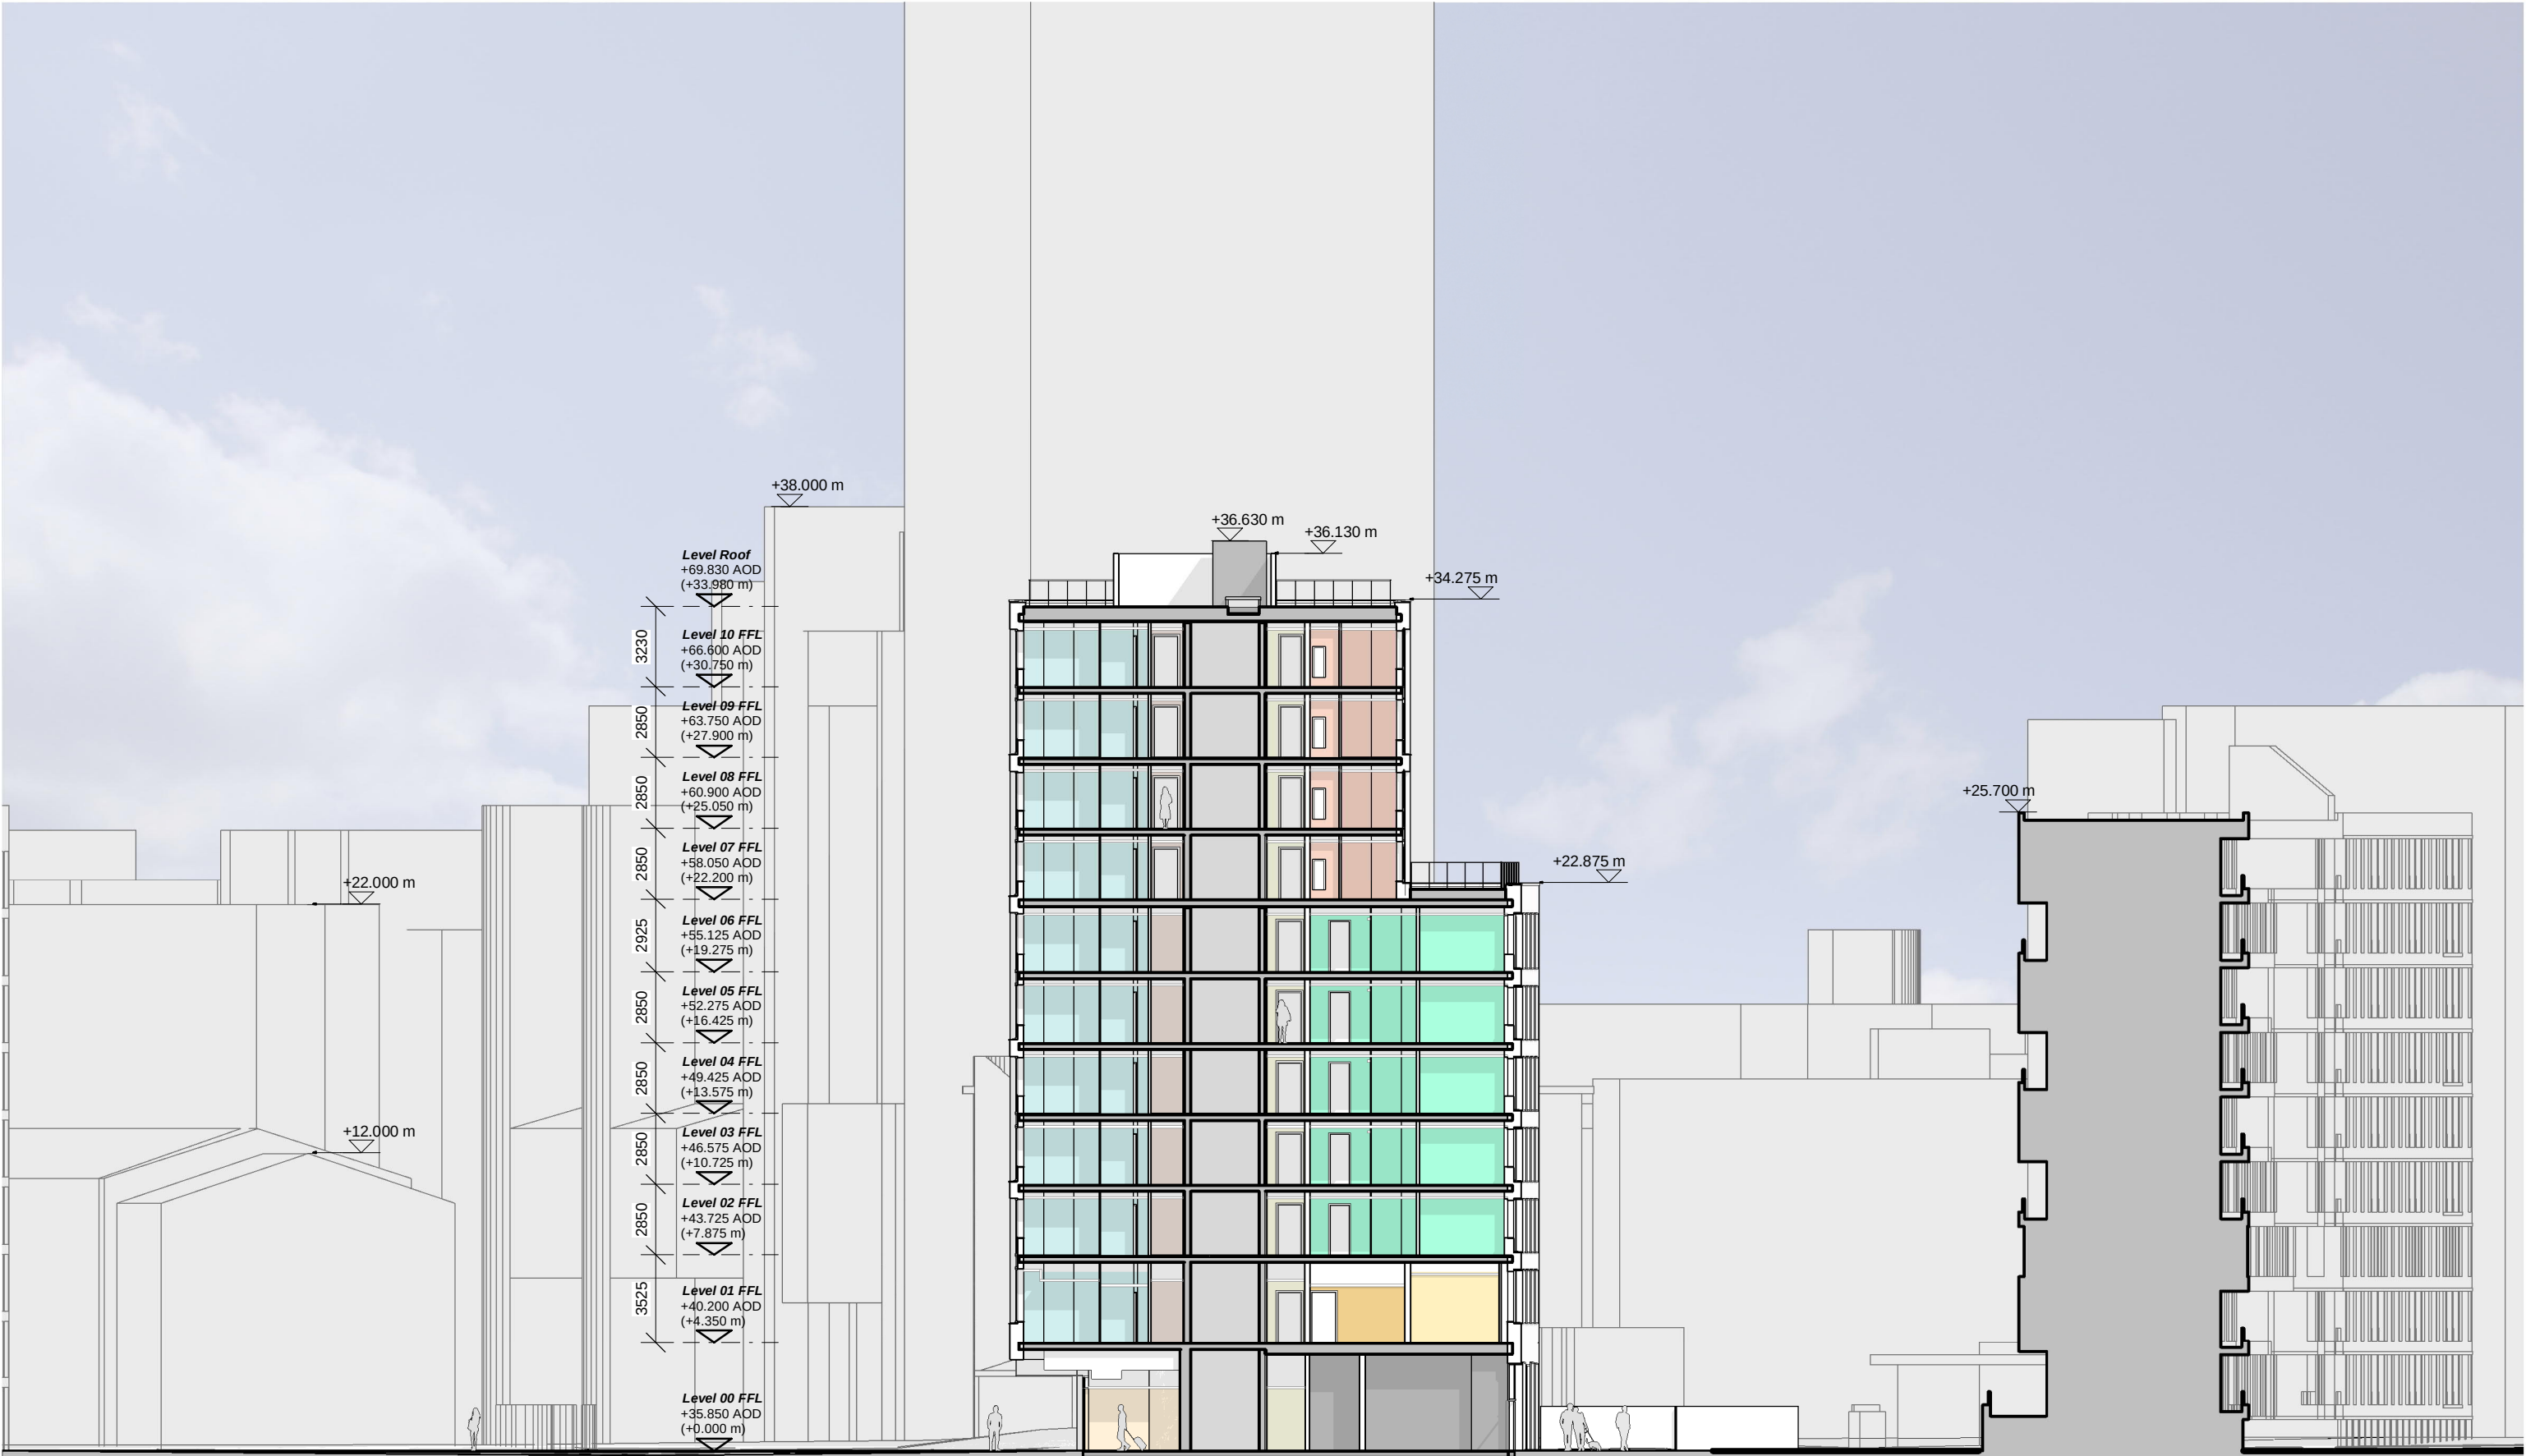


This drawing is copyright
Do not scale off dimensions.
All dimensions to be checked
on site by contractor.
Contractor to report any
dimensional
discrepancies, errors or
omissions prior to
commencing on site.

Admin / Office	Cluster Corridor	Studio
Amenity / Social	Laundry	Threedio
Circulation	Plant	
Cluster Bedroom	Stair Core	

Keyplan

Rev	Date	Description
00	2021-05-07	Planning Application
01	16-05-2022	Planning Application - Update
02	16-08-2022	Planning Application - August 2022 Update

Project Title
Gamecock
Booth Street West,
Manchester

Status
For Planning Approval

Drawing Title GA Section - Proposed - AA - East Facing	
Job No 10224	Scale 1 : 250 @ A3
SHP Drawing Code 10224-Z0-A-B5D8-G200-SE-AA-001	Revision 02

Manchester
+44 (0)161 835 2345

London
+44 (0)20 7549 4000

simpsonhaugh