


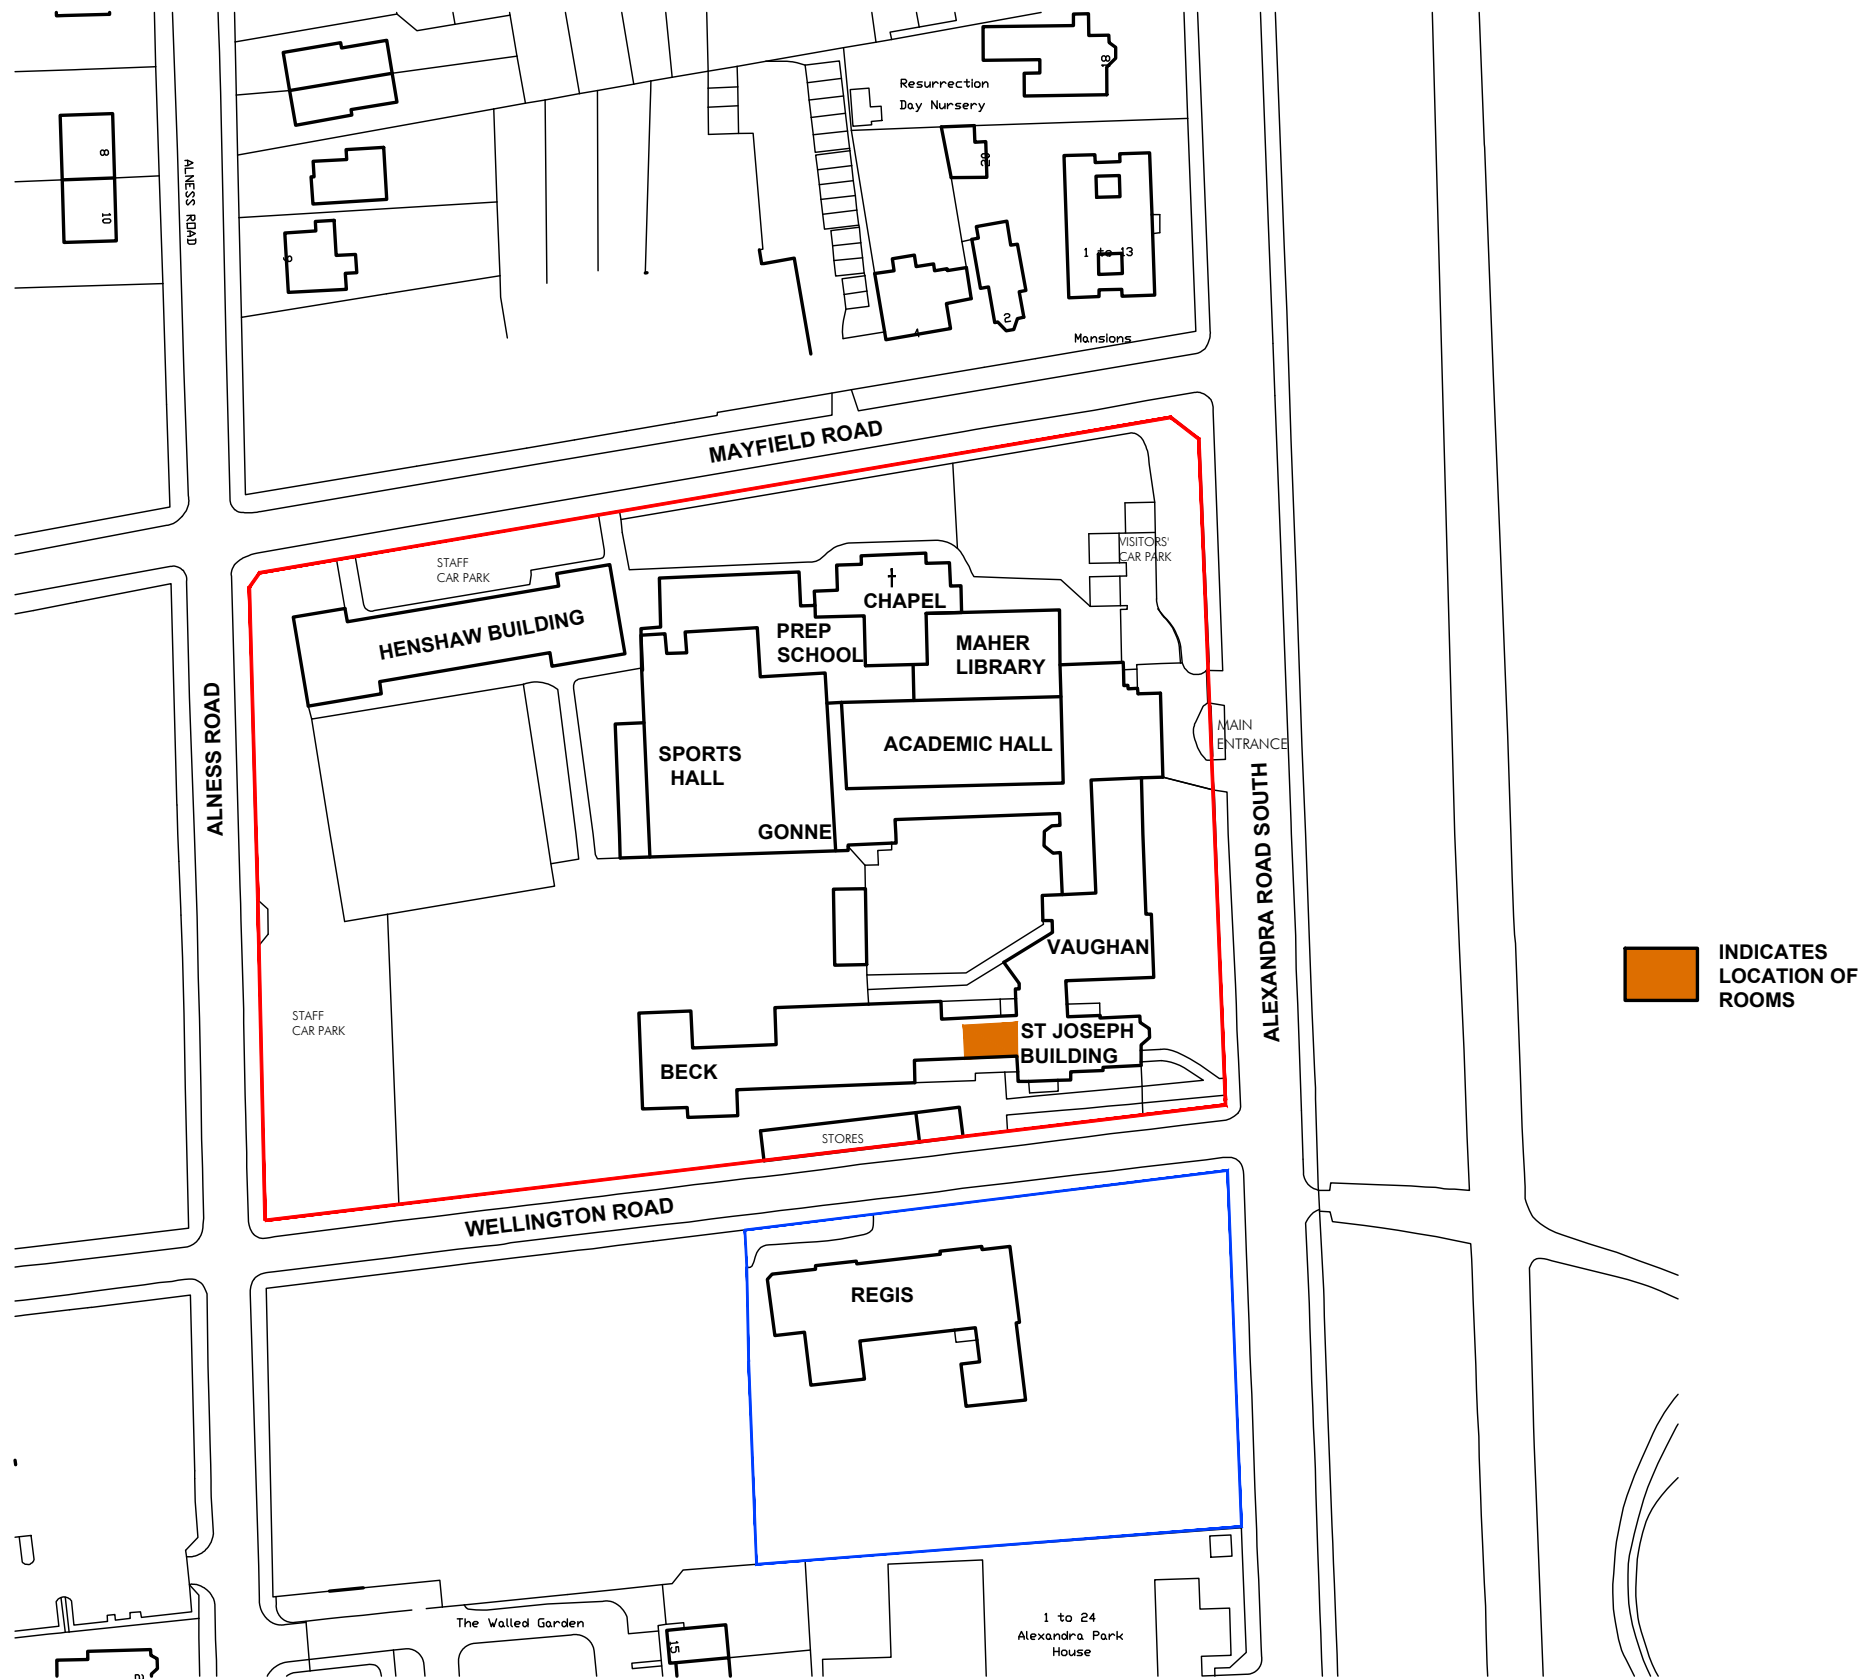

LOCATION PLAN

0 10 20 30 40 50 100
SCALE 1:1250 IN METRES



P1	DRAWN	26.11.22
PLG Design Ltd DESIGN PLANNING PROJECT MANAGEMENT		
T - 0161 464 6675 M - 07795 296644 E - paul.gill@plgdesign.co.uk		Unit 11 National Trading Estate, Bramhall Moor Lane, Hazel Grove, Stockport , SK7 5AA
Client	St Bedes College	
Address	Joseph Building Room 6 and Maths Office Alterations	
Title	Location Plan	
Scale 1:1250 @ A3		
Job Number 22149	Drawing Number PL01	Issue P1