
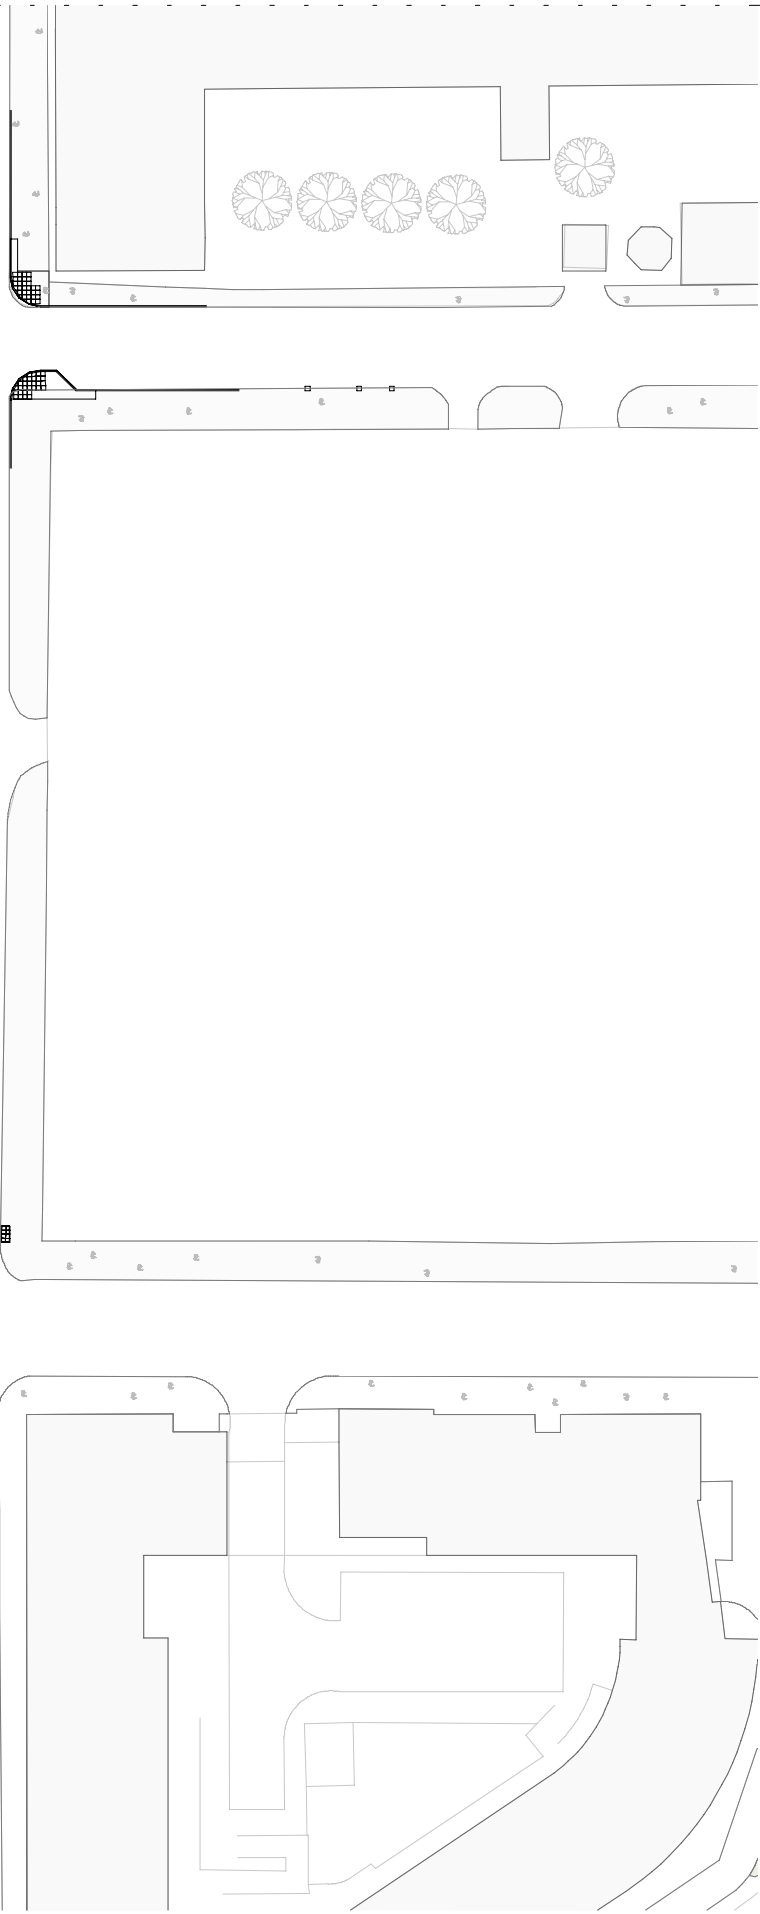


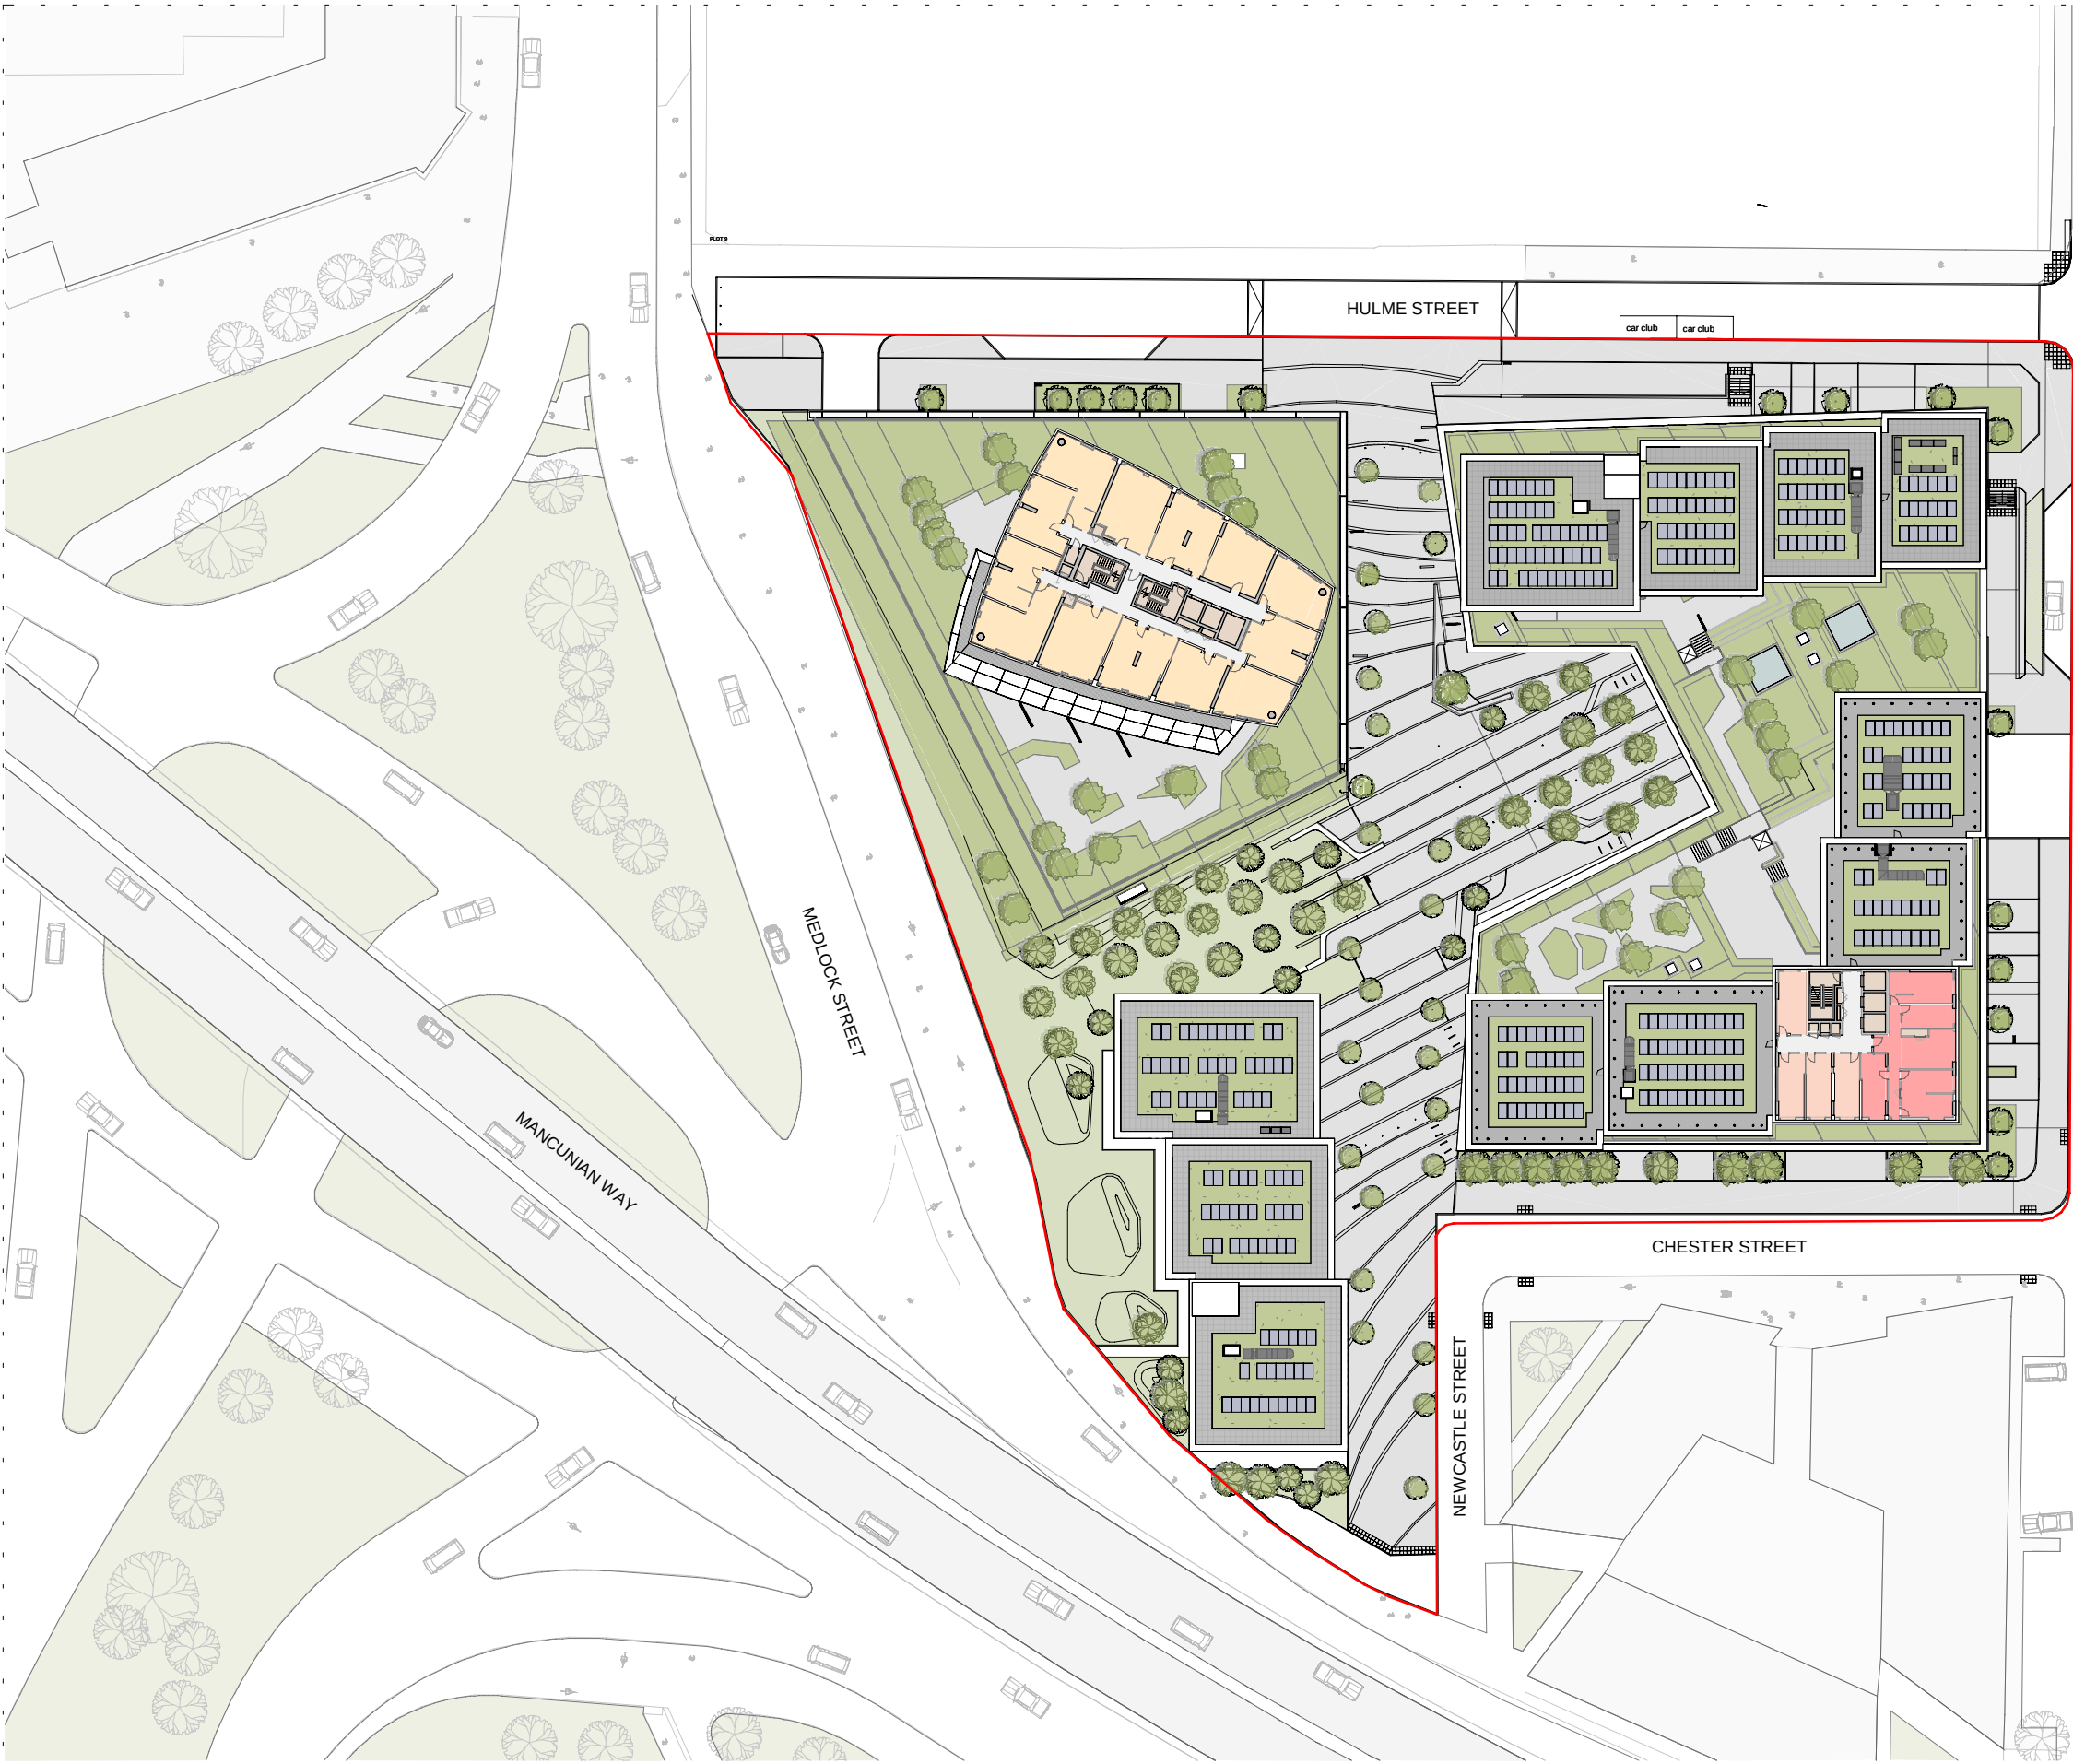

Planning boundary

Co-living Apartments

1 Bed Apartment

2 Bed Apartment

Studio Apartment

Amenity/ Circulation

3 Bed Apartment

4 Bed Apartment

5 Bed Apartment

Core

Amenity/Entrance

Retail/Restaurant

Storage/Parking/Corridor

Office/Study

Plant/BOH

|                                         |                                    |             |
|-----------------------------------------|------------------------------------|-------------|
| First Street South                      | 10266-Z0-A-G100-PL-TY5-22-24-99001 |             |
| PLANNING                                | November 2022                      | P02         |
| GA Site Plan - Typical 5 - Levels 22-24 | 10266                              | 1 : 750@ A3 |

simps

on

haugh

Manchester

+44 (0)161 835 2345

London

+44 (0)20 7549 4000