


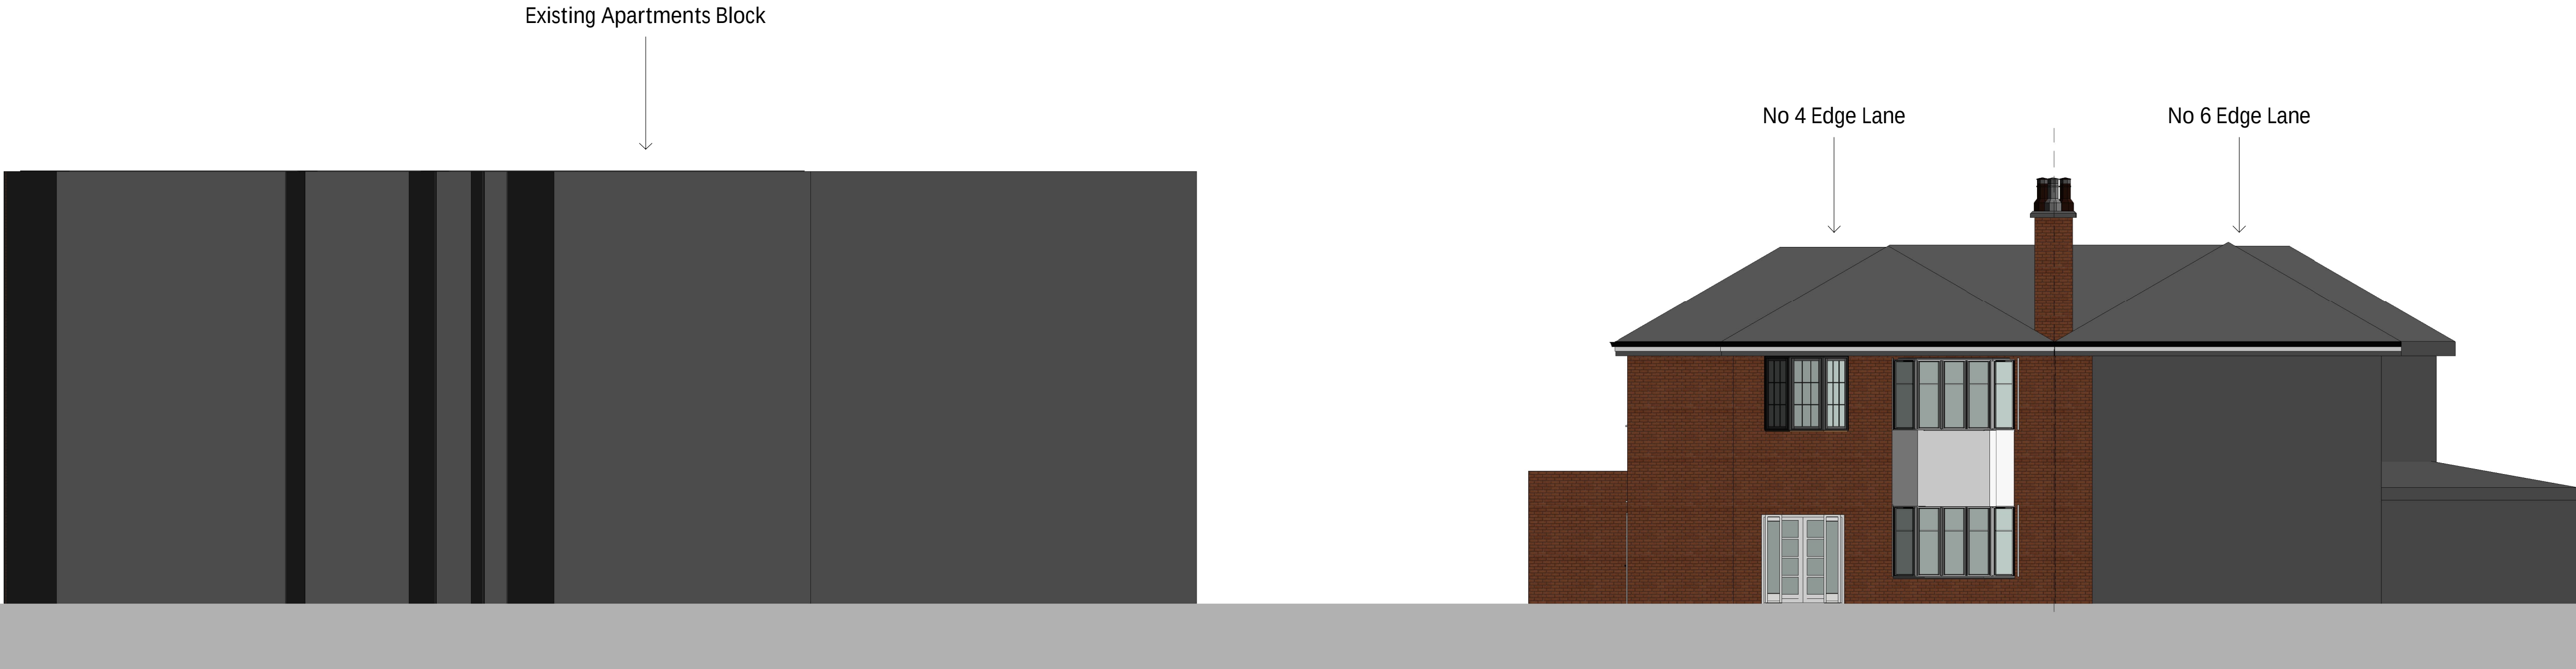

Existing Street Elevation
1 : 100

Rev	Date	Int	Description
Client:			
Mr Imran Sarfraz			
Project:			
41 Edge Lane			
Description:			
Existing Street Elevations			
Drawn By:			
OK			
Date:			
05/11/22			
Scale @ A1:			
1 : 100			
Job No:			
162			
Drawing No:			
P110			
Rev:			