



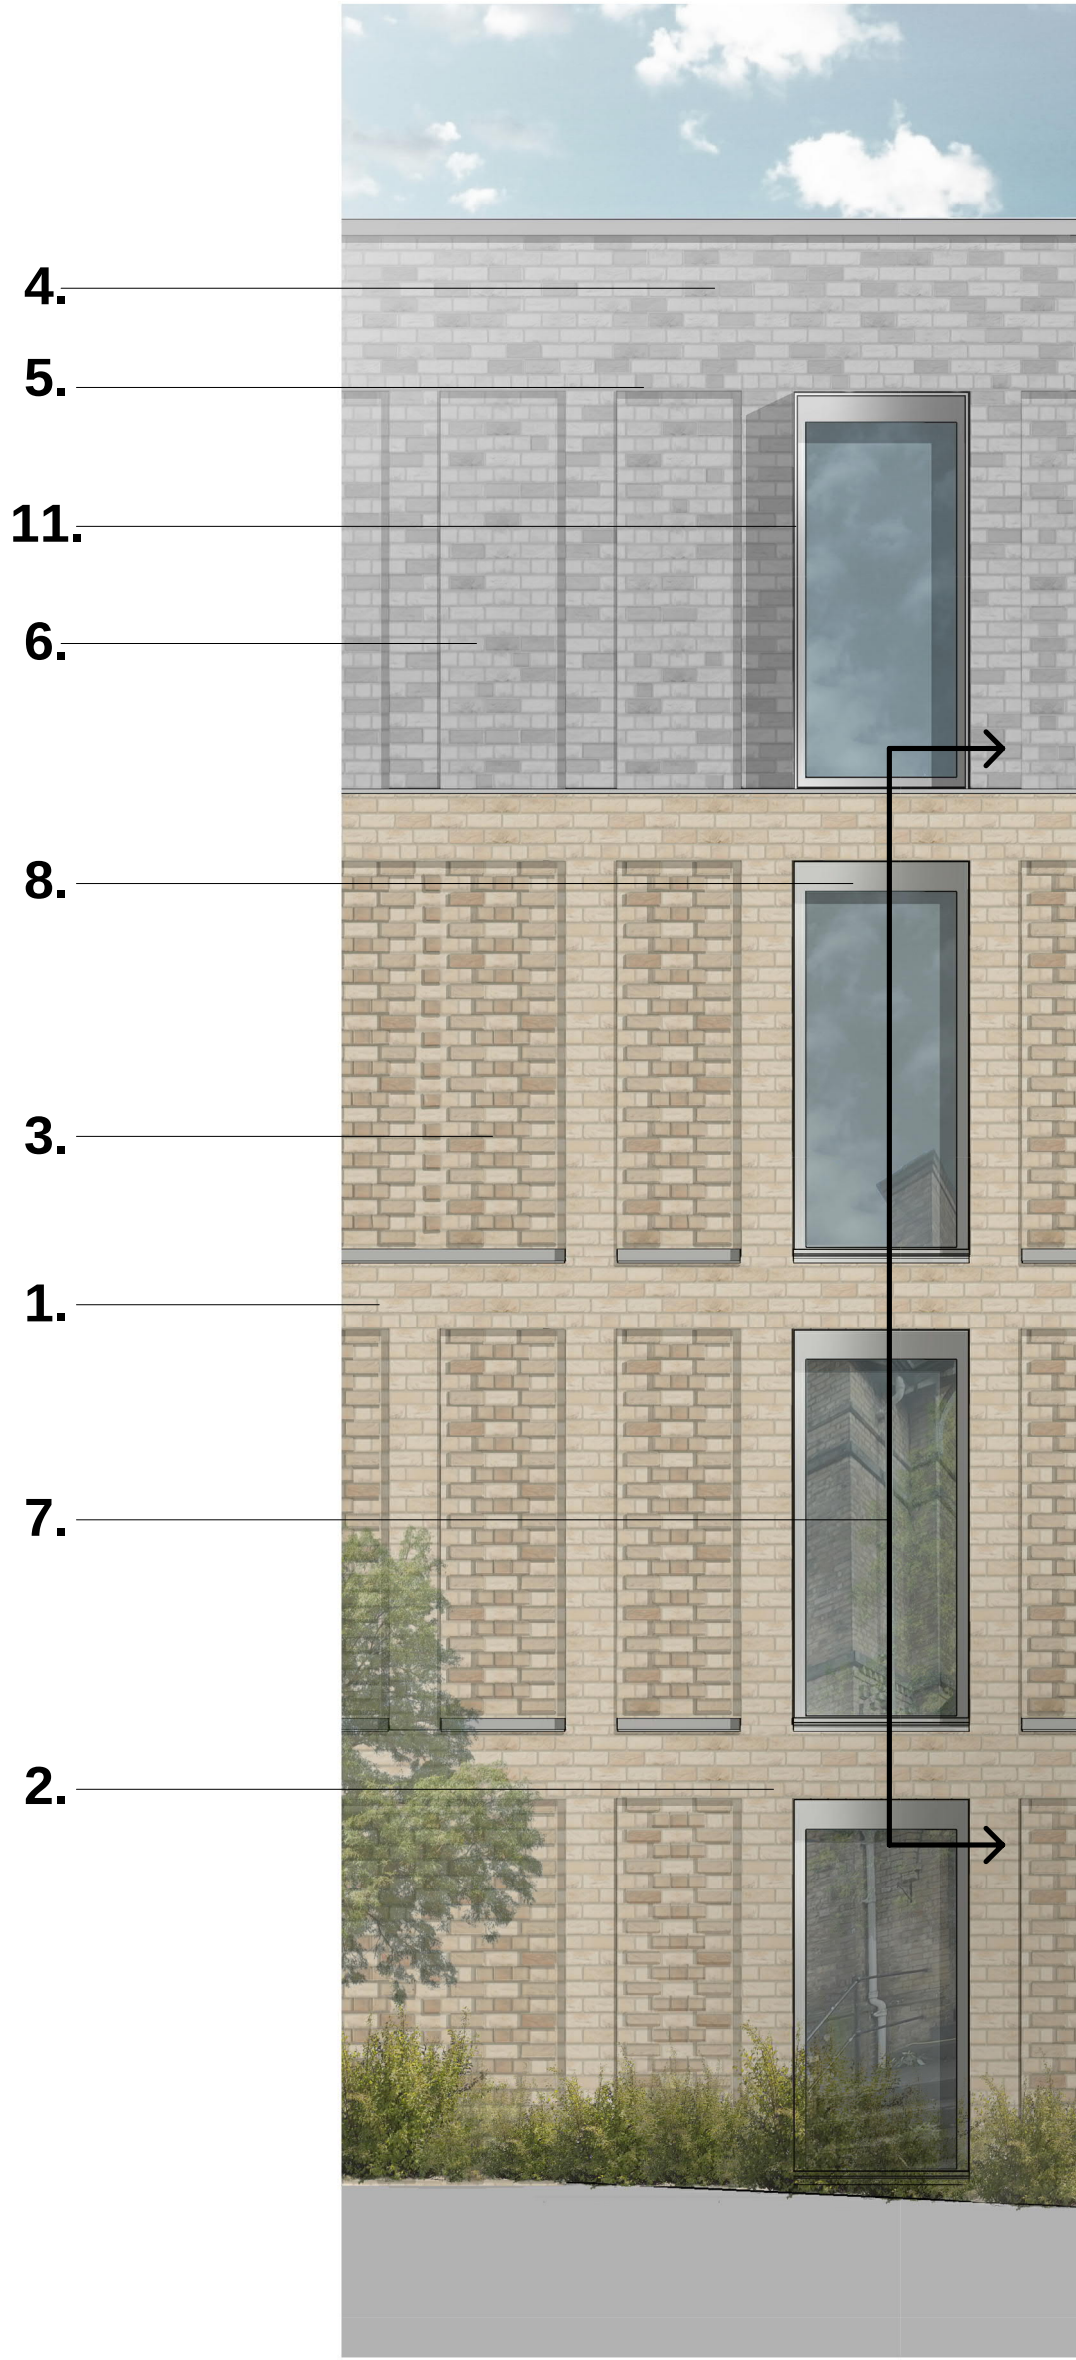

Detail Elevation
1:50

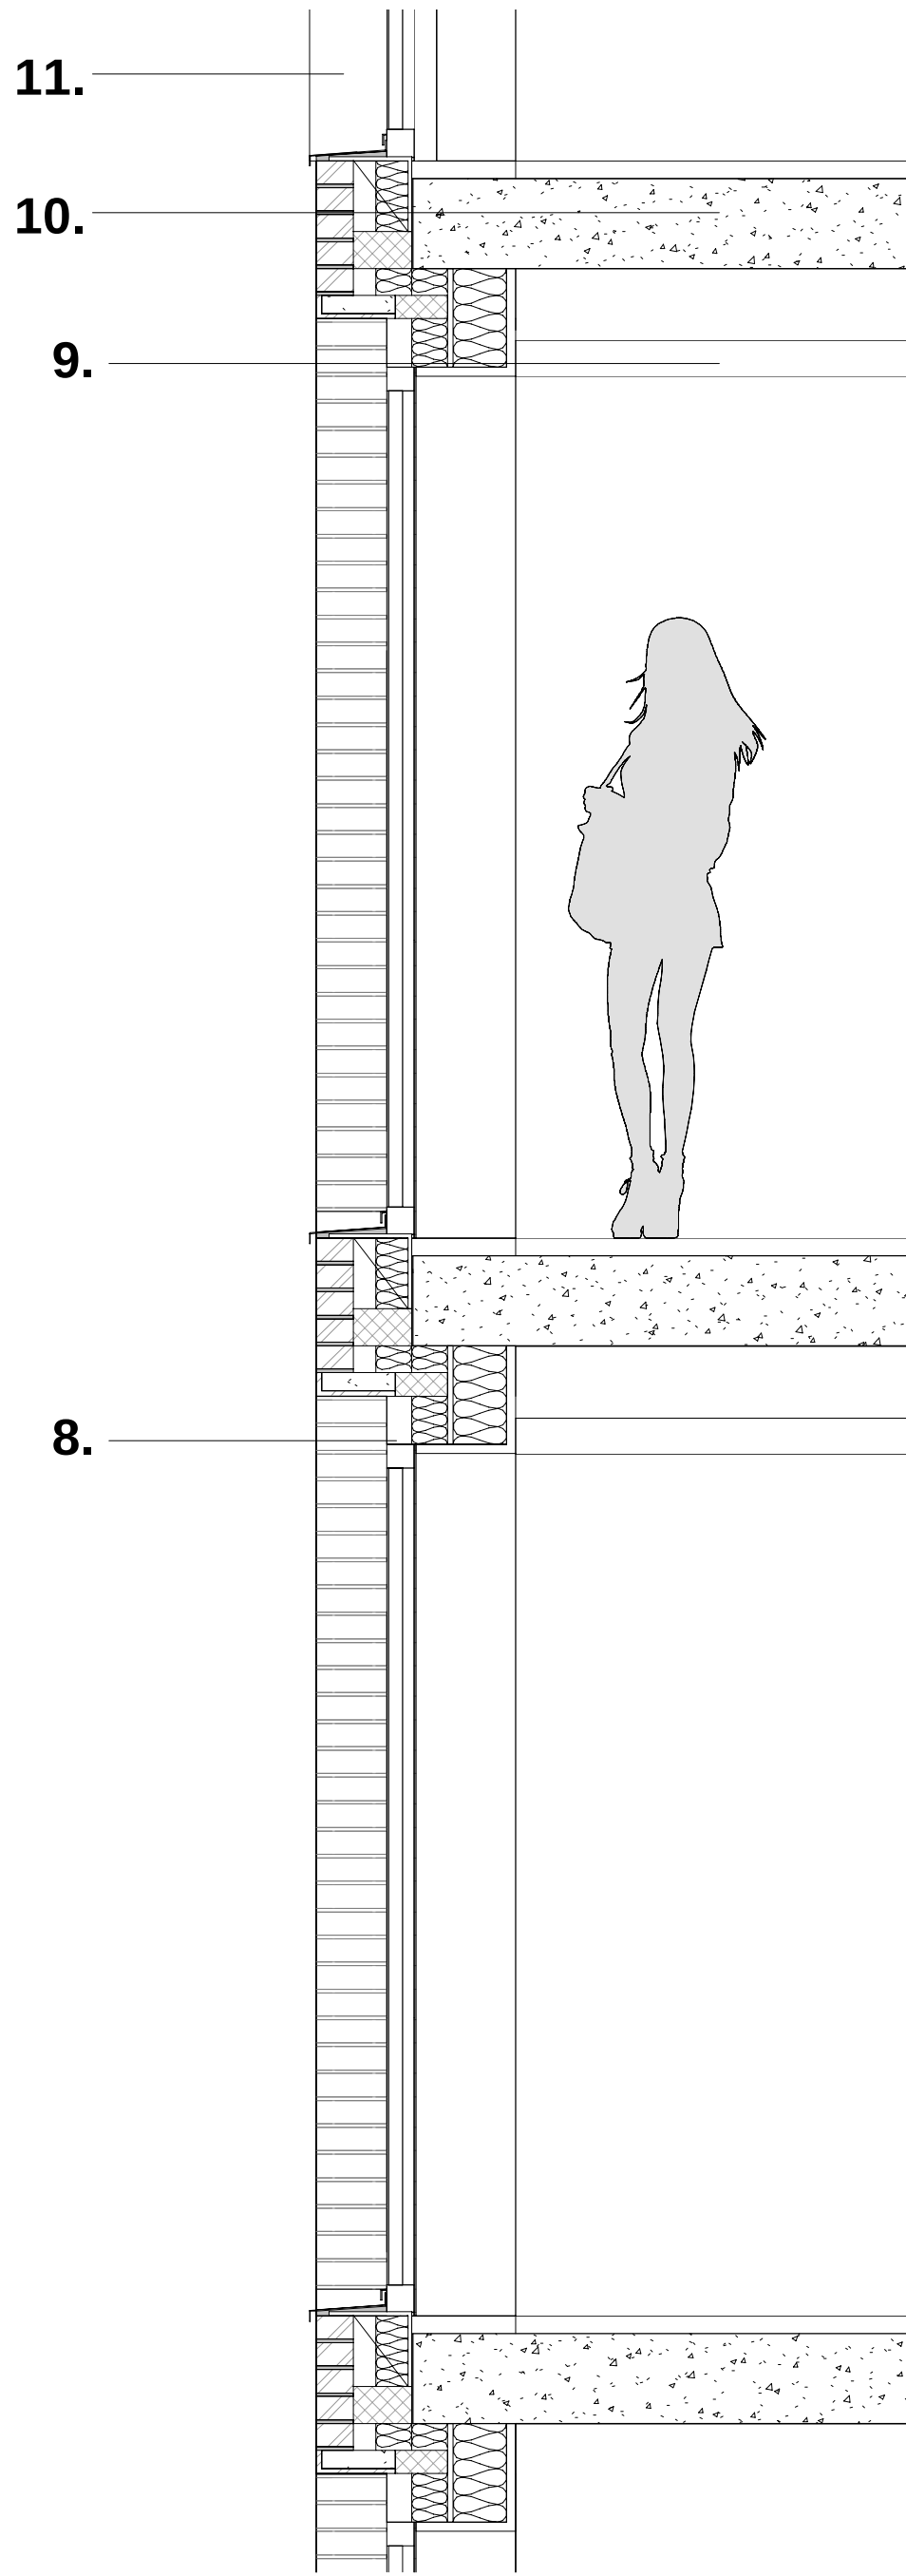


Detail Section
1:20



Key Elevation

KEY

- 1. Buff brick in stretcher bond
- 2. Buff brick in header bond
- 3. Buff brick patterned recessed panel
- 4. Grey brick in stretcher bond
- 5. Grey brick in header bond
- 6. Grey brick flat recessed panel
- 7. Floor to ceiling window
- 8. Aluminium window frame
- 9. Ceiling
- 10. Concrete Slab
- 11. Extruded Aluminium Frame

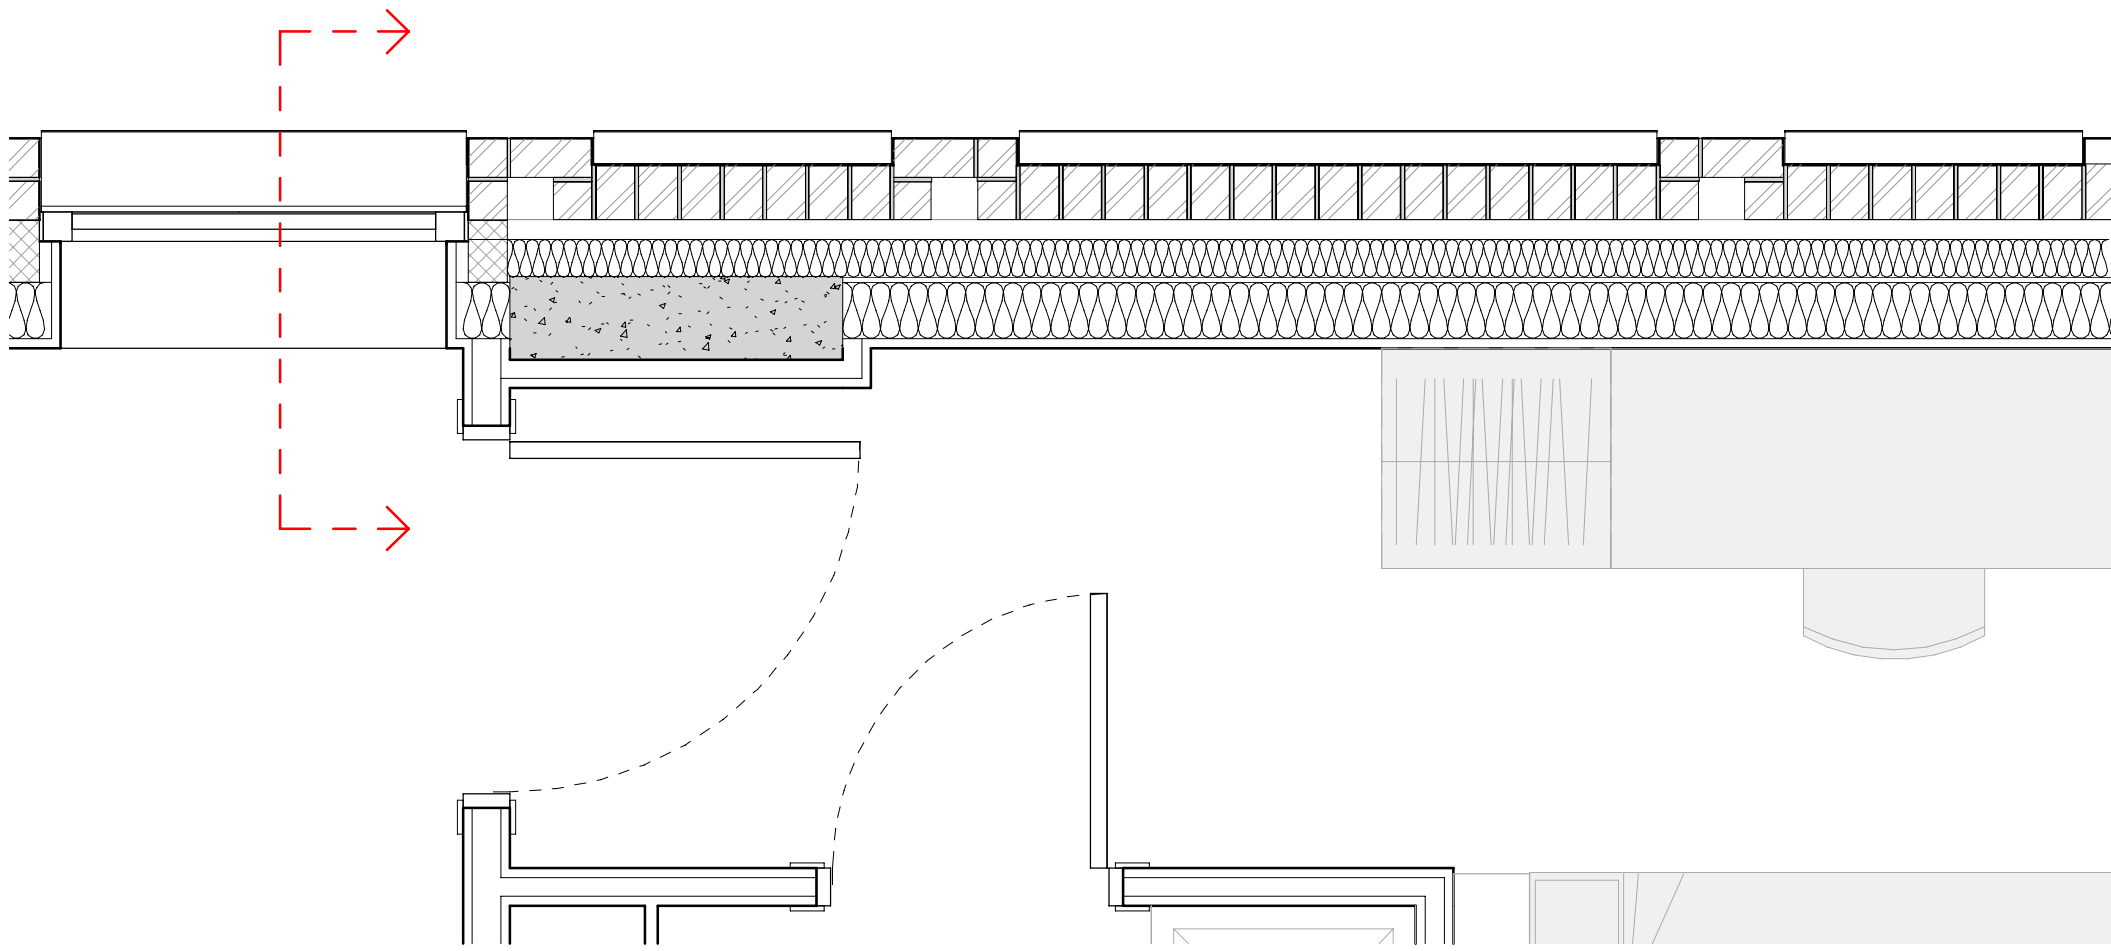

Detail Plan
1:20