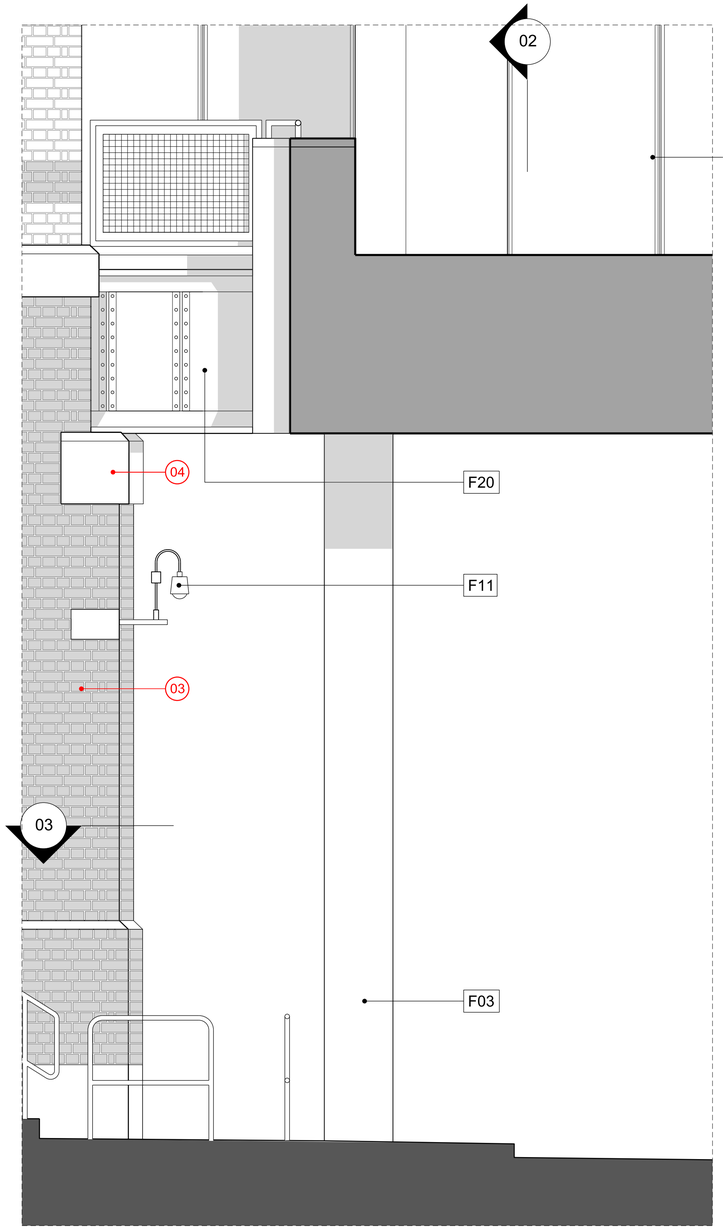
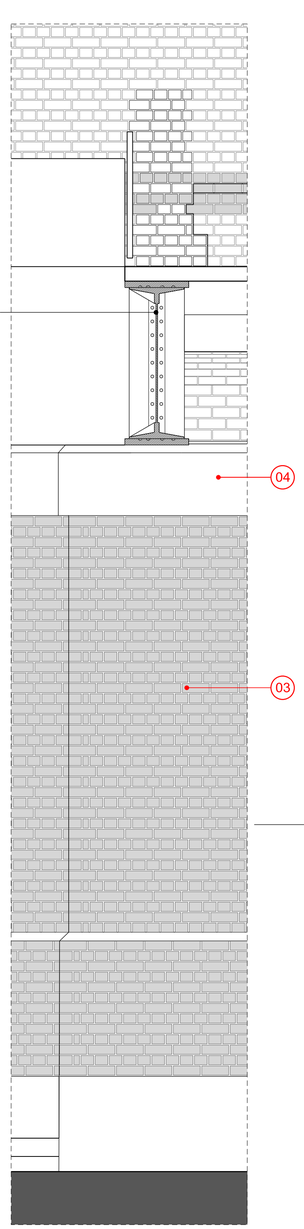




01 Viaduct: Ground Floor Glazed Infill - EXISTING ELEVATION
1:25





02 Viaduct: Ground Floor Glazed Infill - EXISTING SECTION
1:25



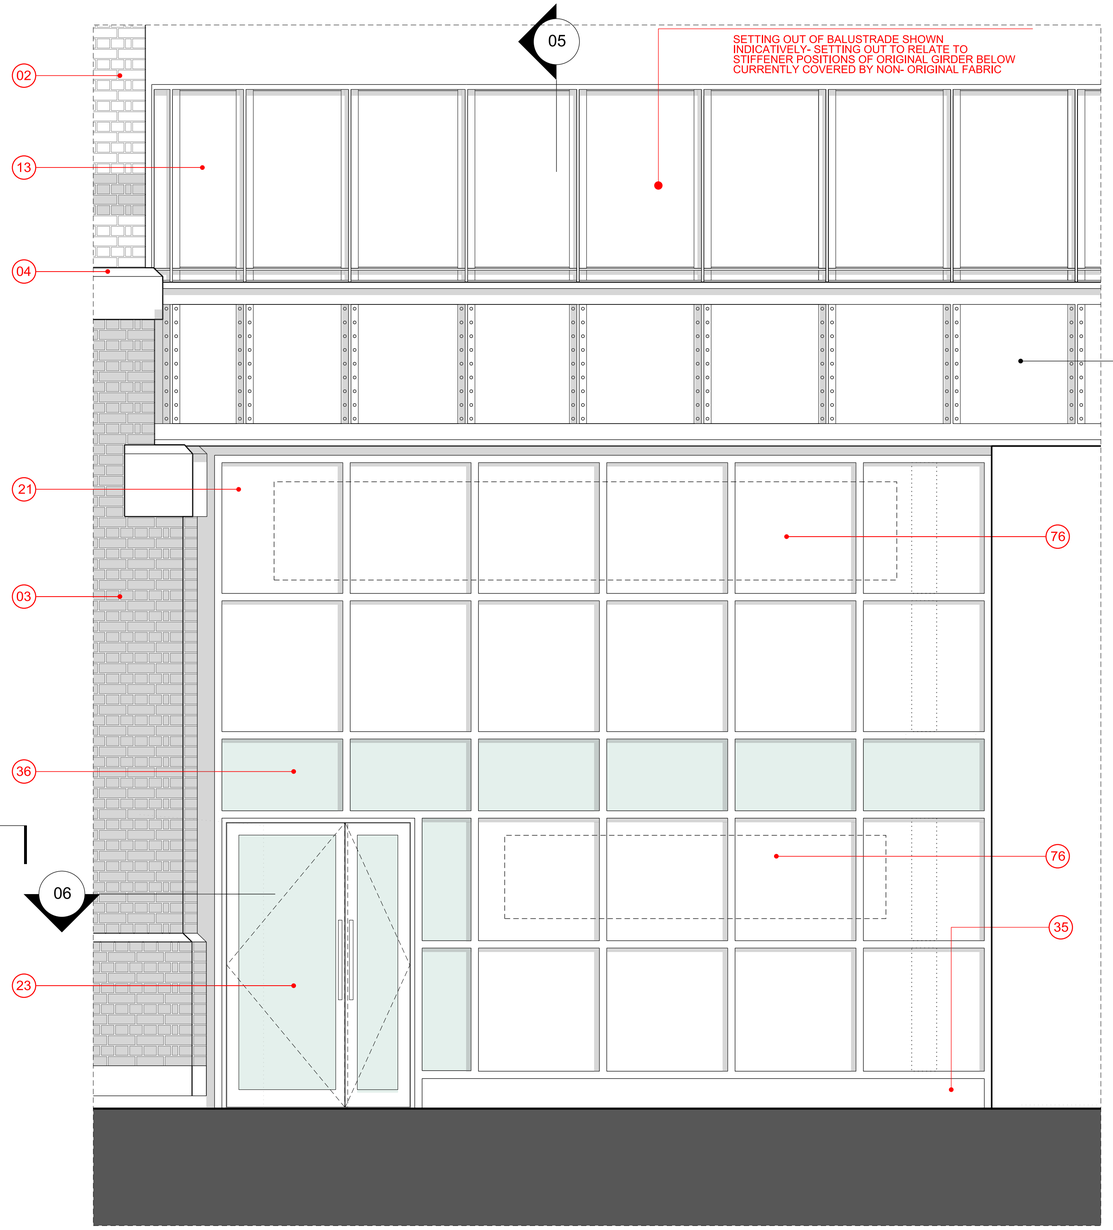
03 Viaduct: Ground Floor Glazed Infill - EXISTING PLAN
1:25



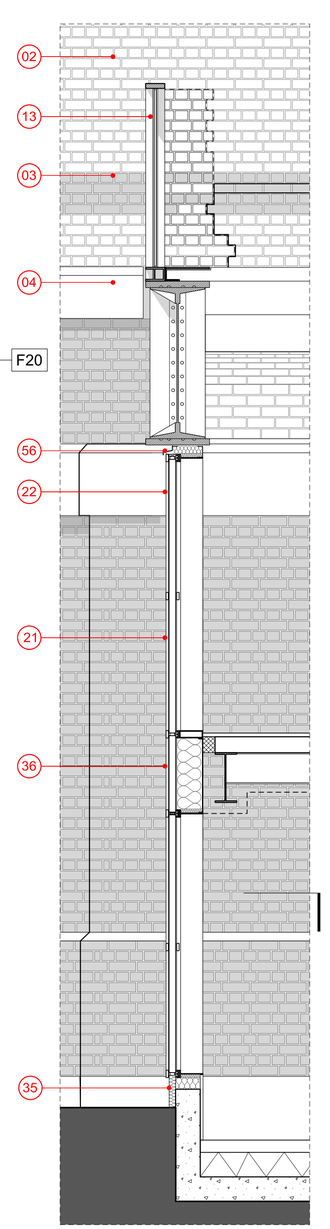
04 Viaduct: Ground Floor Glazed Infill - PROPOSED ELEVATION
1:25



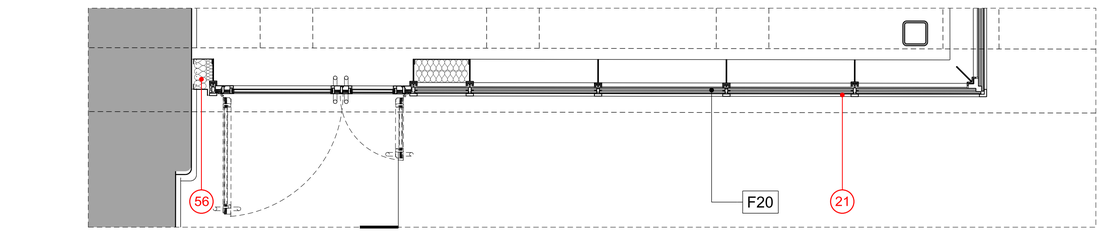
05 Viaduct: Ground Floor Glazed Infill - PROPOSED SECTION
1:25




06 Viaduct: Ground Floor Glazed Infill - PROPOSED PLAN
1:25

This drawing is copyright.
Do not scale off dimensions.

All dimensions to be checked on site by contractor.

Contractor to report and dimensional discrepancies, errors or omissions prior to commencing on site.

NOTE:

For Warehouse alterations codes refer to schedules:
XXX 10422-SHP-Z2-A-B5D9-JC20-SC-XX-001

For Warehouse codes, materials & systems refer to schedules:
XX 10422-SHP-Z2-A-B5D9-Z330-SC-XX-001

| Rev | Date | Comment |
|---|---|---|
| P01 | 22-11-2022 | Planning Submission |

Project Title: Great Northern

Drawing Title: Warehouse Viaduct Ground Floor Elevation Details

Job No: 10422

Scale: 1:25 @ A1

Status: PLANNING

Drawing No: 10422-SHP-Z2-A-B5D9-G251-DE-00-003

Revision: P01

simpsonhaugh
MANCHESTER +44 (0)161 835 2345
LONDON +44 (0)20 7549 4000

© SimpsonHaugh and Partners 2022