


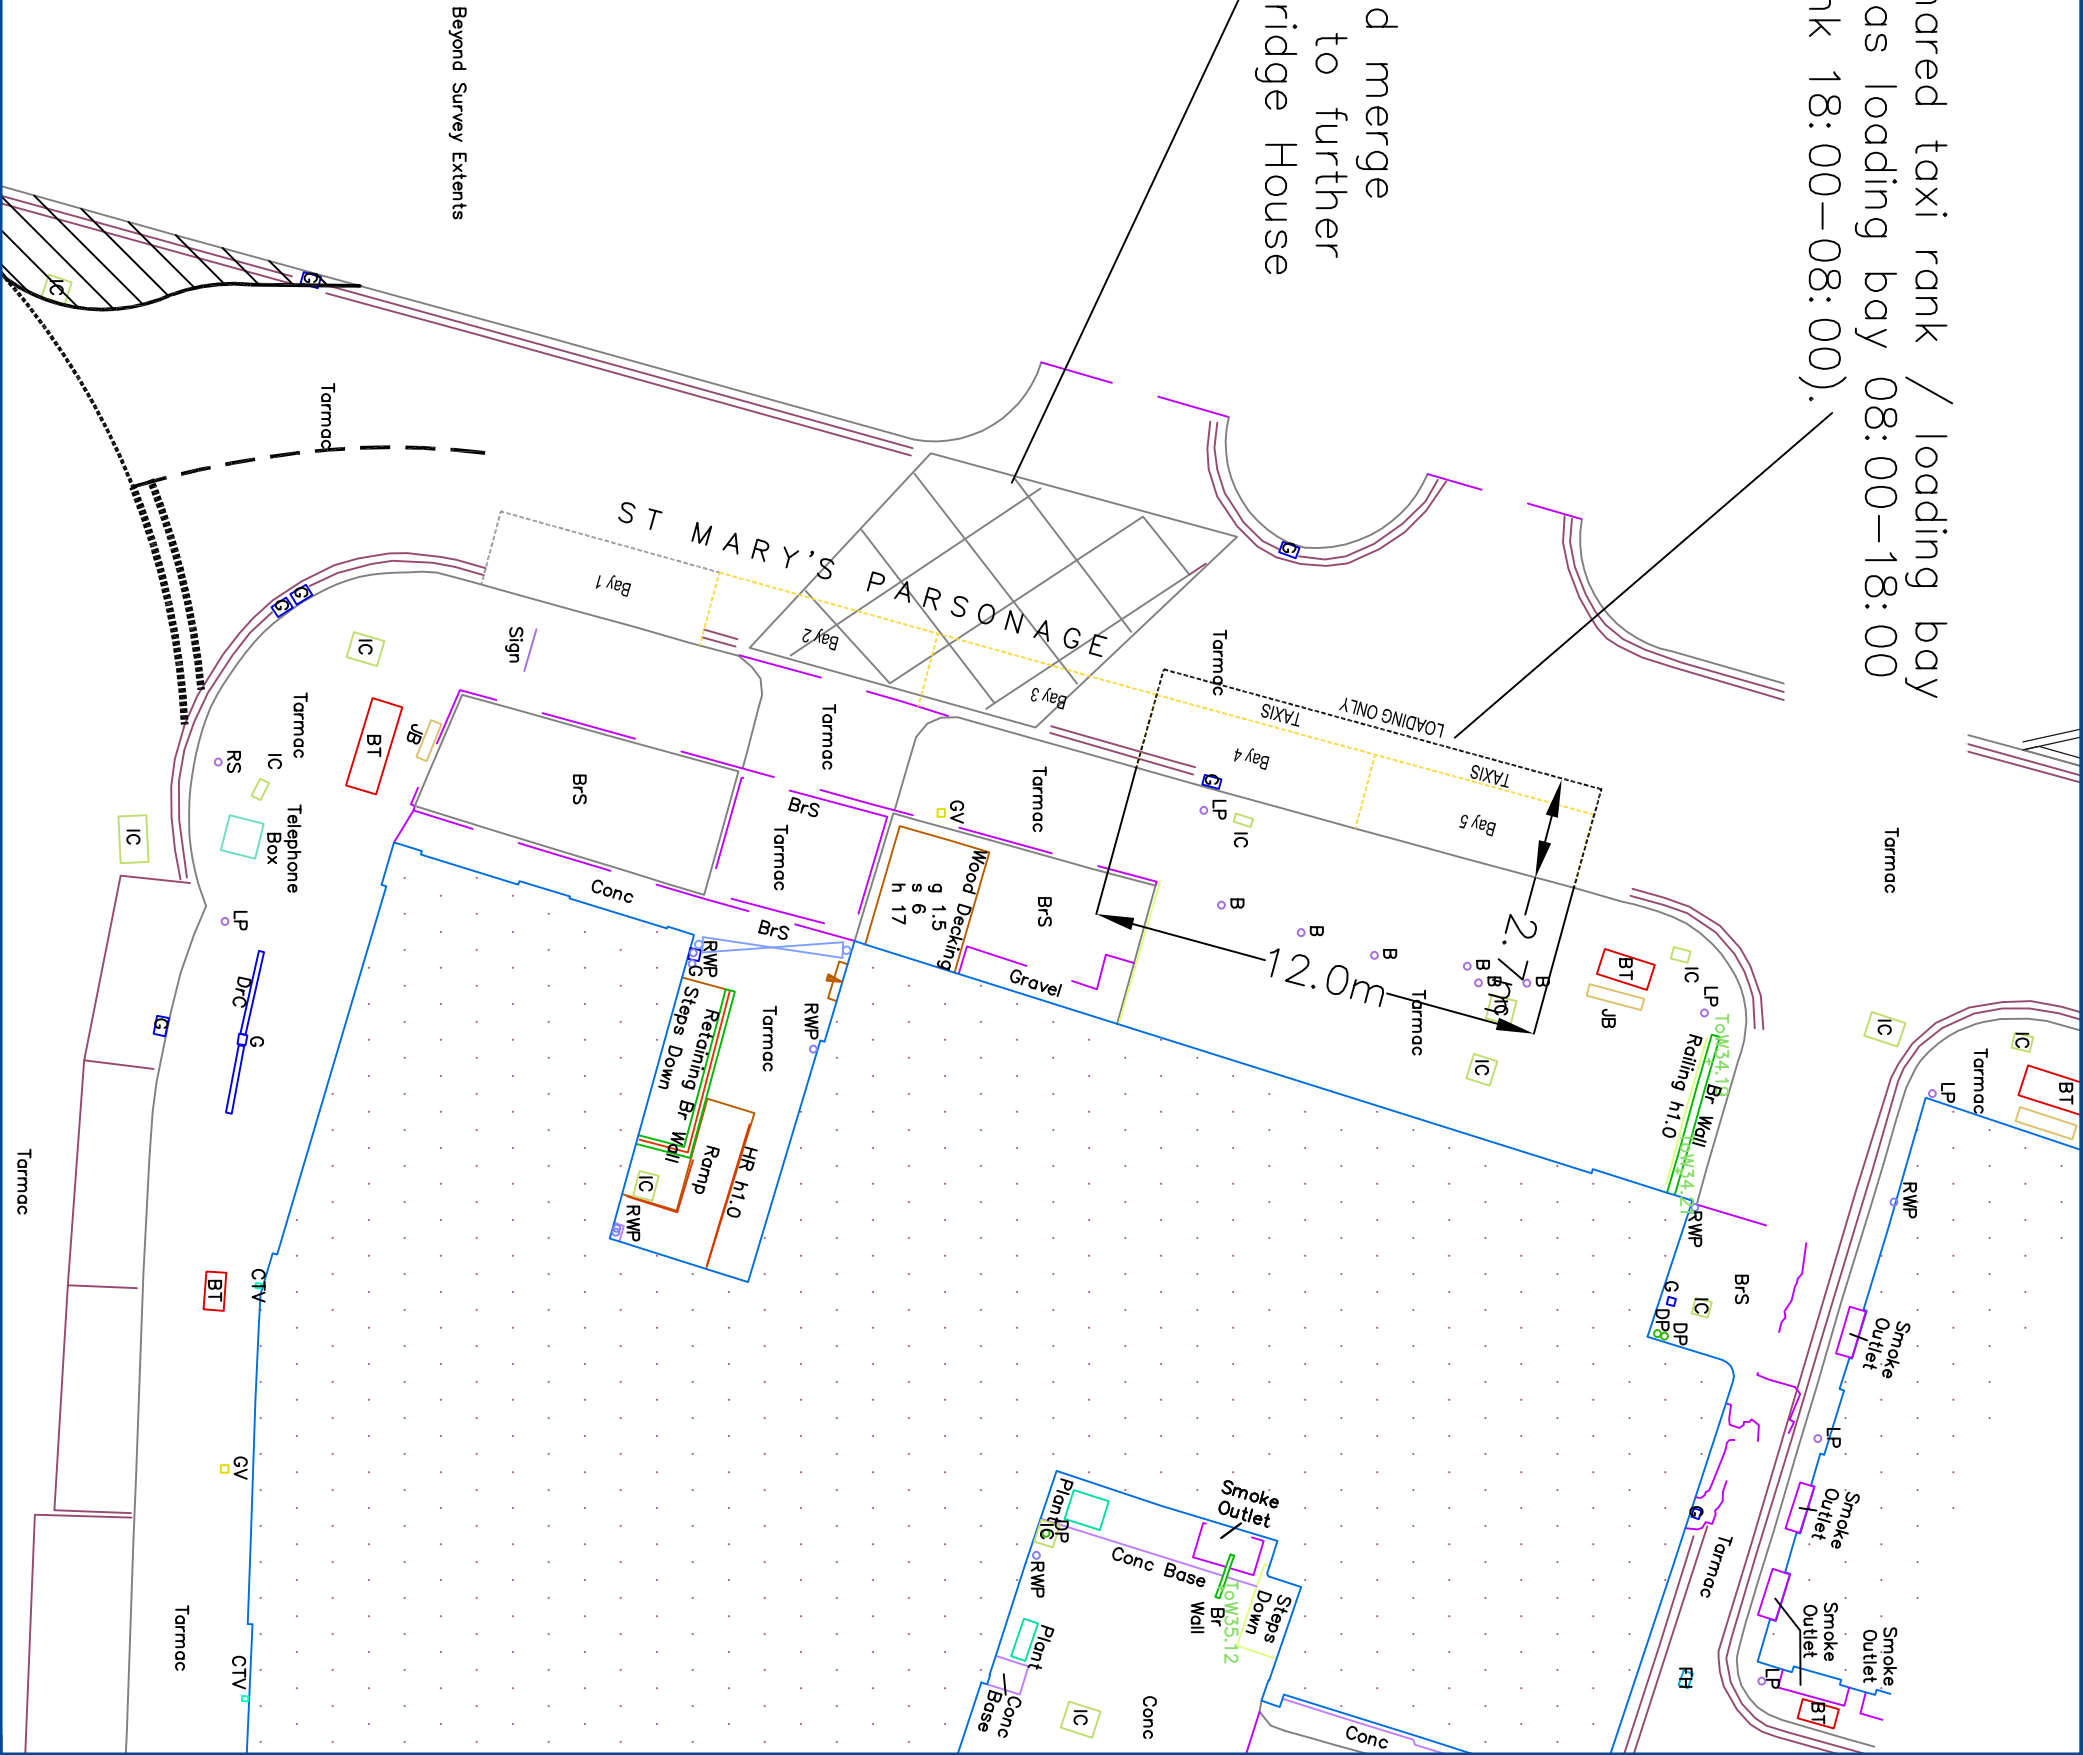

Proposed shared taxi rank / loading bay
To operate as loading bay 08:00–18:00
and taxi rank 18:00–08:00).

Remove box junction and merge
both taxi ranks, subject to further
discussion with Albert Bridge House
& MCC at S278 stage



Revision:
A -

Client:
Property Alliance Group

Project:
Reedham House

Drawing Title:
Loading / Taxi provision on
St Mary's Parsonage
5 taxi bays (2 shared with loading)

Drawing Number:
Sketch LB1

Date:
18/11/22

Drawn By:
LACB

Status:
Information

This drawing is the copyright of Focus Transport Planning Ltd, and may not be loaned, copied or reproduced in any way, or used for any offer, quote, tender or construction purposes without prior written consent of the company.

DO NOT SCALE - Follow any figured dimensions.
This drawing has been prepared for feasibility purposes, and does not represent a construction plan. All design aspects to be confirmed at the appropriate detailed design stage.