



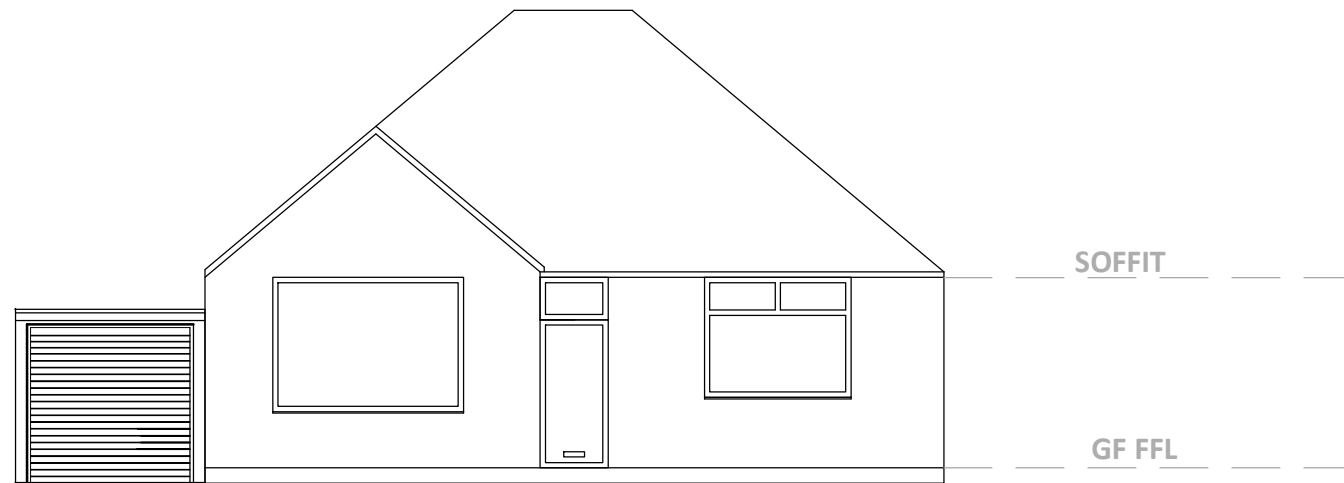


EXISTING FRONT ELEVATION 1:100

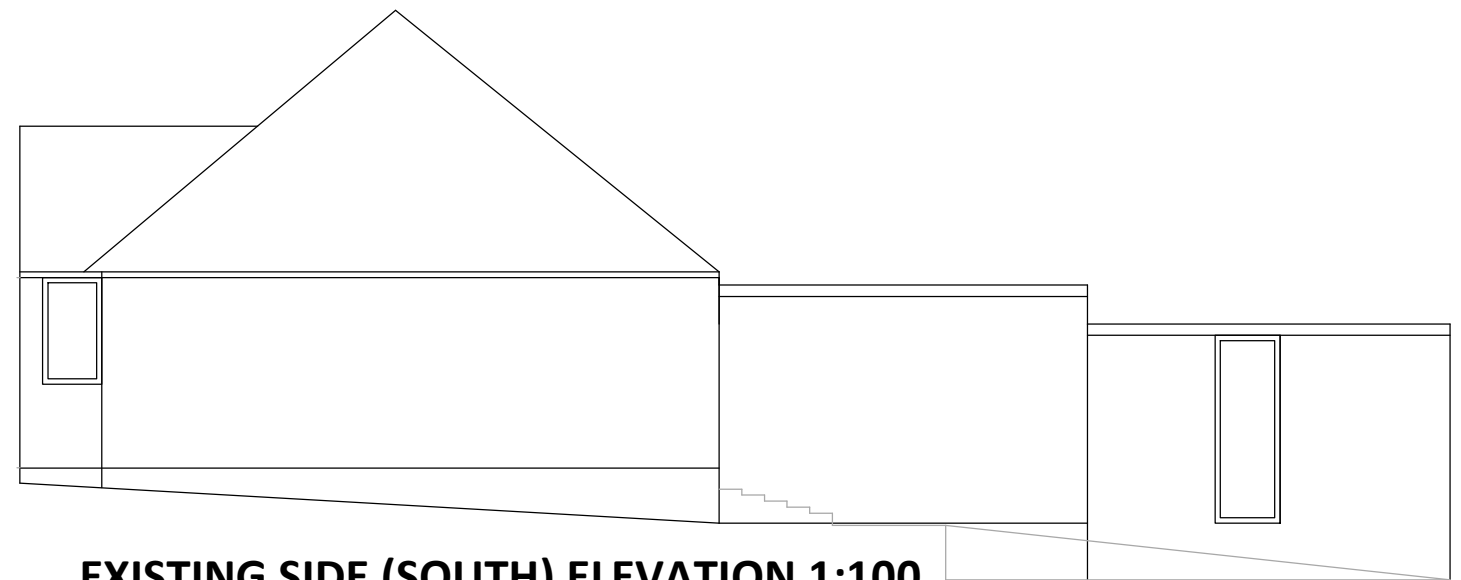

EXISTING SIDE (SOUTH) ELEVATION 1:100



EXISTING REAR ELEVATION 1:100

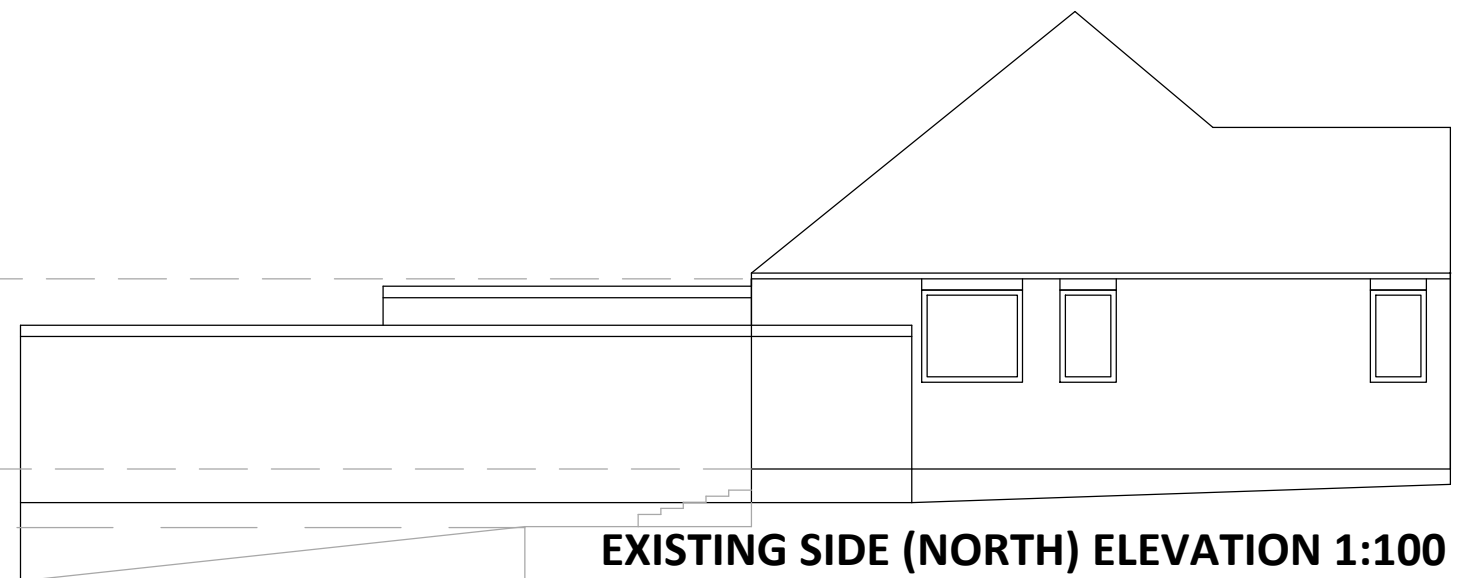

EXISTING SIDE (NORTH) ELEVATION 1:100

