

Revision Number	Revision Date	Revision Description
-----------------	---------------	----------------------

CENTRE COORDINATES: 385357 , 391712




Supplied by Streetwise Maps Ltd
www.streetwise.net
Licence No: 100047474
17-56-52 11/11/2022

1 Block Plan
1 : 500



VISUAL SCALE 1:100 @ A1

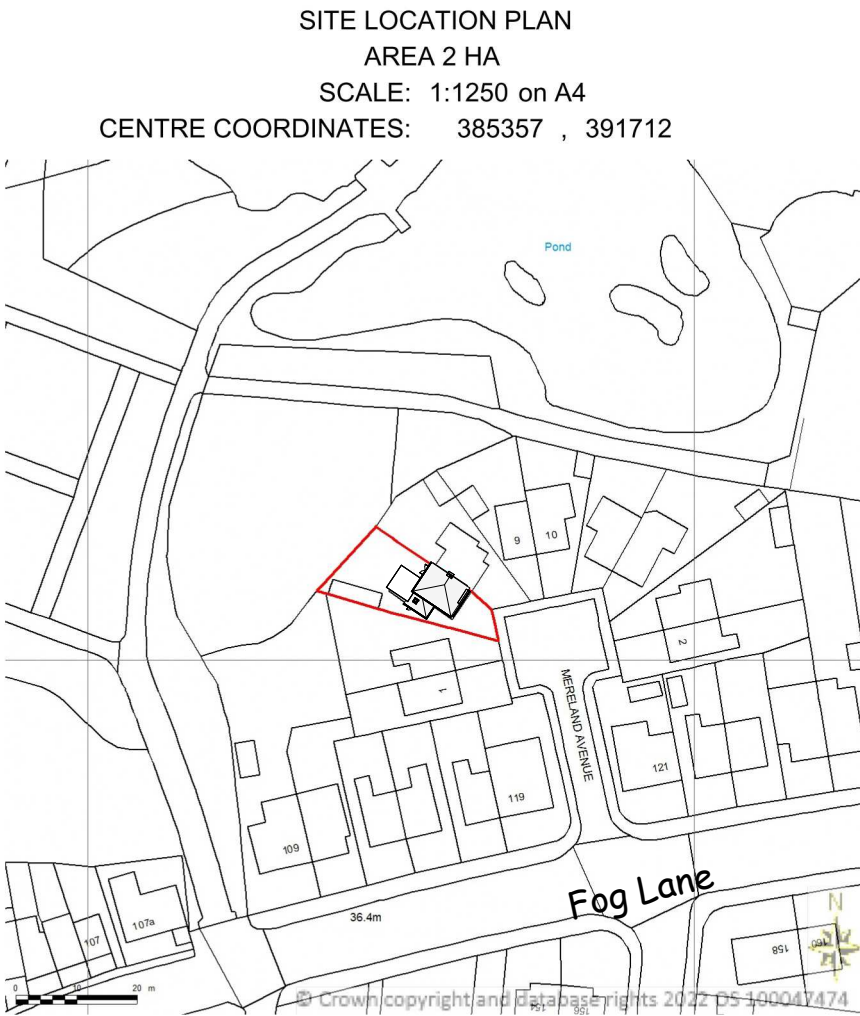

Supplied by Streetwise Maps Ltd
www.streetwise.net
Licence No: 100047474
17-56-52 11/11/2022

2 Location
1 : 1250

These are Planning drawings and should not be used for construction. All structural elements are illustrative and dimensions are estimates - no calculations have been completed or specification for building regulations.

Date	Revision

Client Andrew Wood

Job No Wood-Mereland

Site 5 Mereland Avenue Didsbury
M20 6SF

Project Side Extension

Status Planning A

plans and planning
Petworth Lodge
1a Hillbrook Rd
Bramhall
Stockport SK7 2BT

Email - pfkirke@gmail.com Tel - 07710 820611
www.plansandplanning.co.uk

Drawing No; P100 - Planning

Drawing; Location

Print to Scale on A1 16/11/2022 10:37:32

Sheet List	
Sheet Number	Sheet Name
P100	Location
P101	Plans and Elevations