



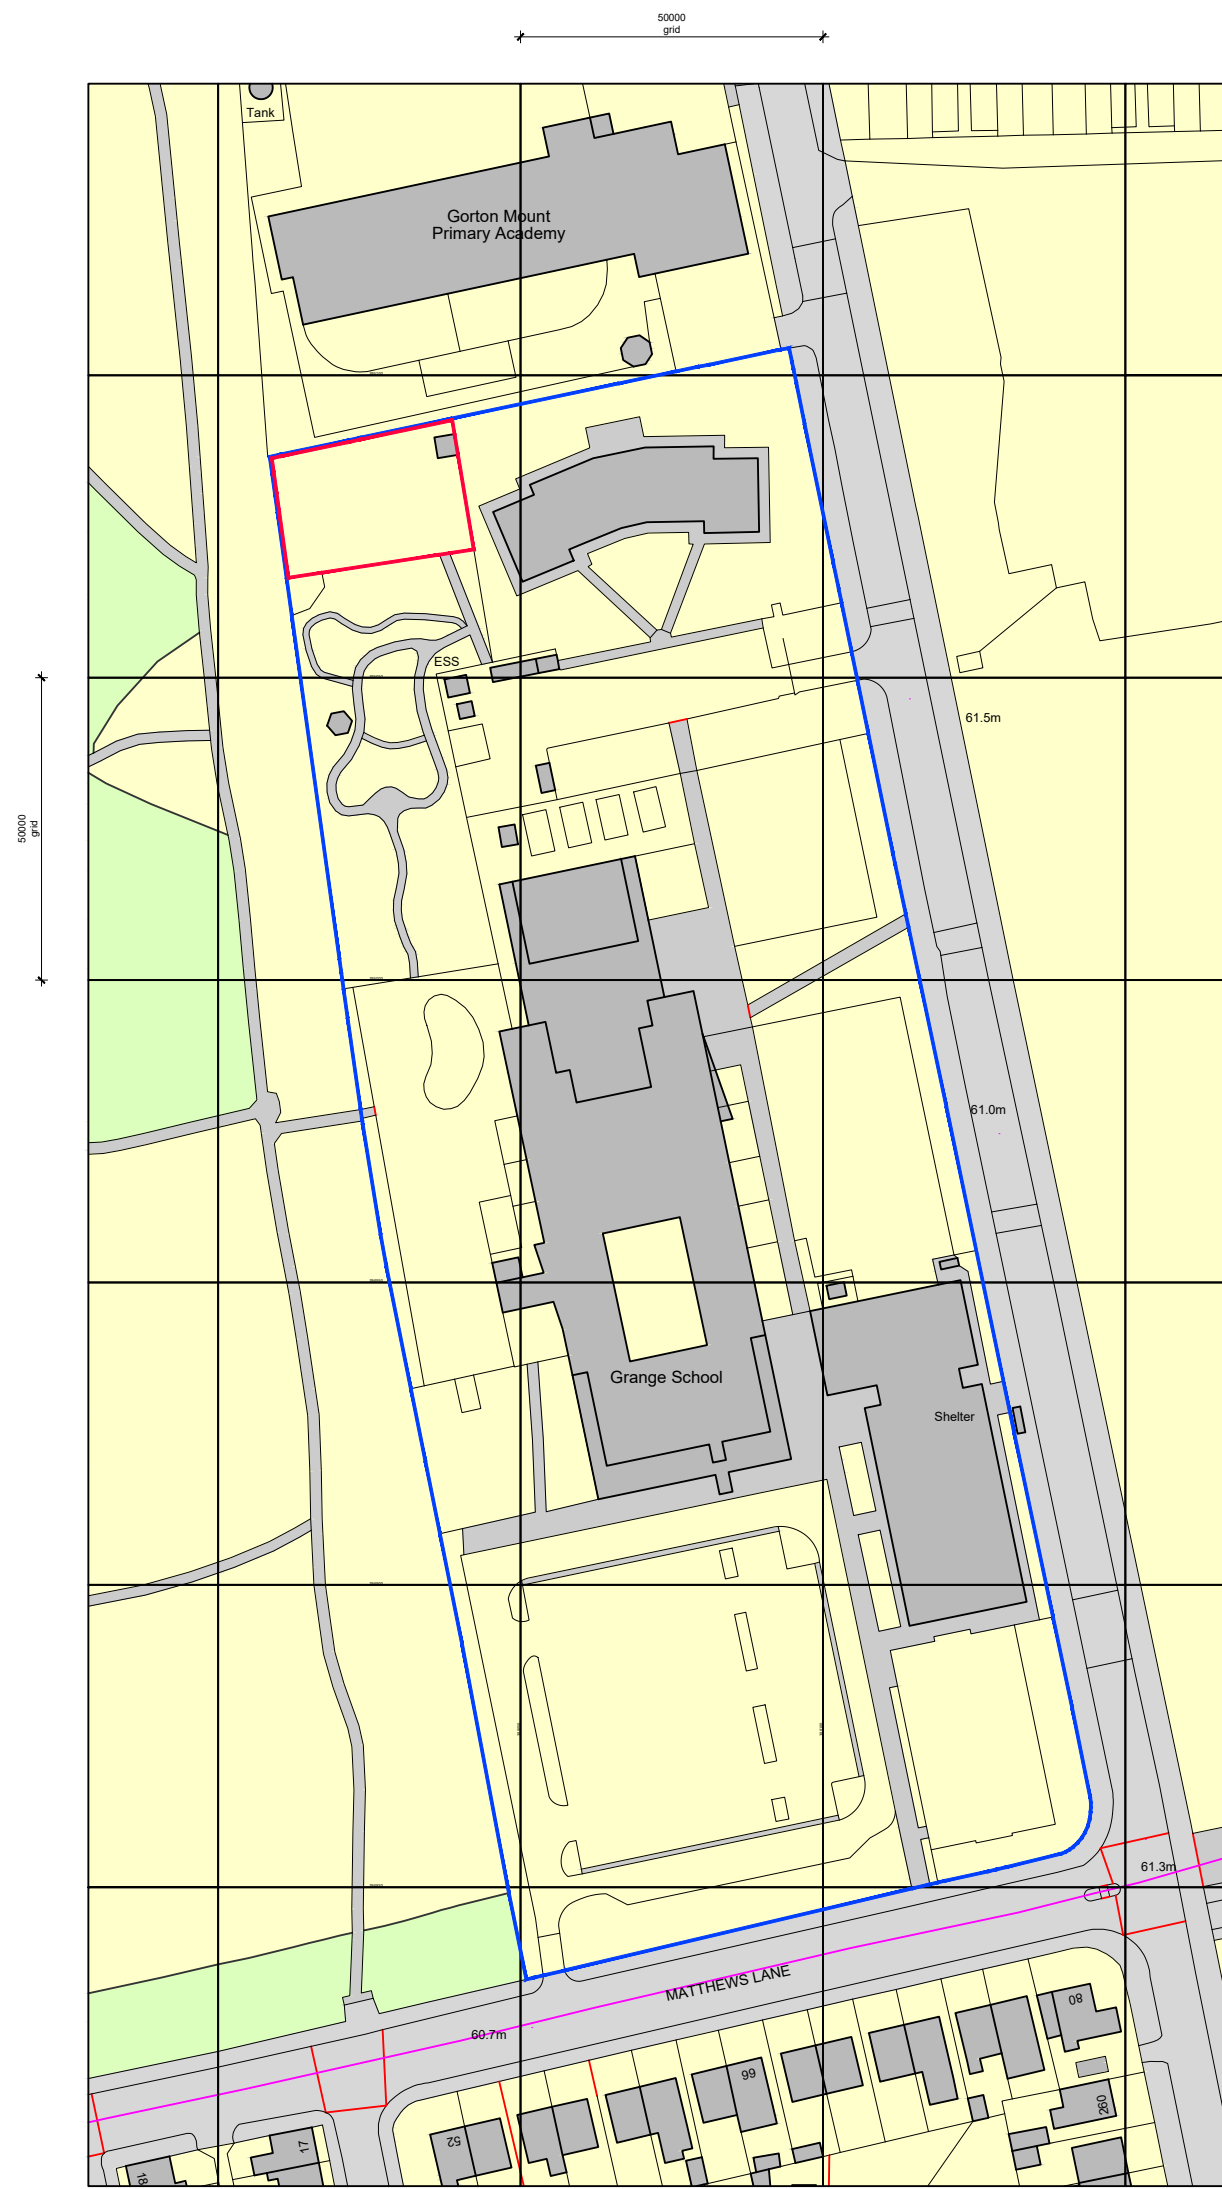

Ordnance Survey, (c) Crown Copyright 2022. All rights reserved. Licence number 100022432

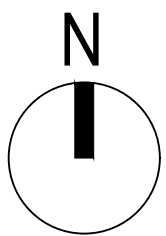

NOTES
Copyright: All rights reserved.
This drawing must not be reproduced without permission.
This drawing must not be scaled. Dimensions are in millimetres unless specified.
Any discrepancies to be brought to the attention of the architect.
This drawing is to be read in conjunction with all relevant Architects,
Structural Engineers and Services Engineers drawings and specification.

Development Site Boundary

PO	07/11/2022	Planning Issue	PI	RC
REV	DATE	REVISION NOTE	BY	CHECK

GRATED APPLE
Architecture/ Urban Design

T: +44 7421 642876 / +44 7786006386
The Piggery, 2 Wigsey Lane, Warburton, Lymm, Cheshire WA13 9JL

Grange School _ Proposed installation of canopy

Location Plan

22010 01

DRAWN BY PI DATE 03/11/2022 STATUS Planning

REV SCALE 1:1250 @ A1

PO