

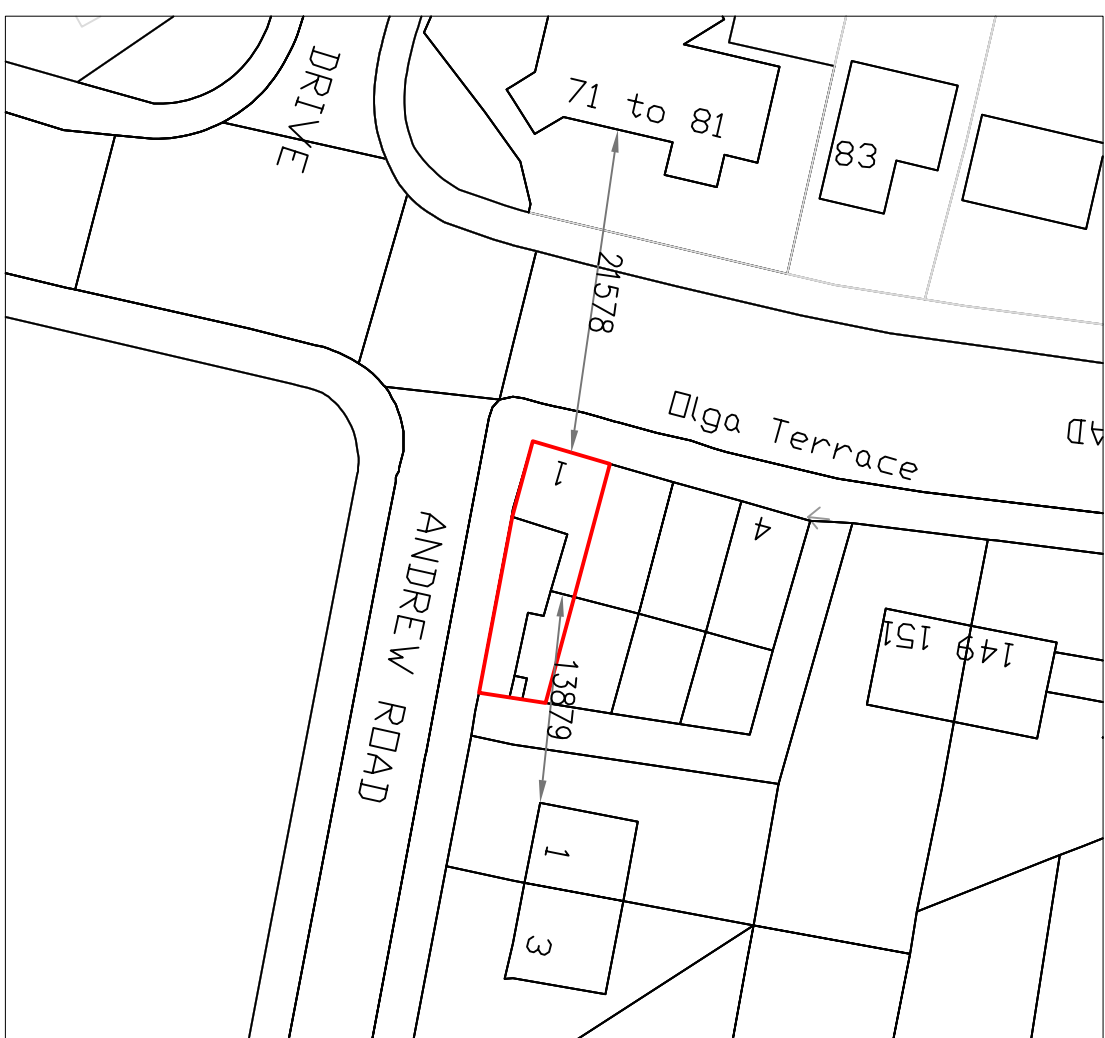
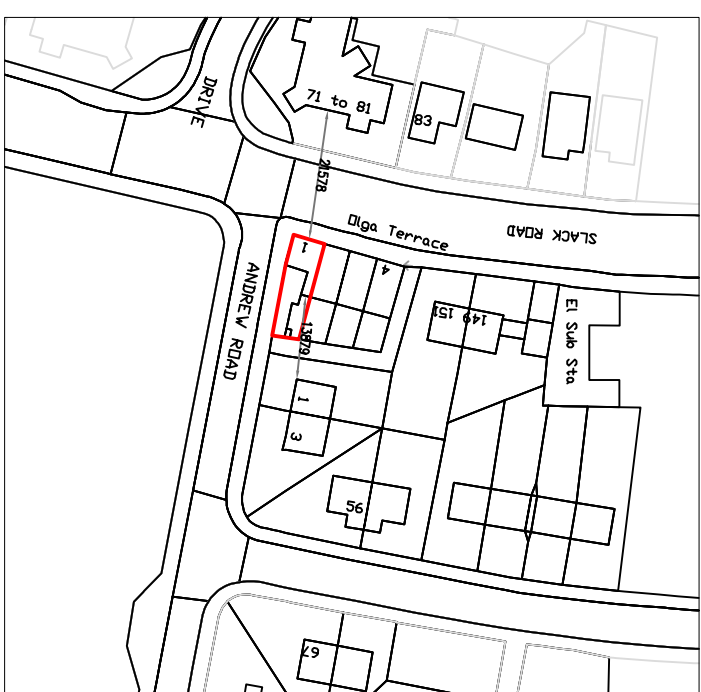
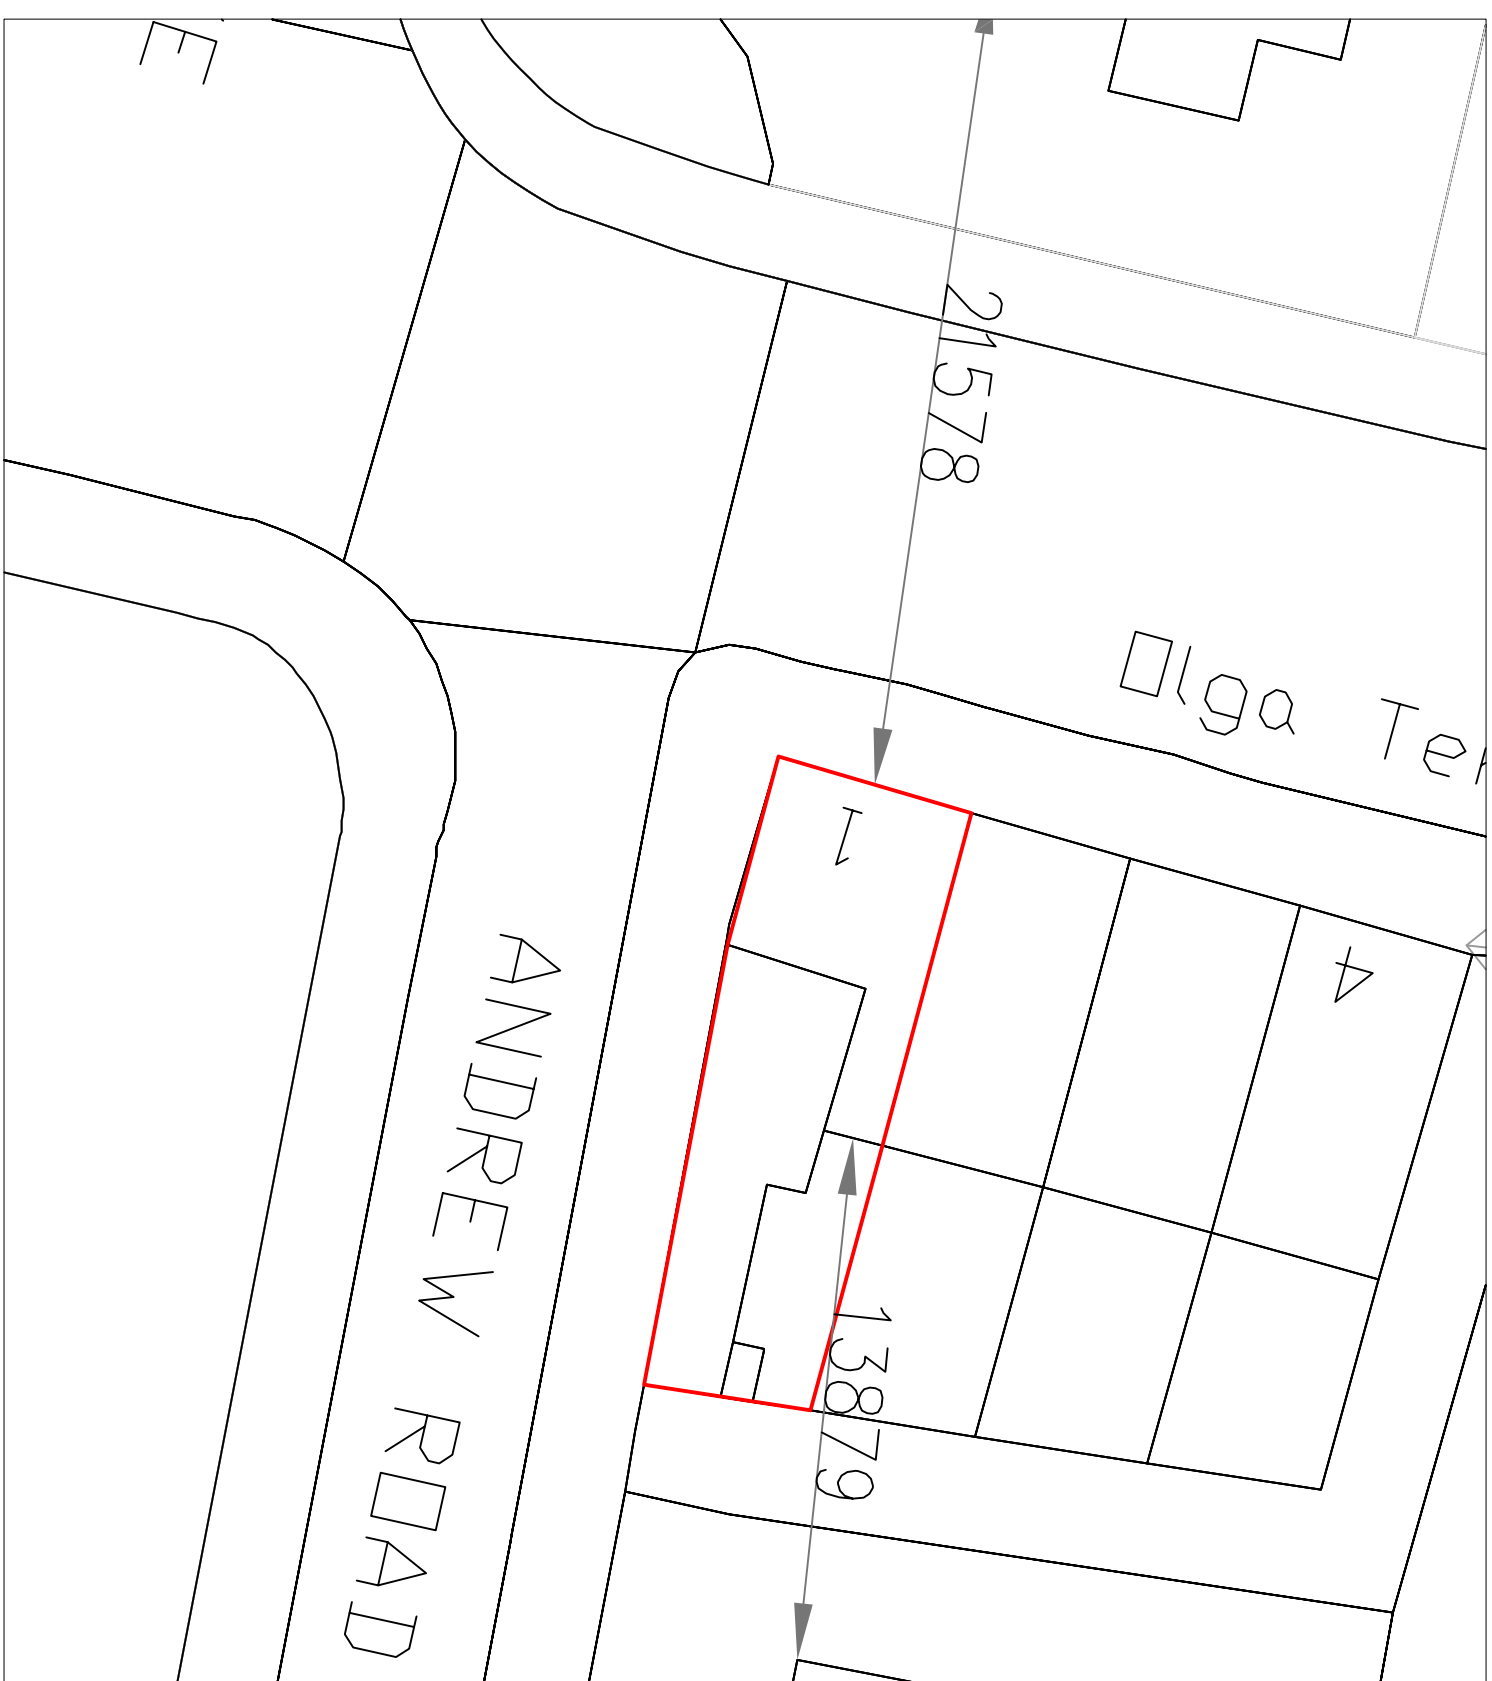
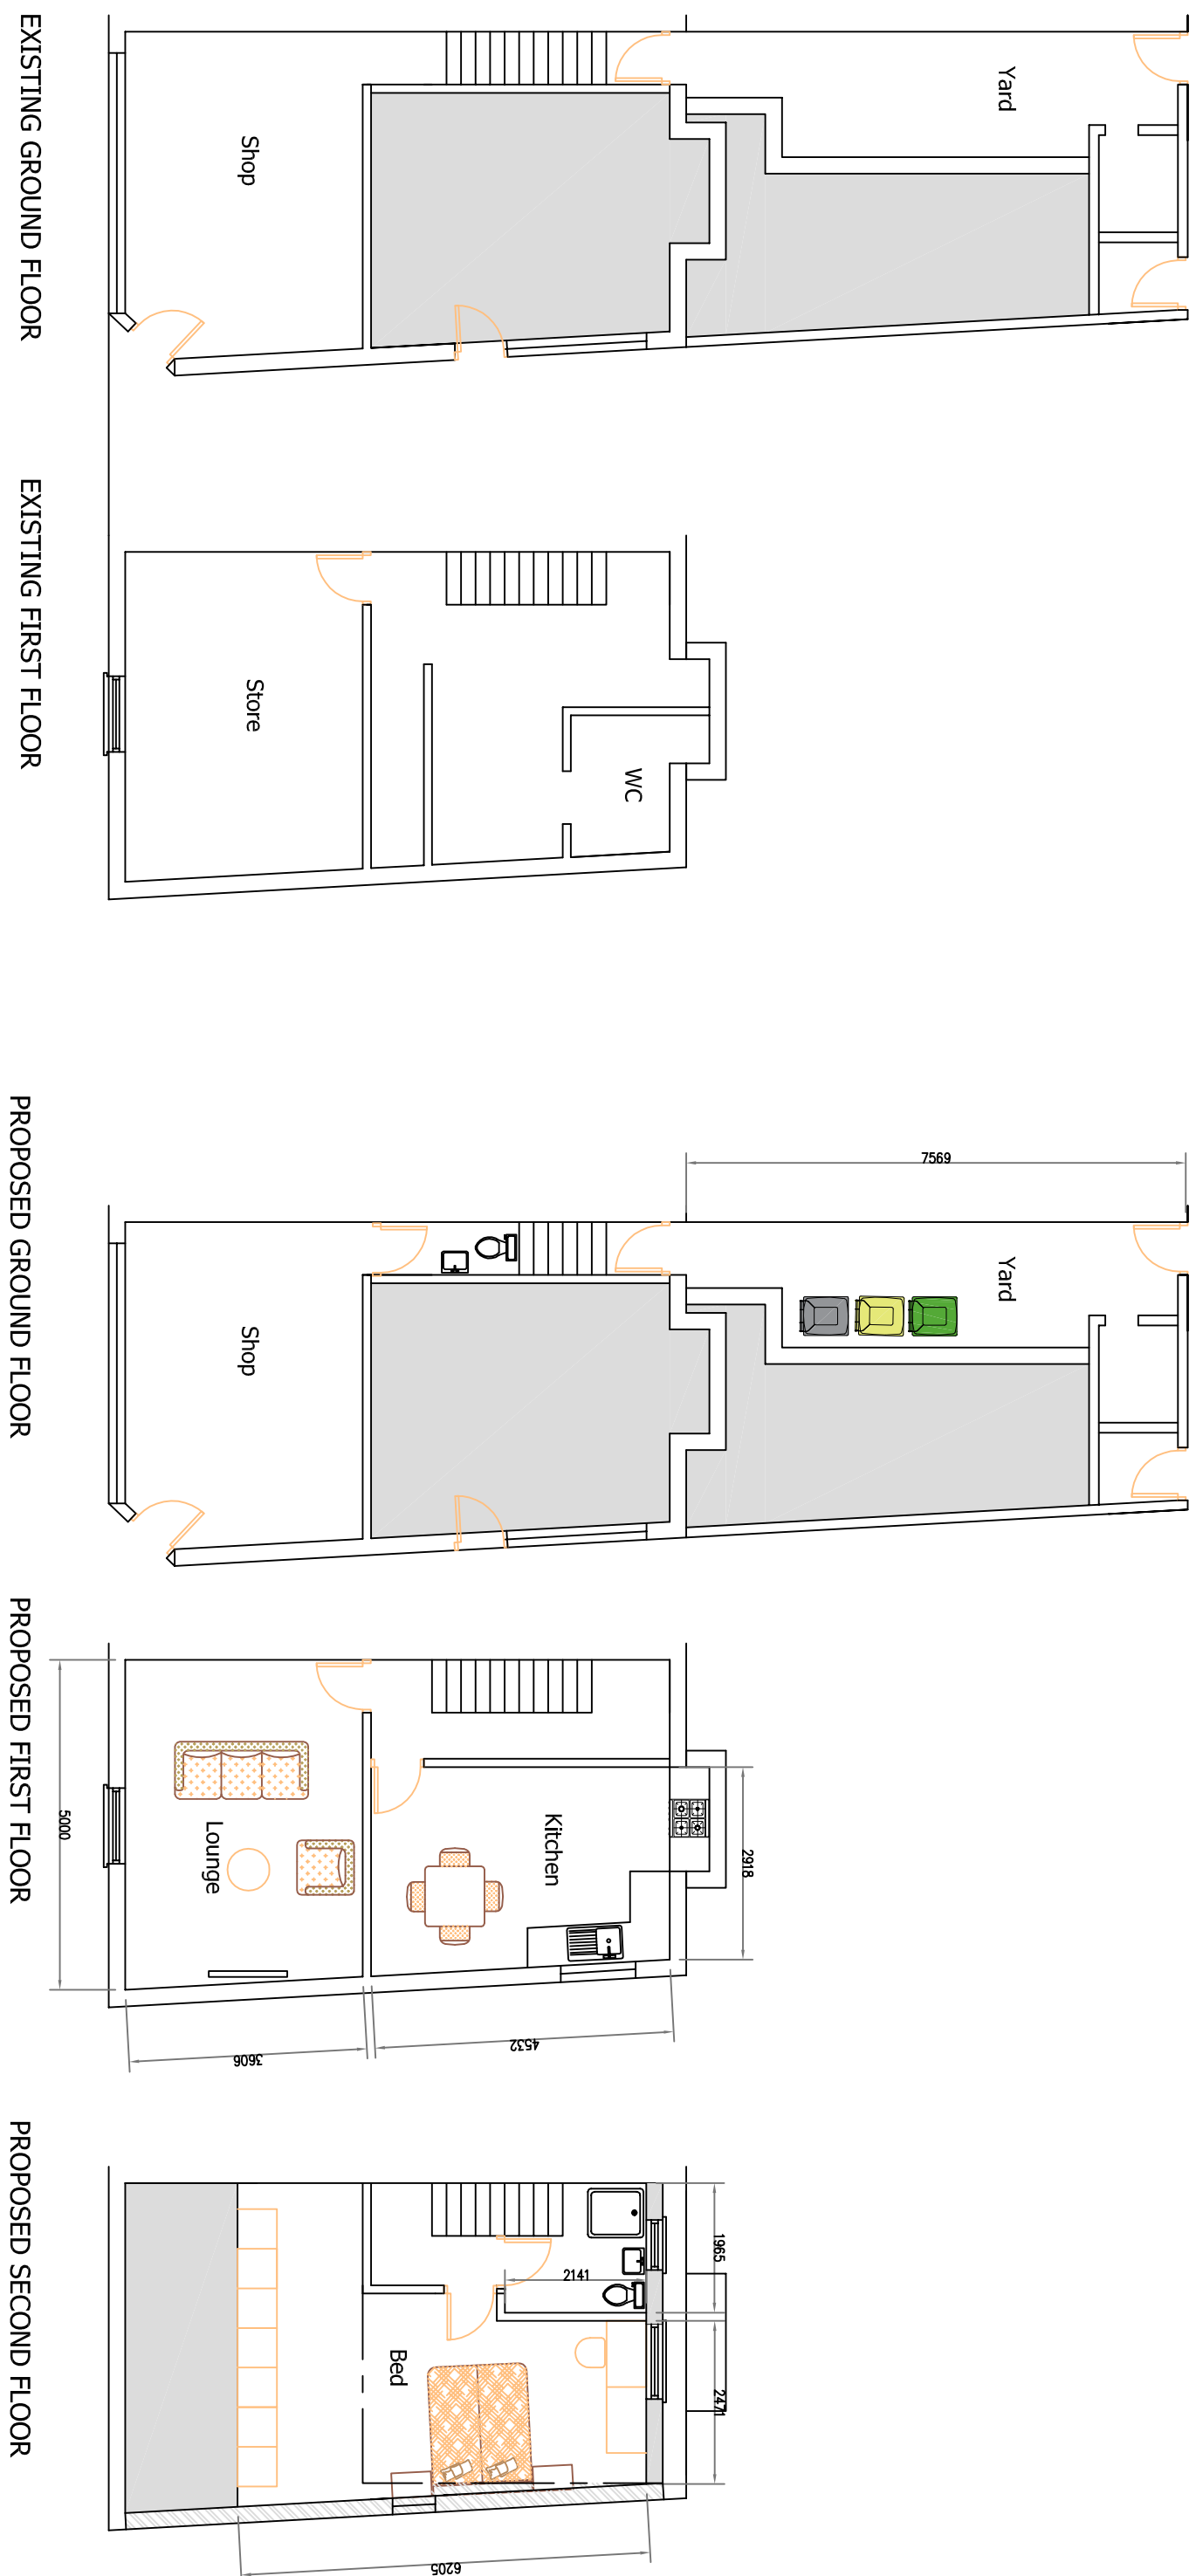
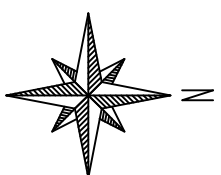


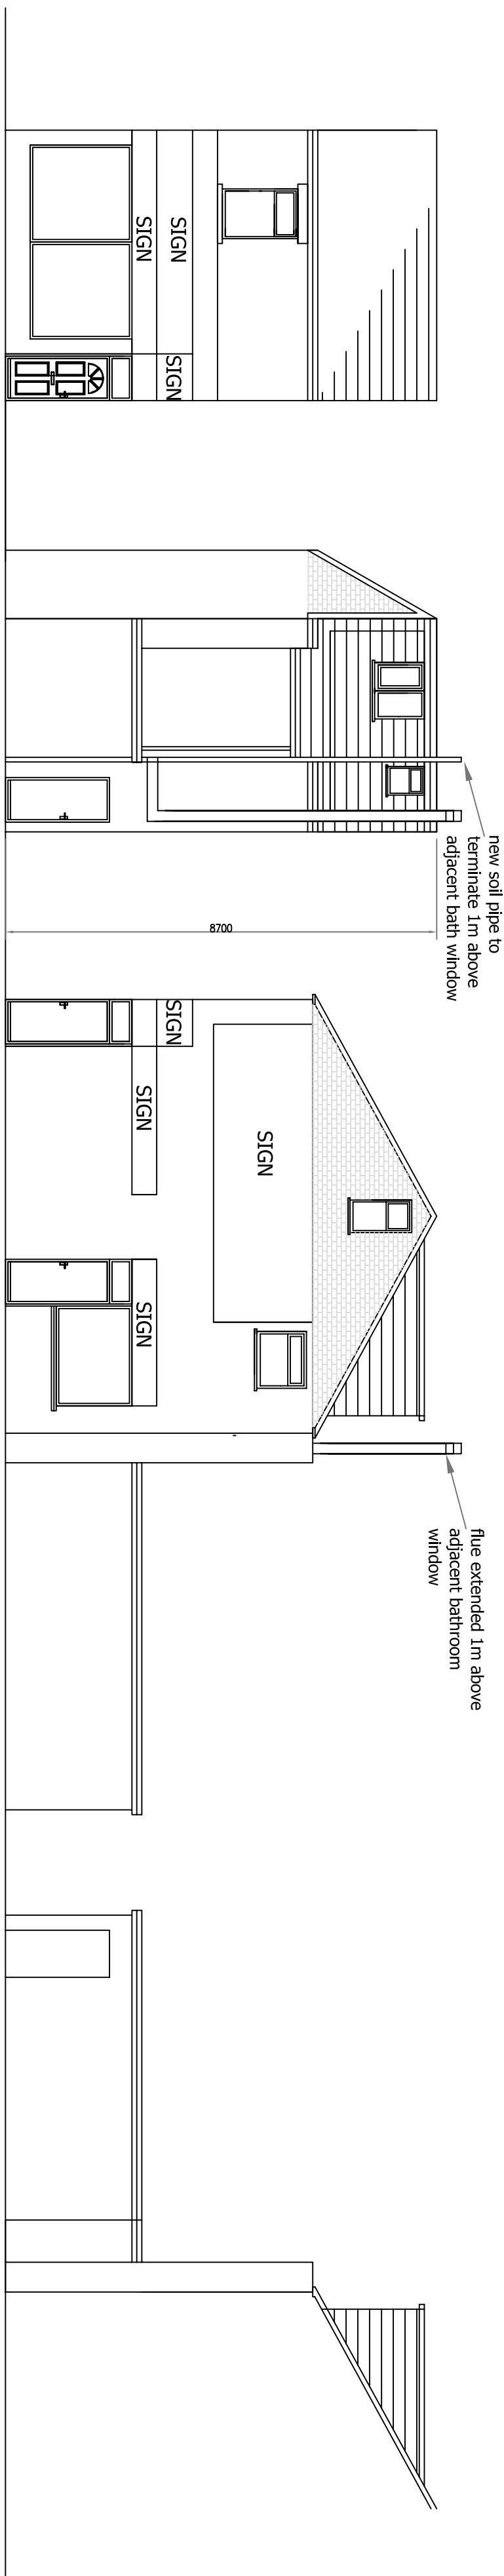

LOCATION PLAN (1:1250)
© Crown copyright and database rights 2018
Ordnance Survey 0100031673

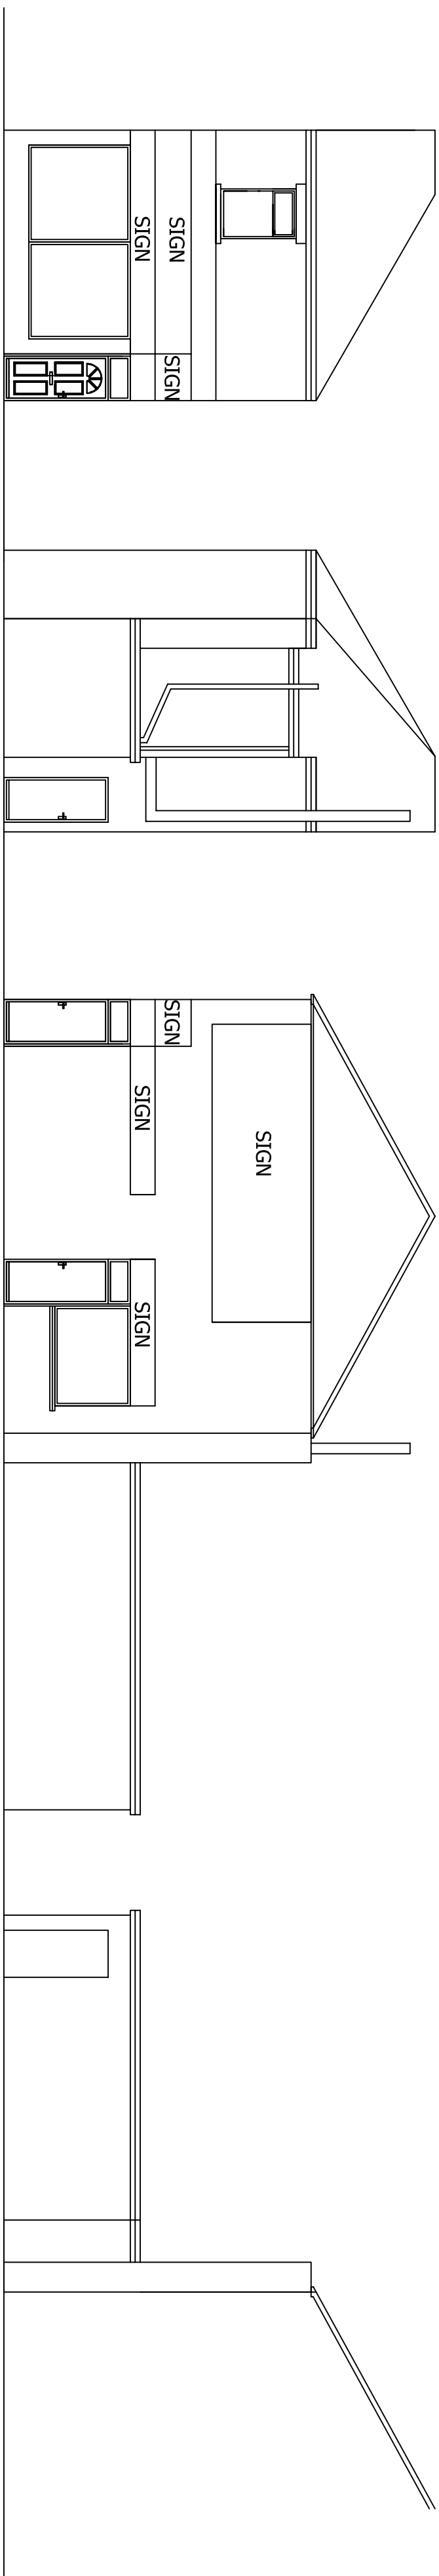

SITE PLAN (1:200)

[illegible]