



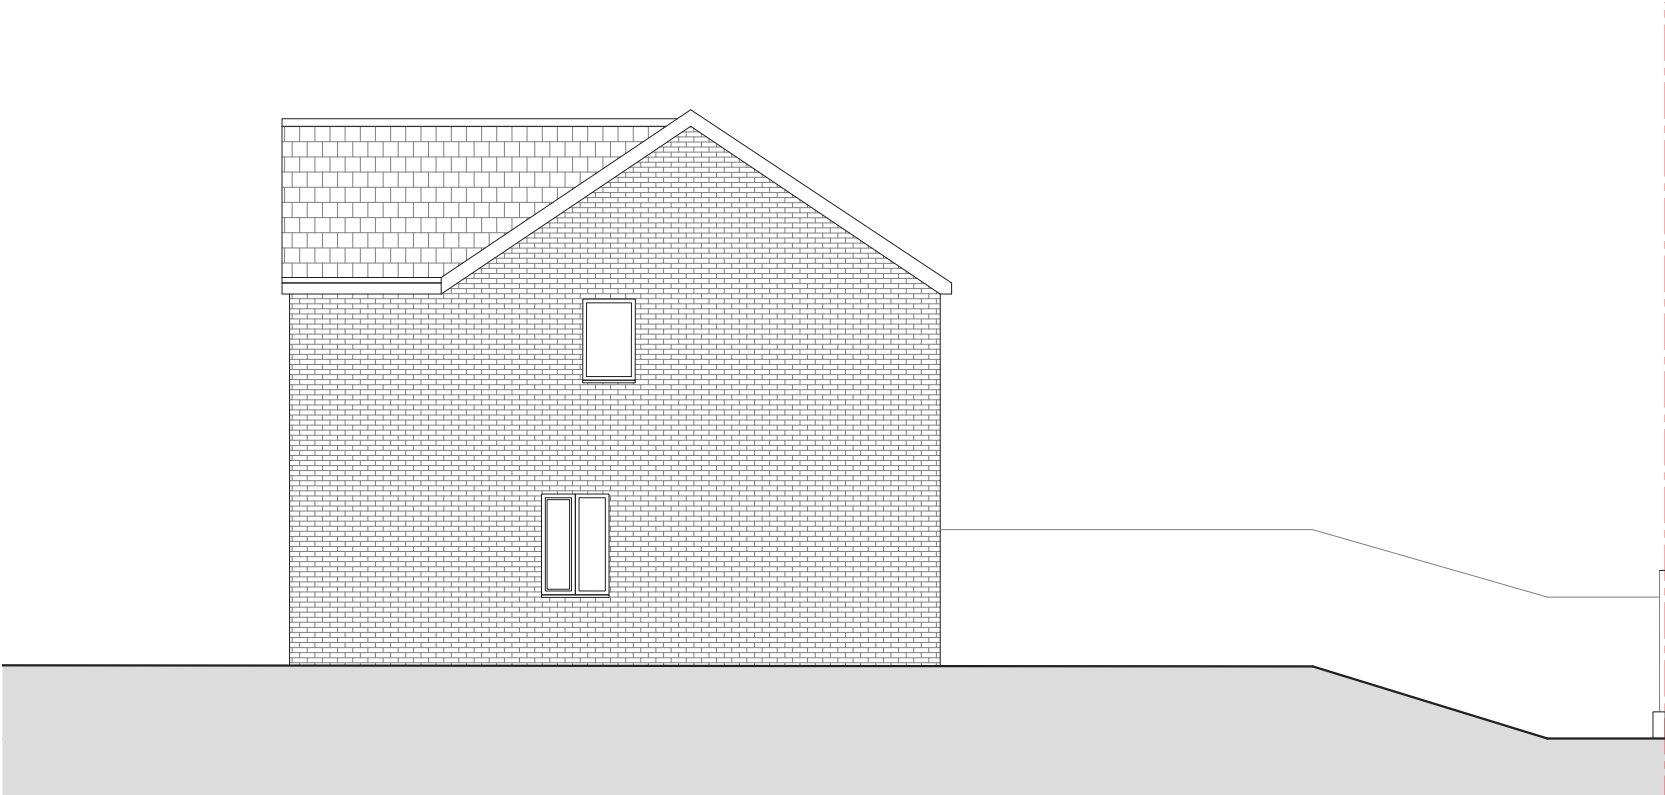

EXISTING SITE SECTION
1:100 @ A3

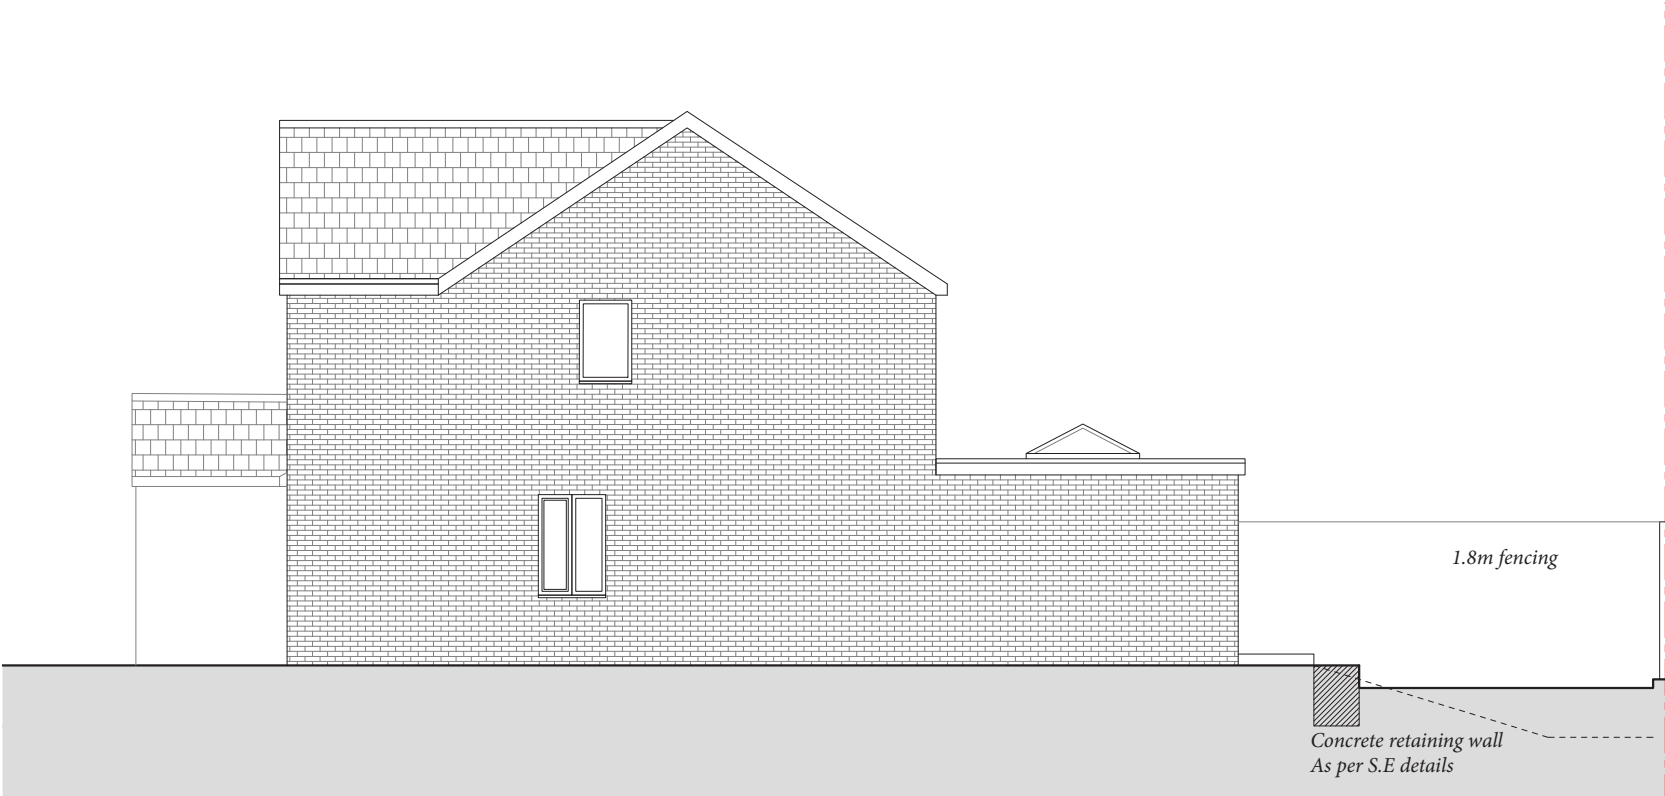

PROPOSED SITE SECTION
1:100 @ A3

Dimensioning

Figured dimensions only to be taken from these designs and drawings. Work to annotated dimensions only. All dimensions to be checked on site. Architectural designers to be informed immediately of any discrepancies before work proceeds. Drawings are to be read in conjunction with relevant specifications, structural engineers and service engineers' drawings.

Rev	Description	Date
A	Issued for Planning	10/10/22



Client
Mr Nanak Singh

Project
24 Bottomley Side
Blackley
Manchester
M9 8EP

Drawing Title	Revision
Existing and proposed section	

Scale	Date
1:100 @ A3	Sept 2022

Drawing No. :
Sheet 6