



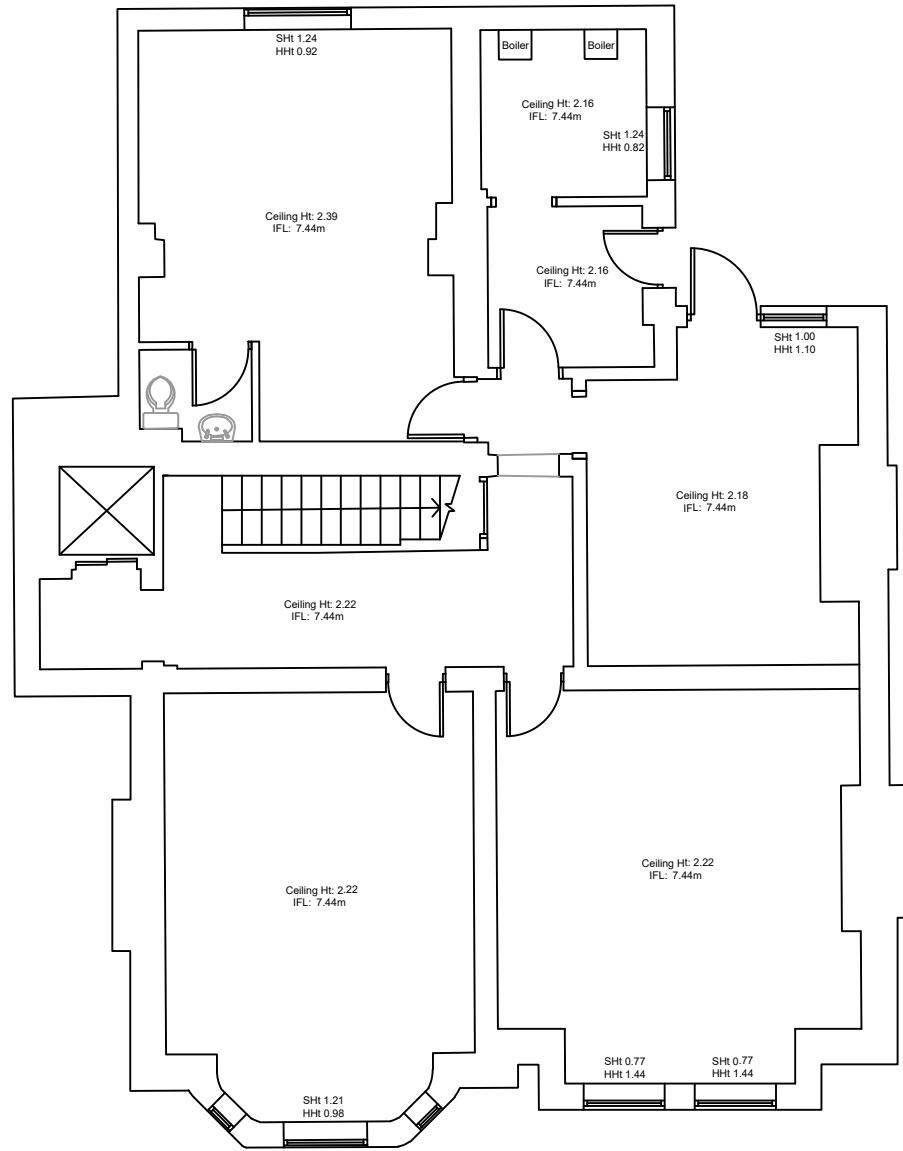


Lower Ground Floor

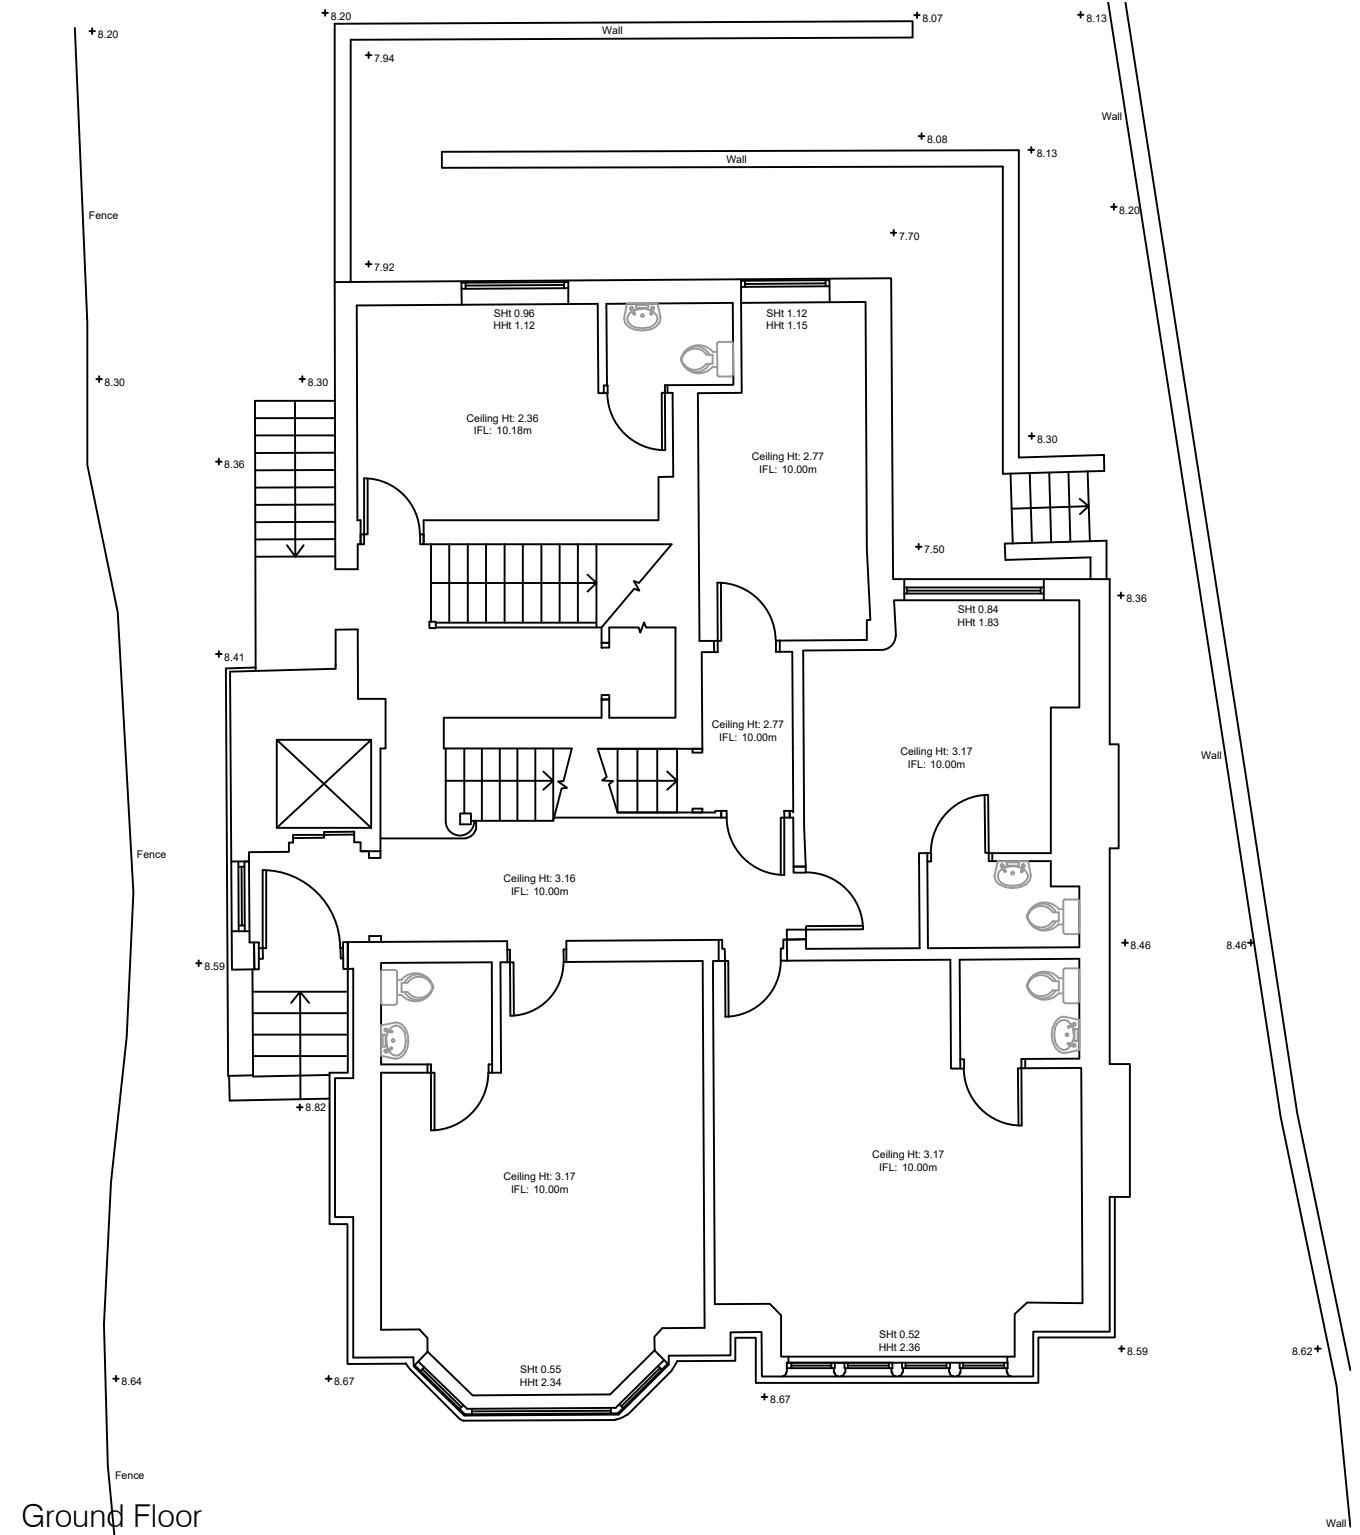

Ground Floor



SCALE BAR 1:100

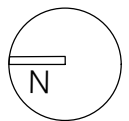

TS Architects Ltd
Chartered Architects
07711 626982

Revision	Date	Revision note
A	03.10.2022	Issue for Planning

Notes

Project :
9 Alness Road, Whalley Range. M16 8ET

Title :
Lower Ground and Ground Plans - Existing

Drawing number :
PL102

Issue :
A

Client :
Dr Qamrul Islam

Scale :
1:100@A3

Date :
Dec 2021

CAD Ref :
PL01

Drawn by :
TSA

Do not scale. Contractors must check all dimensions on site before preparing production drawings or commencing any work. This drawing and its design is the copyright of T S Architects Ltd and may not be reproduced in any form whatsoever without their prior express written consent.

