




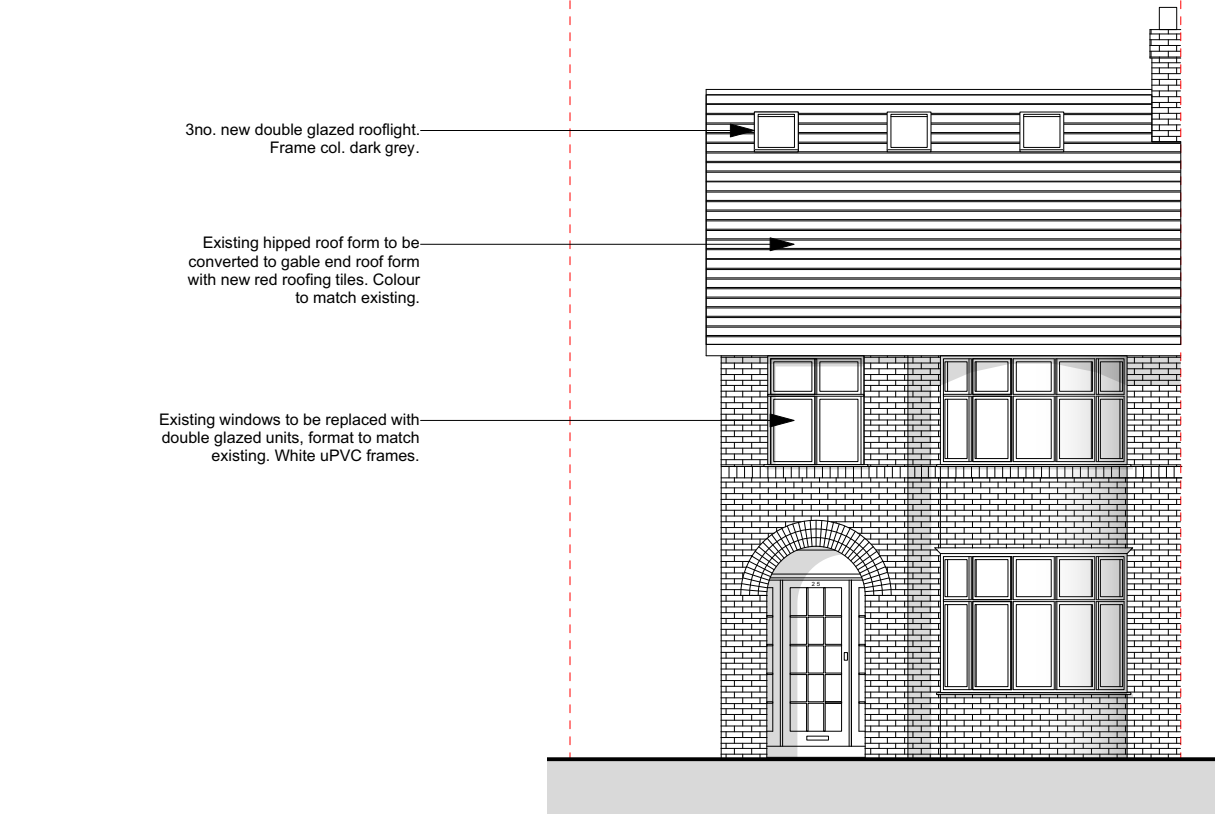


1 Existing Elevation - Front (South)
Scale: 1:100

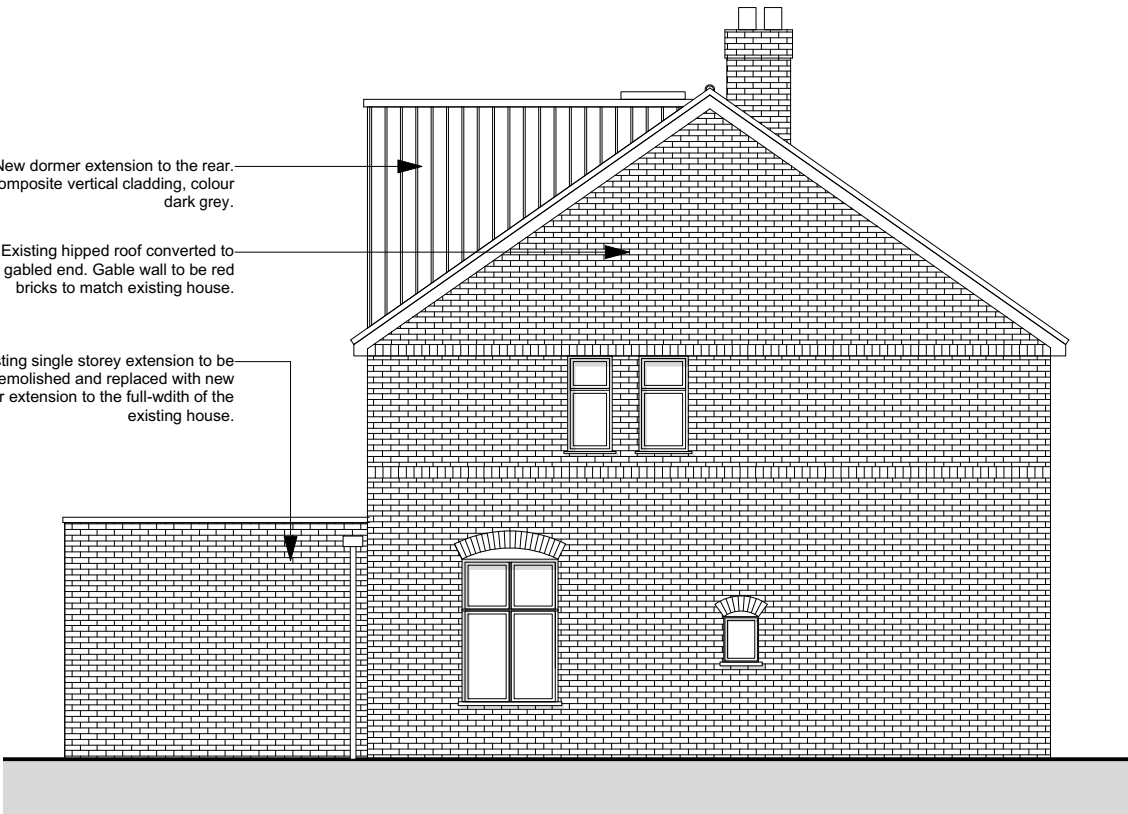

2 Existing Elevation - Side (West)
Scale: 1:100

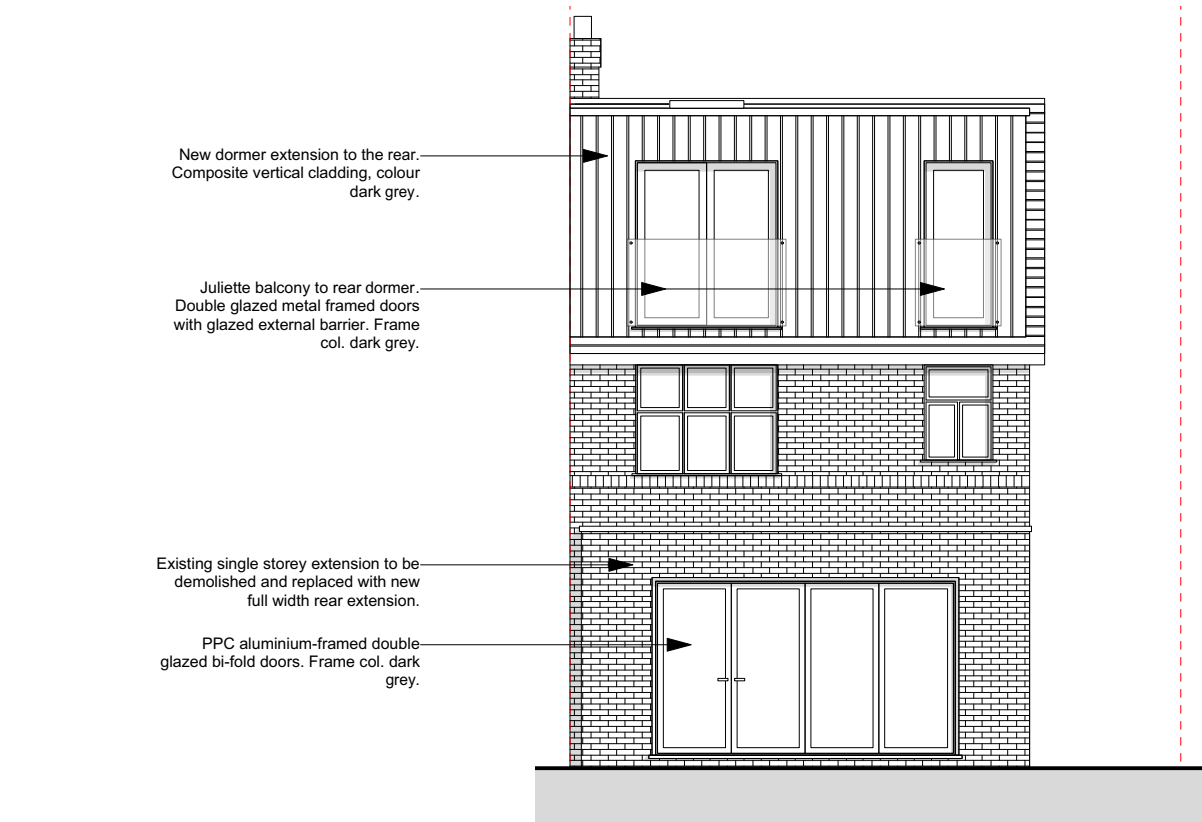

3 Existing Elevation - Rear (North)
Scale: 1:100

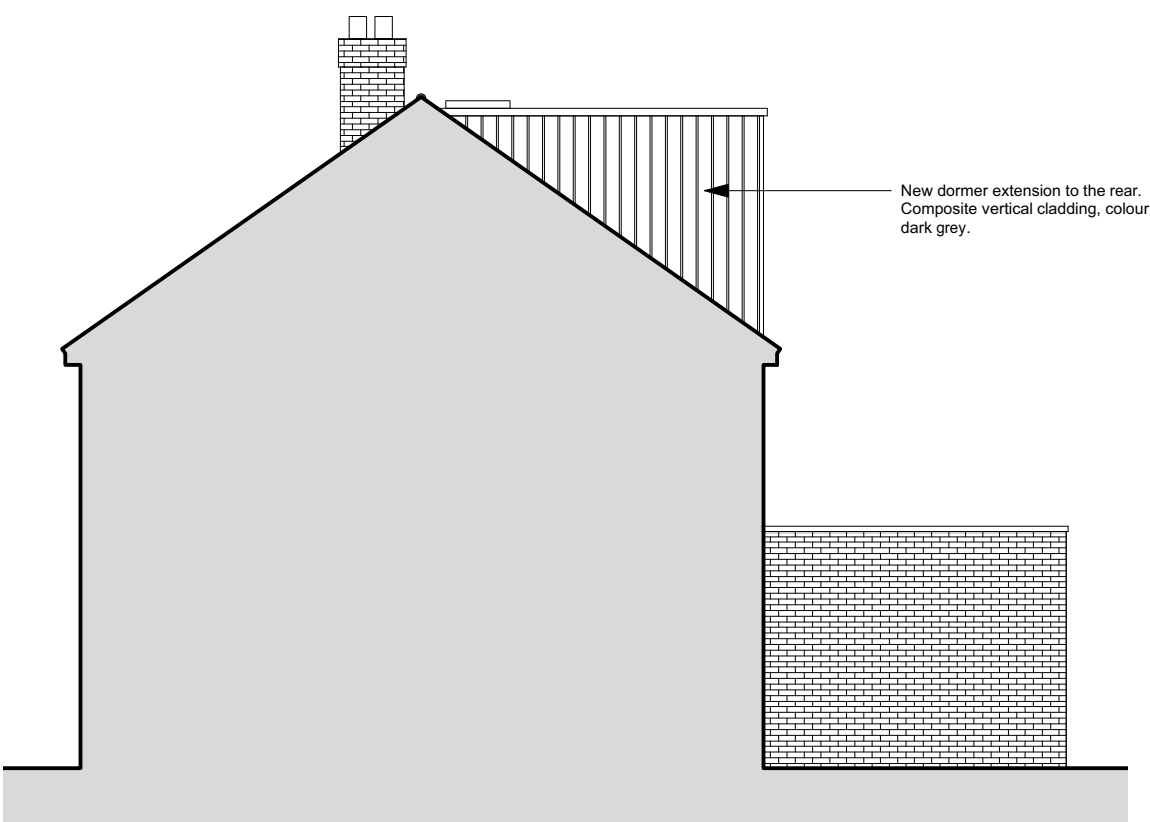

4 Existing Elevation - Side (East)
Scale: 1:100


GENERAL NOTES:

This drawing to be read in conjunction with all other Architect's drawings, specifications and other Consultants' information.

These drawings are produced for planning purposes only and are not to be used for contractor tender, specification, building control nor construction.

DO NOT SCALE FROM THIS DRAWING.

NOTES:

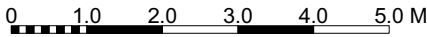

			DRAWING TITLE			www.studiohei.com
			PROPOSED ELEVATIONS			
			DRAWING NUMBER		REVISION	
			049.GE.01		-	
STATUS		DATE	SCALE		studio HEI ARCHITECTURE	
Planning		Oct 2022	1:100 @ A3			
PROJECT						
Date	Notes	Rev	25 Ferndene Road, Manchester, M20			