

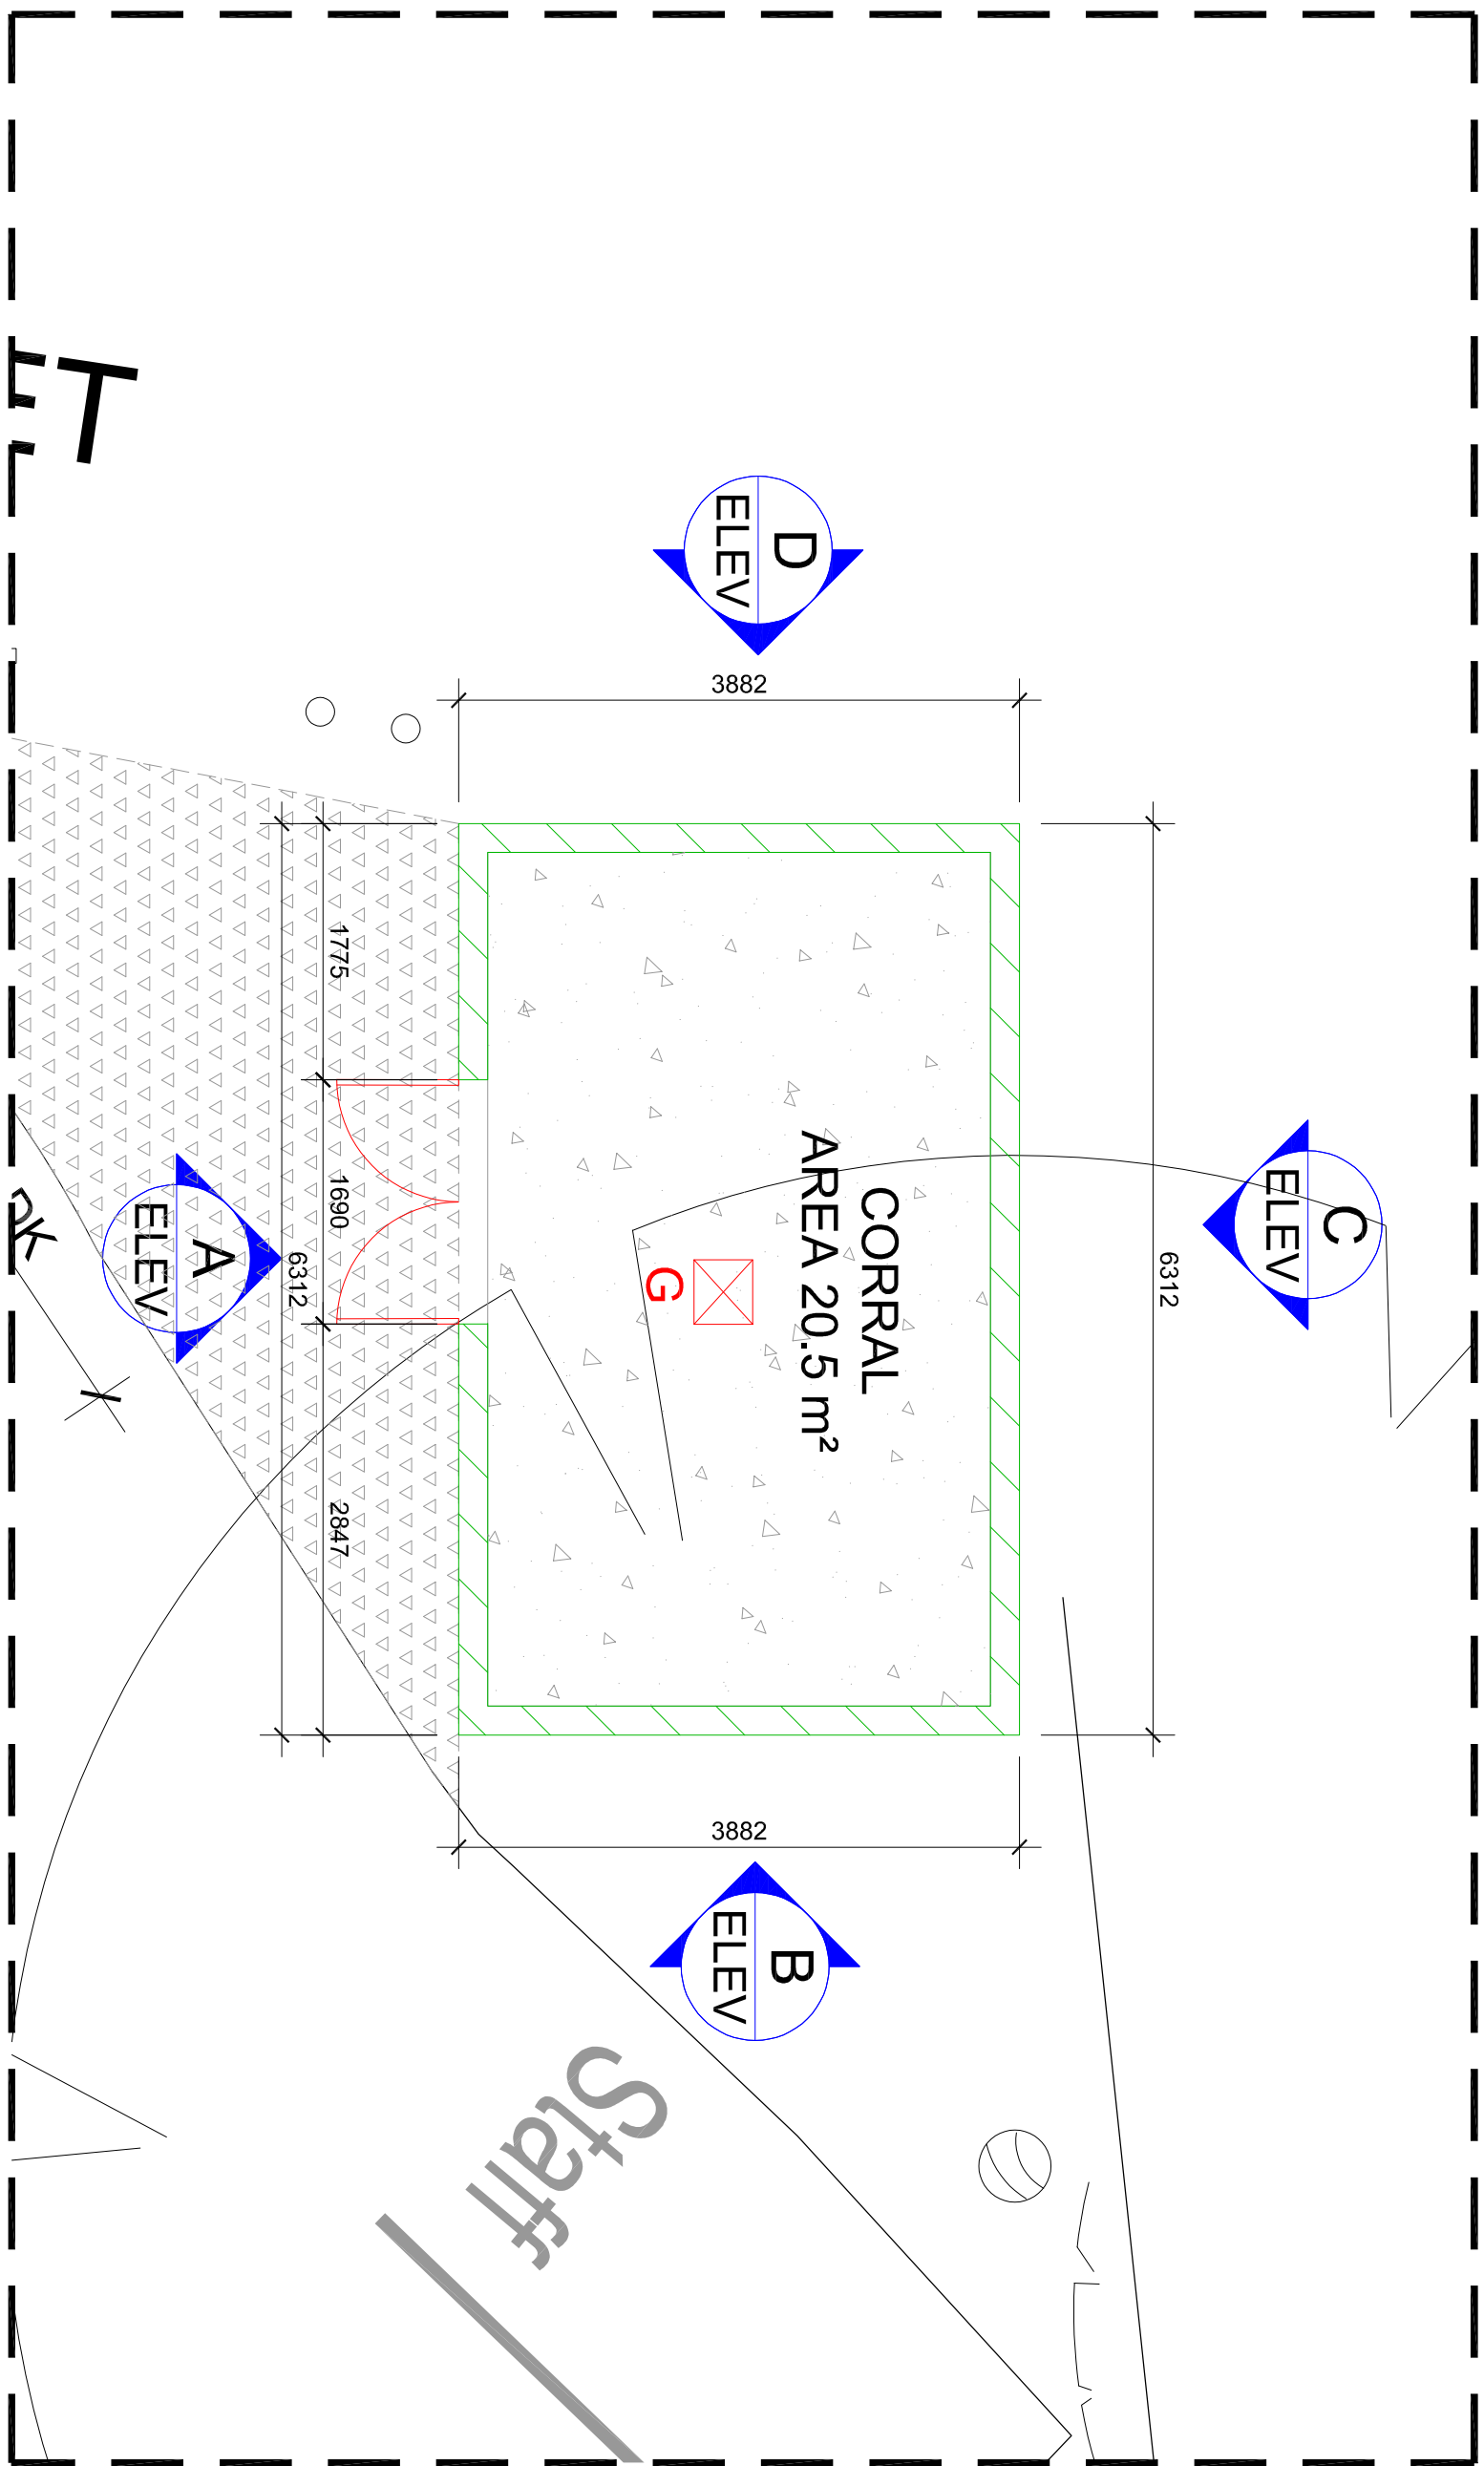


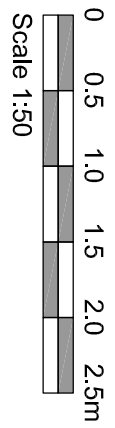


PLAN VIEW 1:50


ELEVATION A 1:50

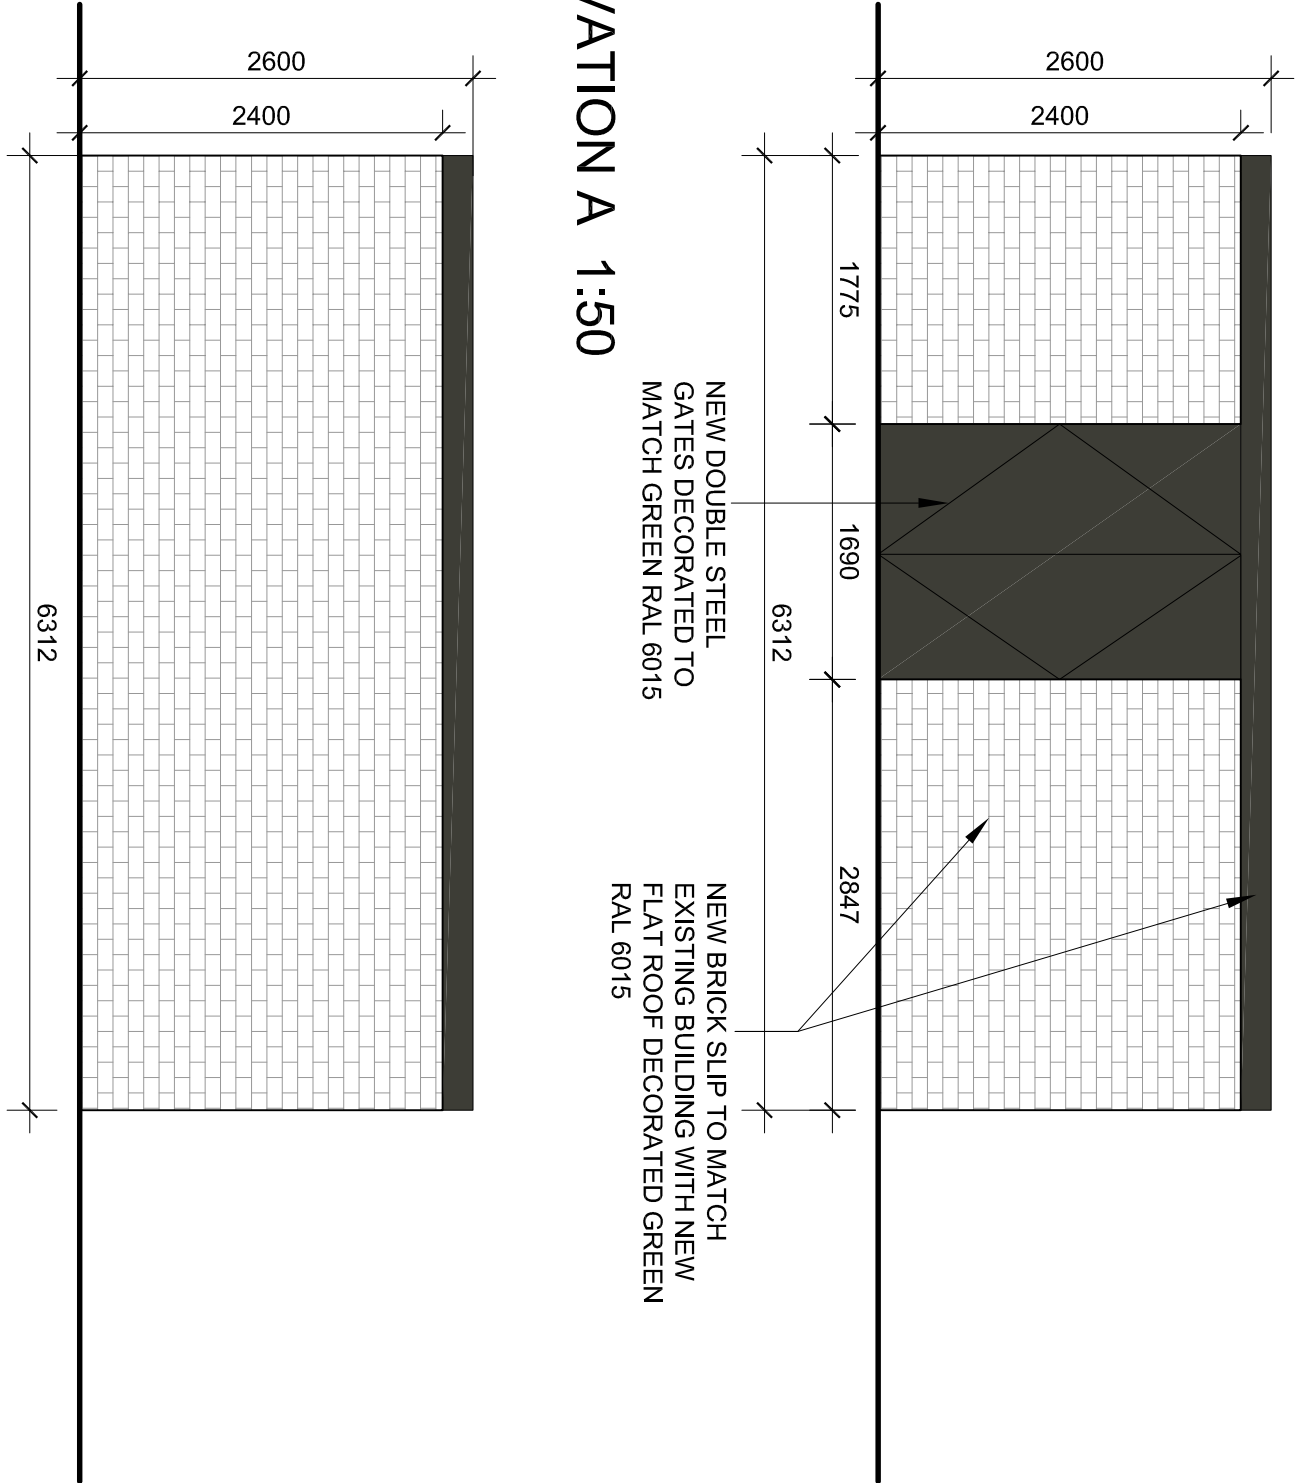


ELEVATION B 1:50

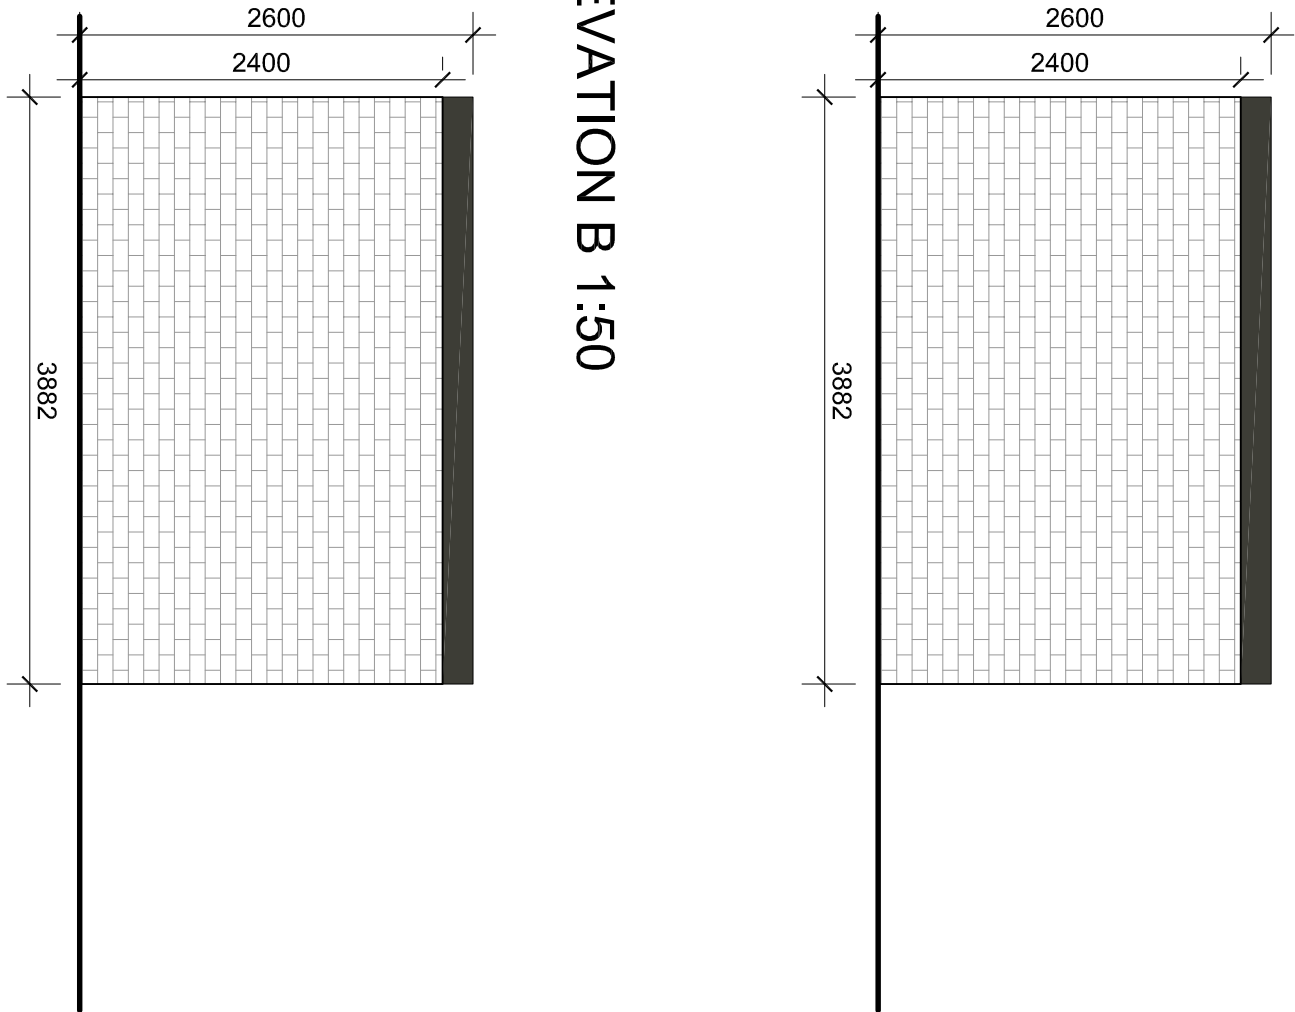


ELEVATION C 1:50

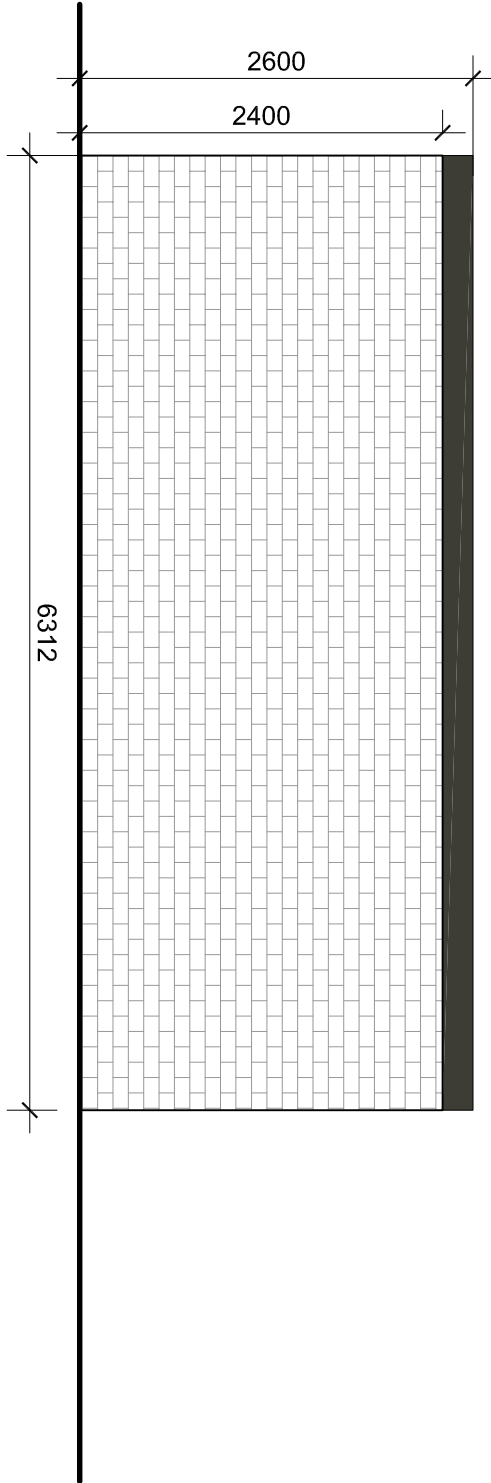

ELEVATION D 1:50

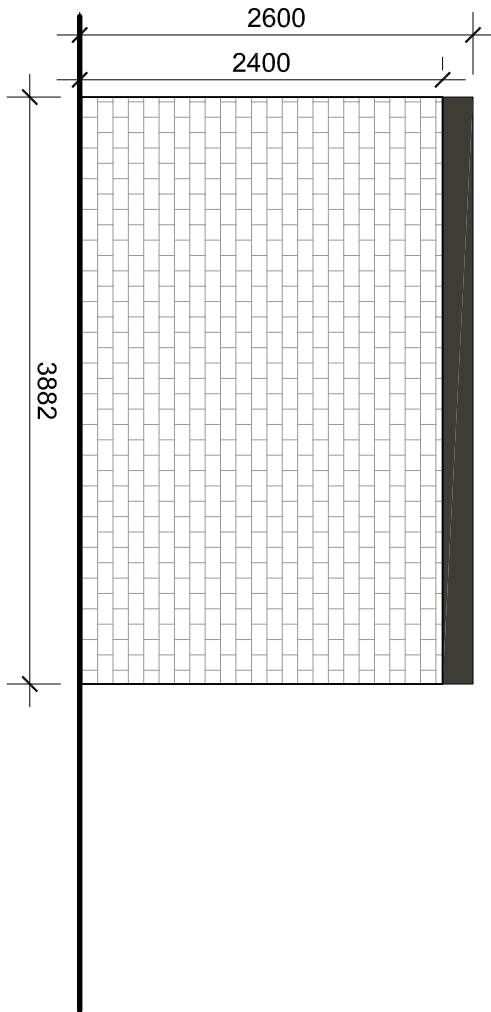

KEY PLAN
Scale NTS

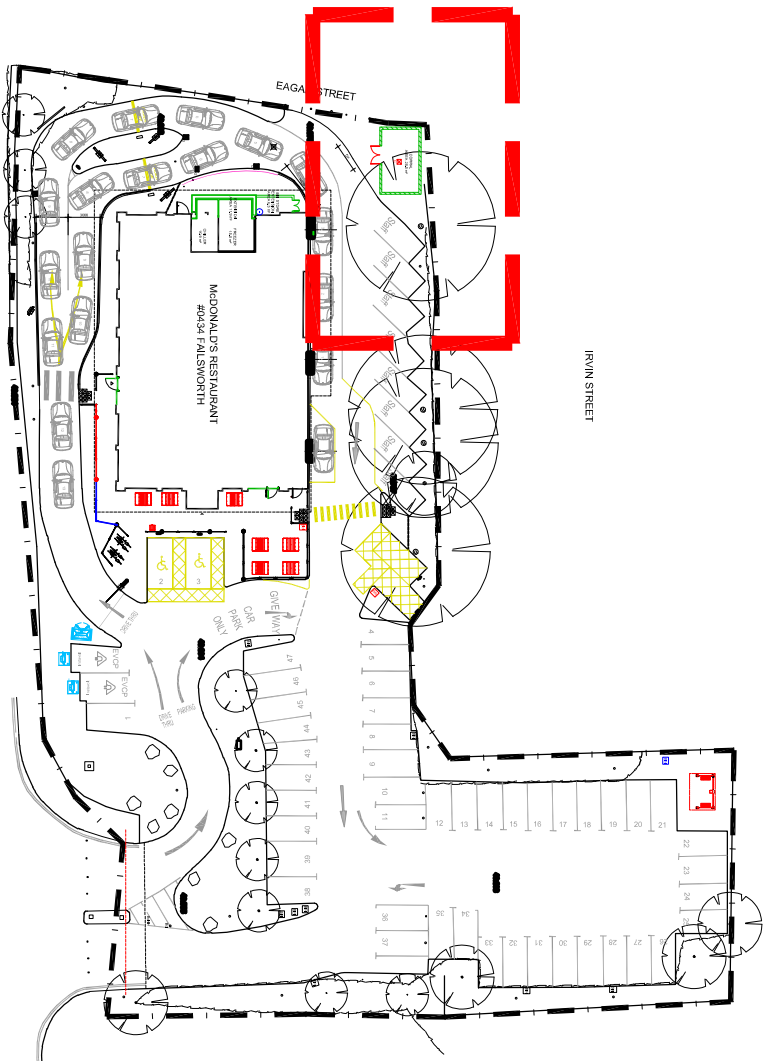

NOTES

- All dimensions and levels are to be checked on site.
- Any discrepancies are to be reported to the architect before any work commences.
- This drawing shall not be relied upon to ascertain any dimensions. Work to figured dims only.
- This drawing shall not be reproduced without express written permission from AEW.
- Title and/or drawings and assembly hardware are produced using all reasonable endeavours. AEW cannot be responsible for the accuracy or scale discrepancy of base plans supplied to them.
- All works are to be undertaken in accordance with Building Regulations and the latest British Standards.
- All proprietary materials and products are to be used strictly in accordance with the manufacturers recommendations.

CDM 2015

Client notified of duties: **As Designers Workshops**
Principal Designer: **CSS**
Unless noted below, all known hazards have been highlighted on the drawing.

PLANNING

project	store
1169 OLDHAM ROAD, FALSWORTH M40 2FU	0434
drawing title	
Proposed Remote Corral Details	
date	drawn
12/10/22	AL
scale	checked
1:50	MW

Job No

Rev

12824_AEW_0434_0018