


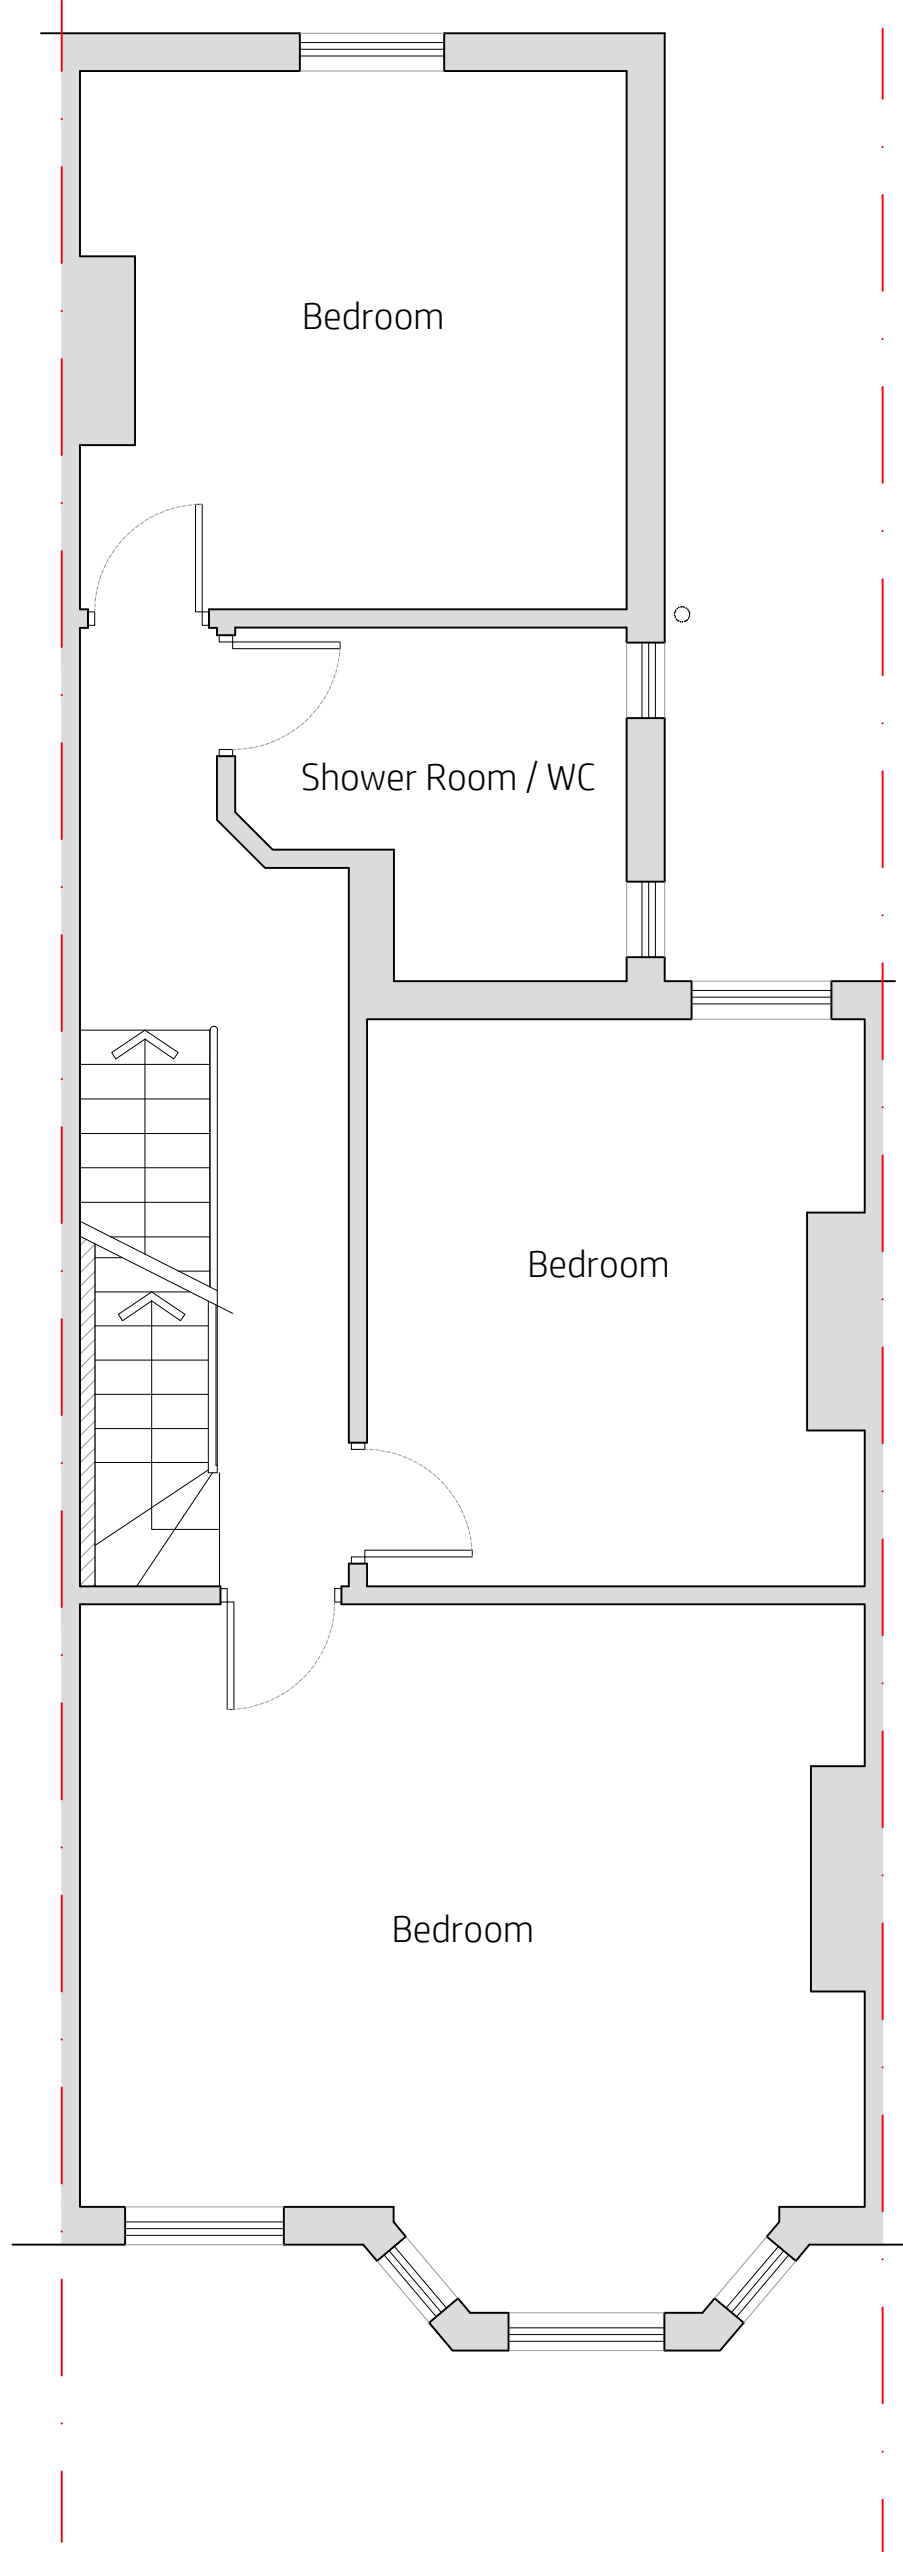
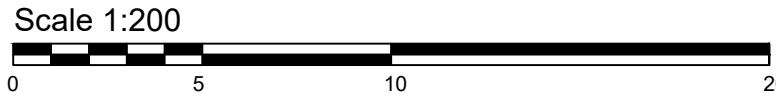


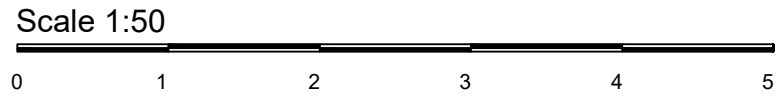

Proposed First Floor

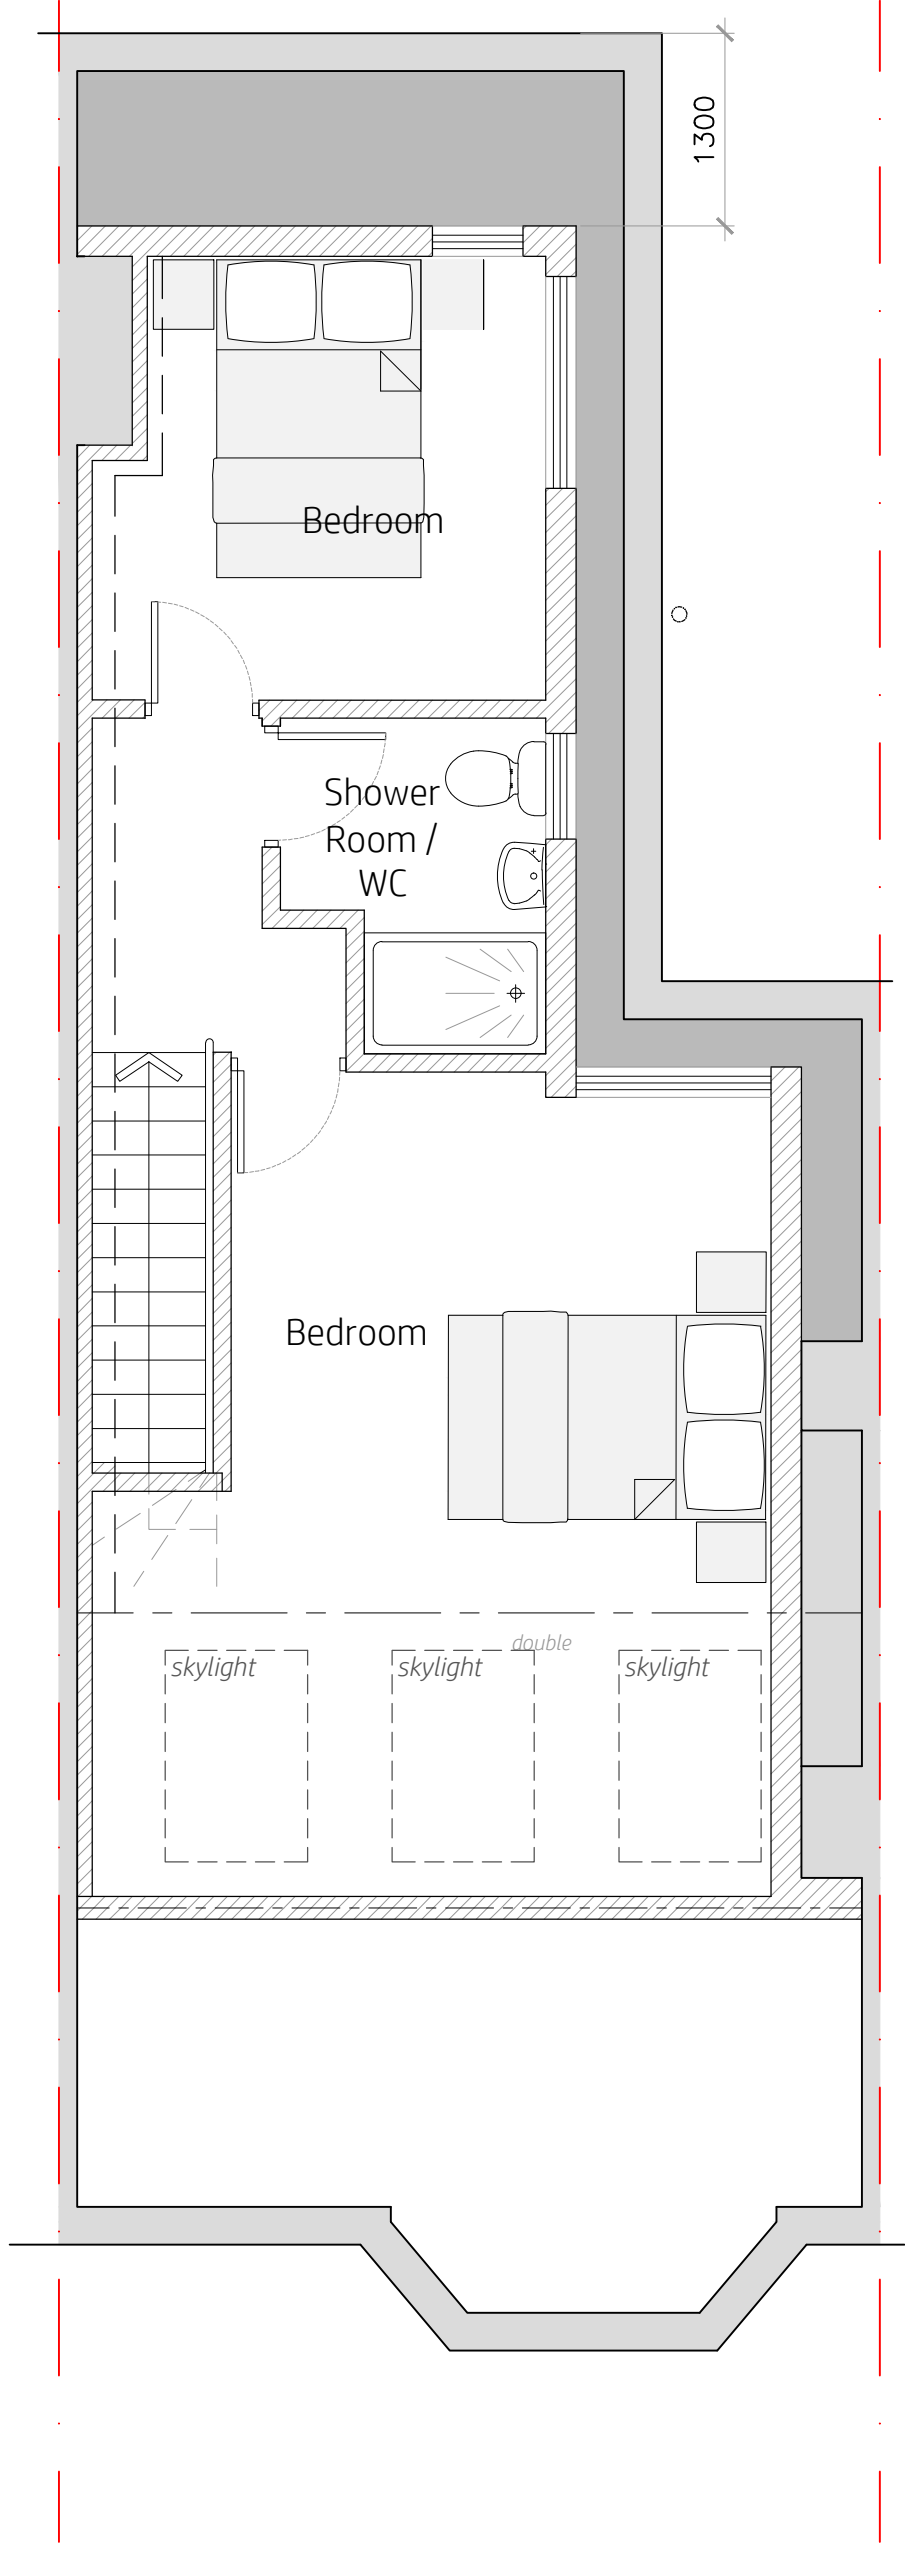

Proposed Loft Floor

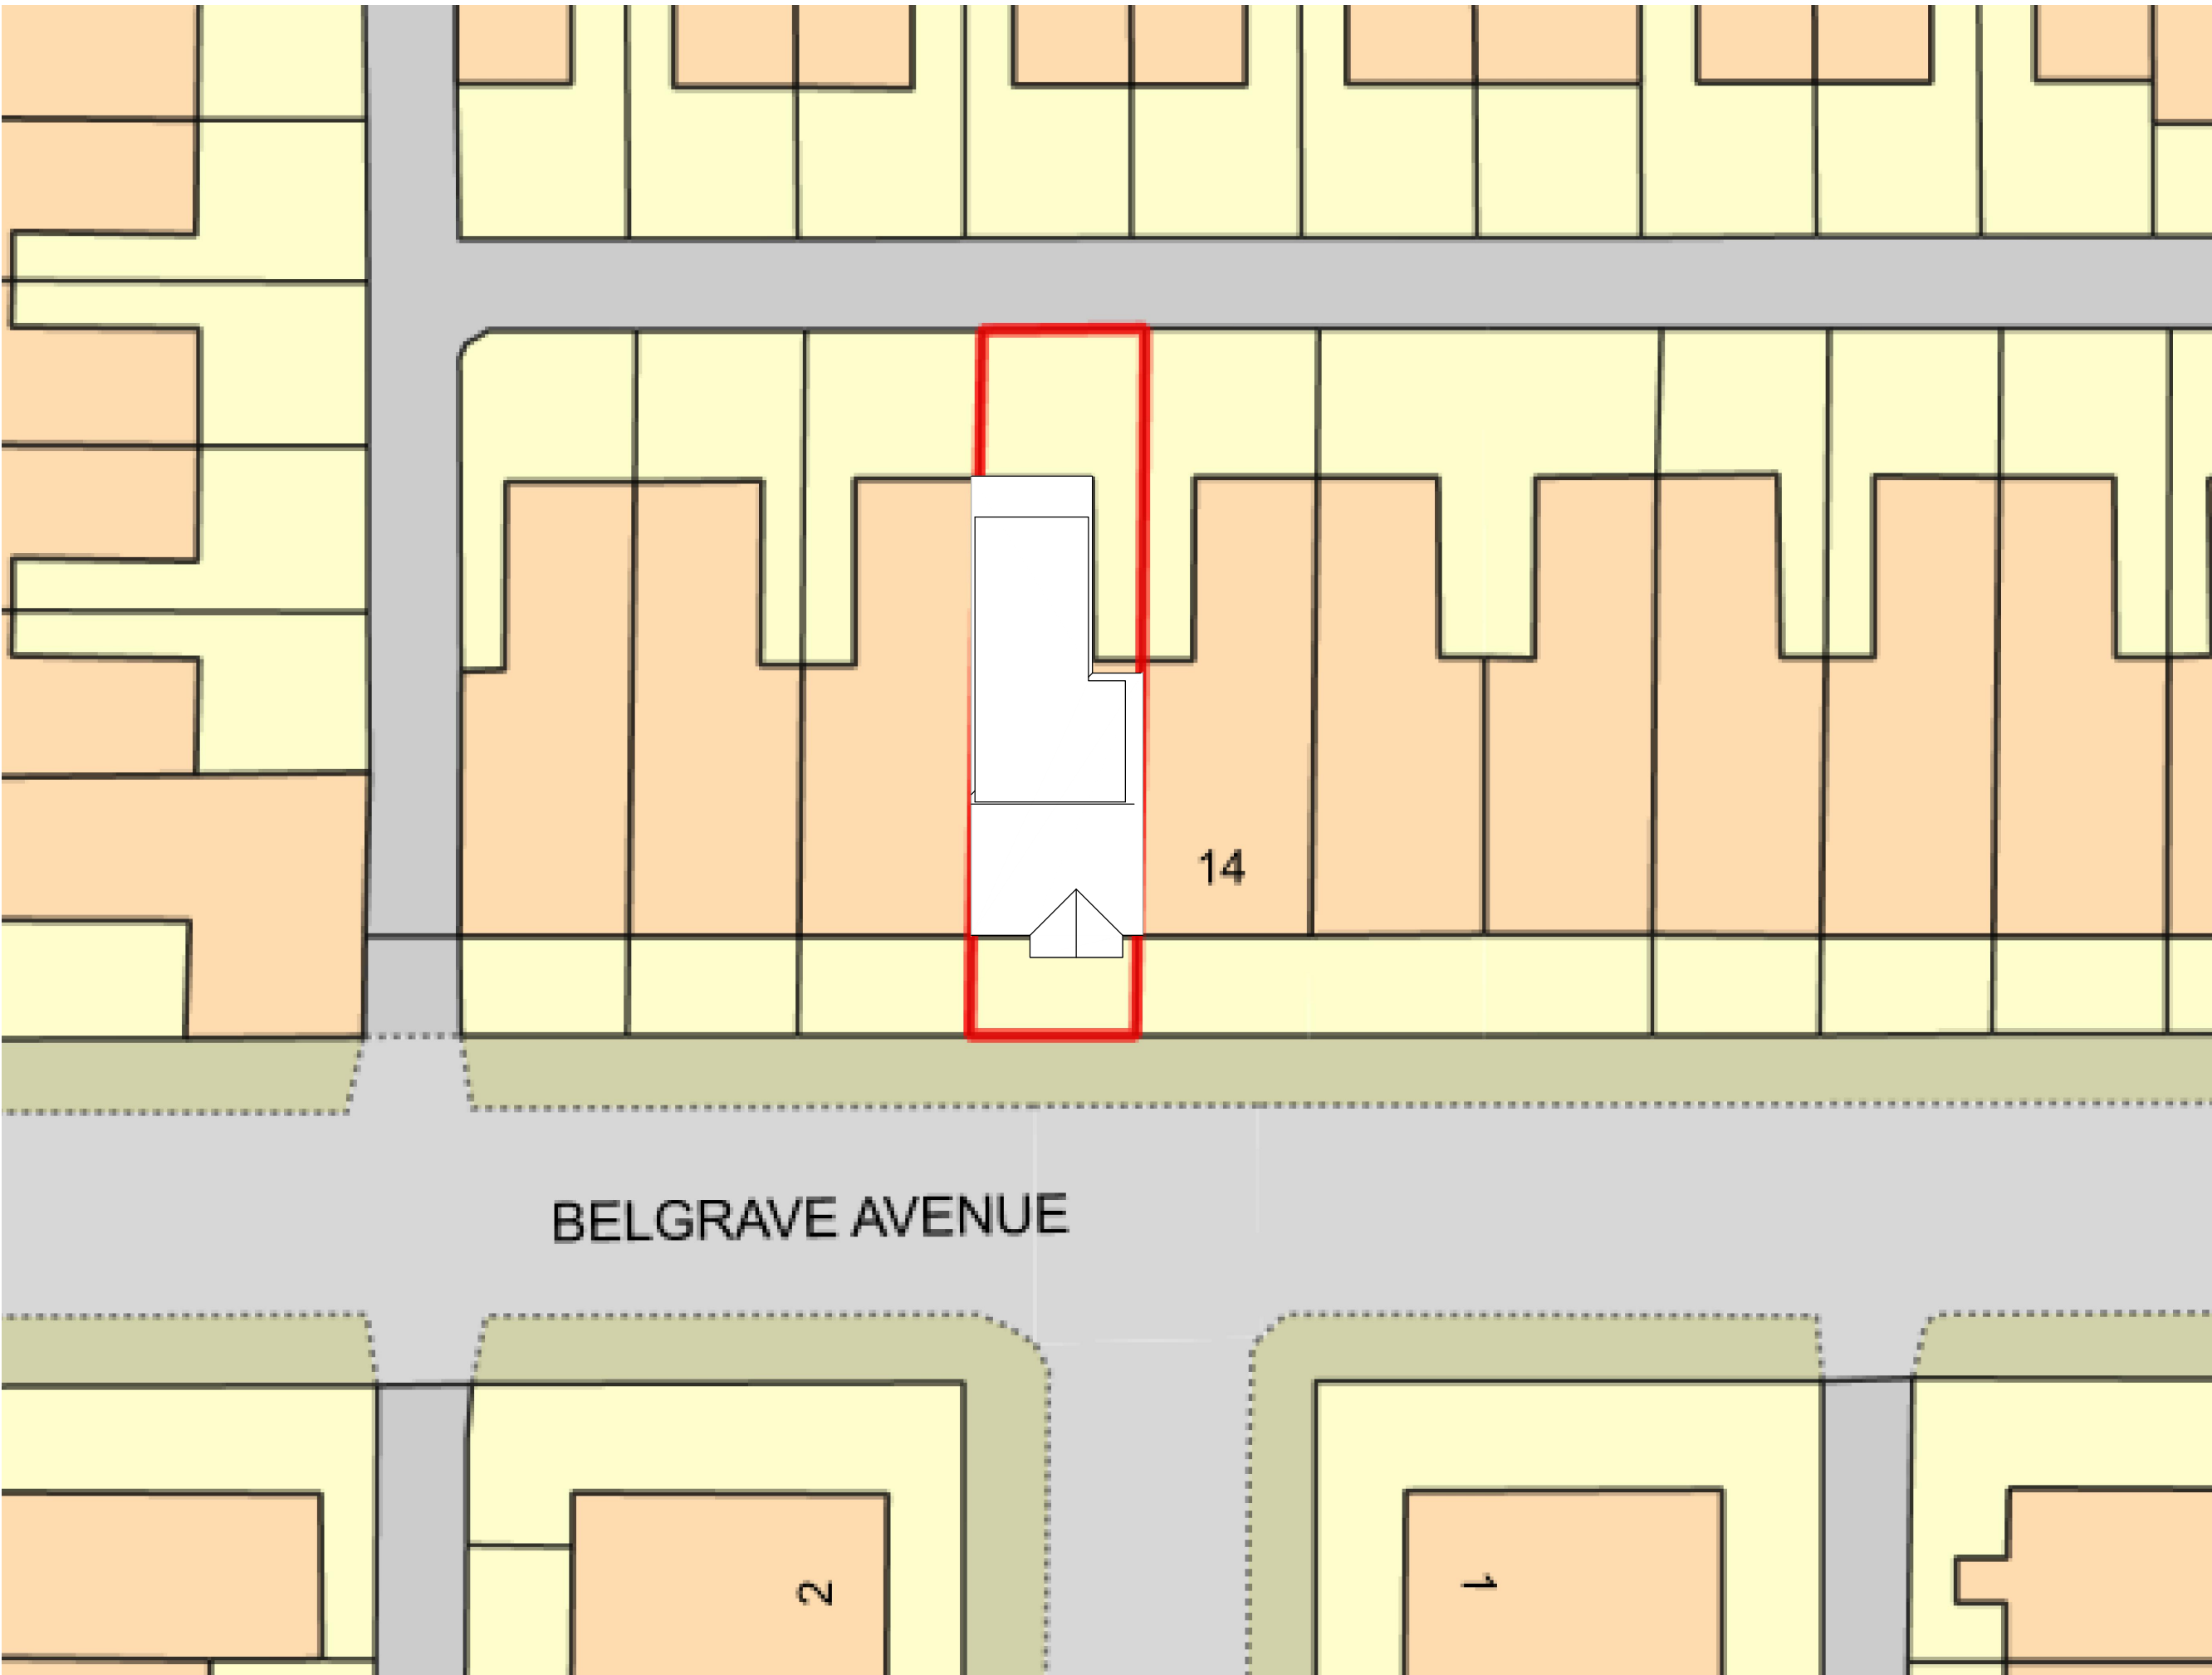

Proposed Block Plan
1:200

project
16 Belgrave Avenue
Manchester
M14 5DL

date
Apr 2022

scale
1:50@A1
1:100@A3

drawn by
klh

drawing number
KH453-101

revision	description	date
A	updated to 2 beds at loft level / block plan added	15.06.2022
B	reduced to suit planners' volume calculations	25.07.2022
C	updated block plan	07.10.2022

Proposed Plans

kieranhibbsarchitecture
27 Pioneer Road
Macclesfield
SK11 7ZB

kieranhibbs@gmail.com
Mobile: 07584049322

kieranhibbsarchitecture