



The scaling of this drawing cannot be assured				
Revision		Date	Drm	Ckd
P1	First Issue - Draft	03/02/22	DK	-
P2	Issued for Planning - Binstore amended	11/03/22	PN	DK
P3	Issued for Planning	13/09/22	NC	DK

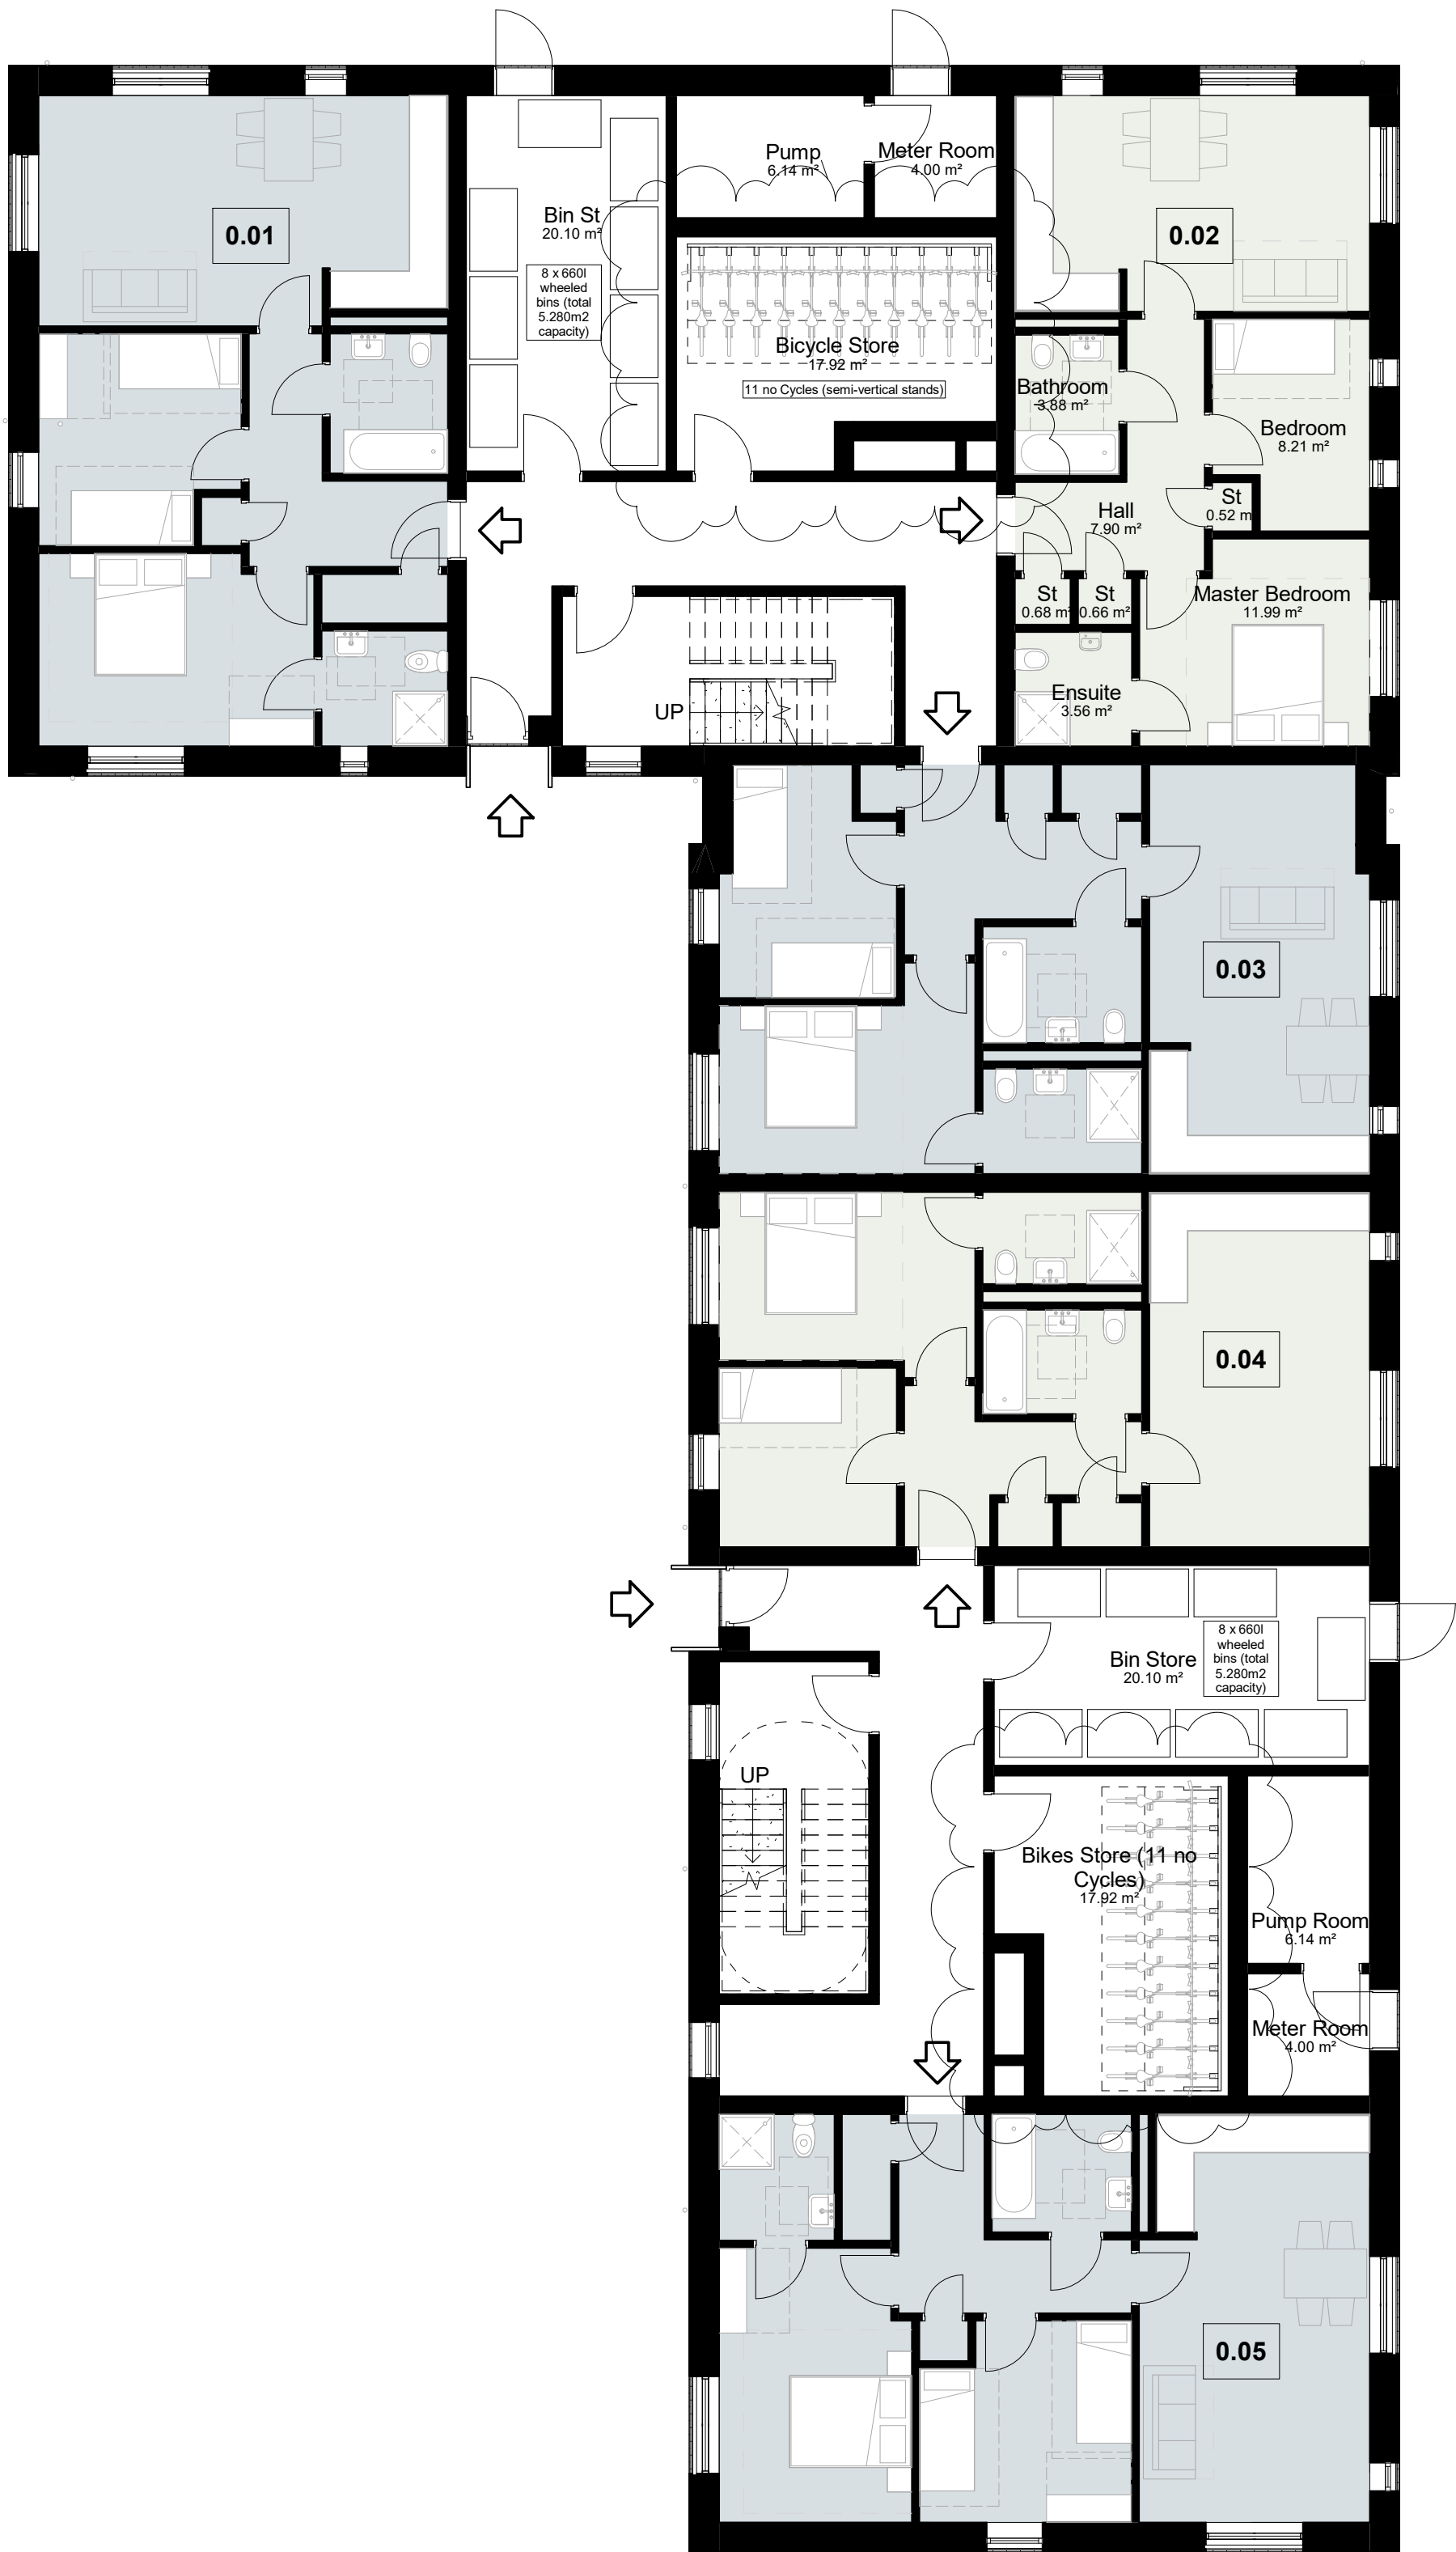

Ground Floor
1 : 100

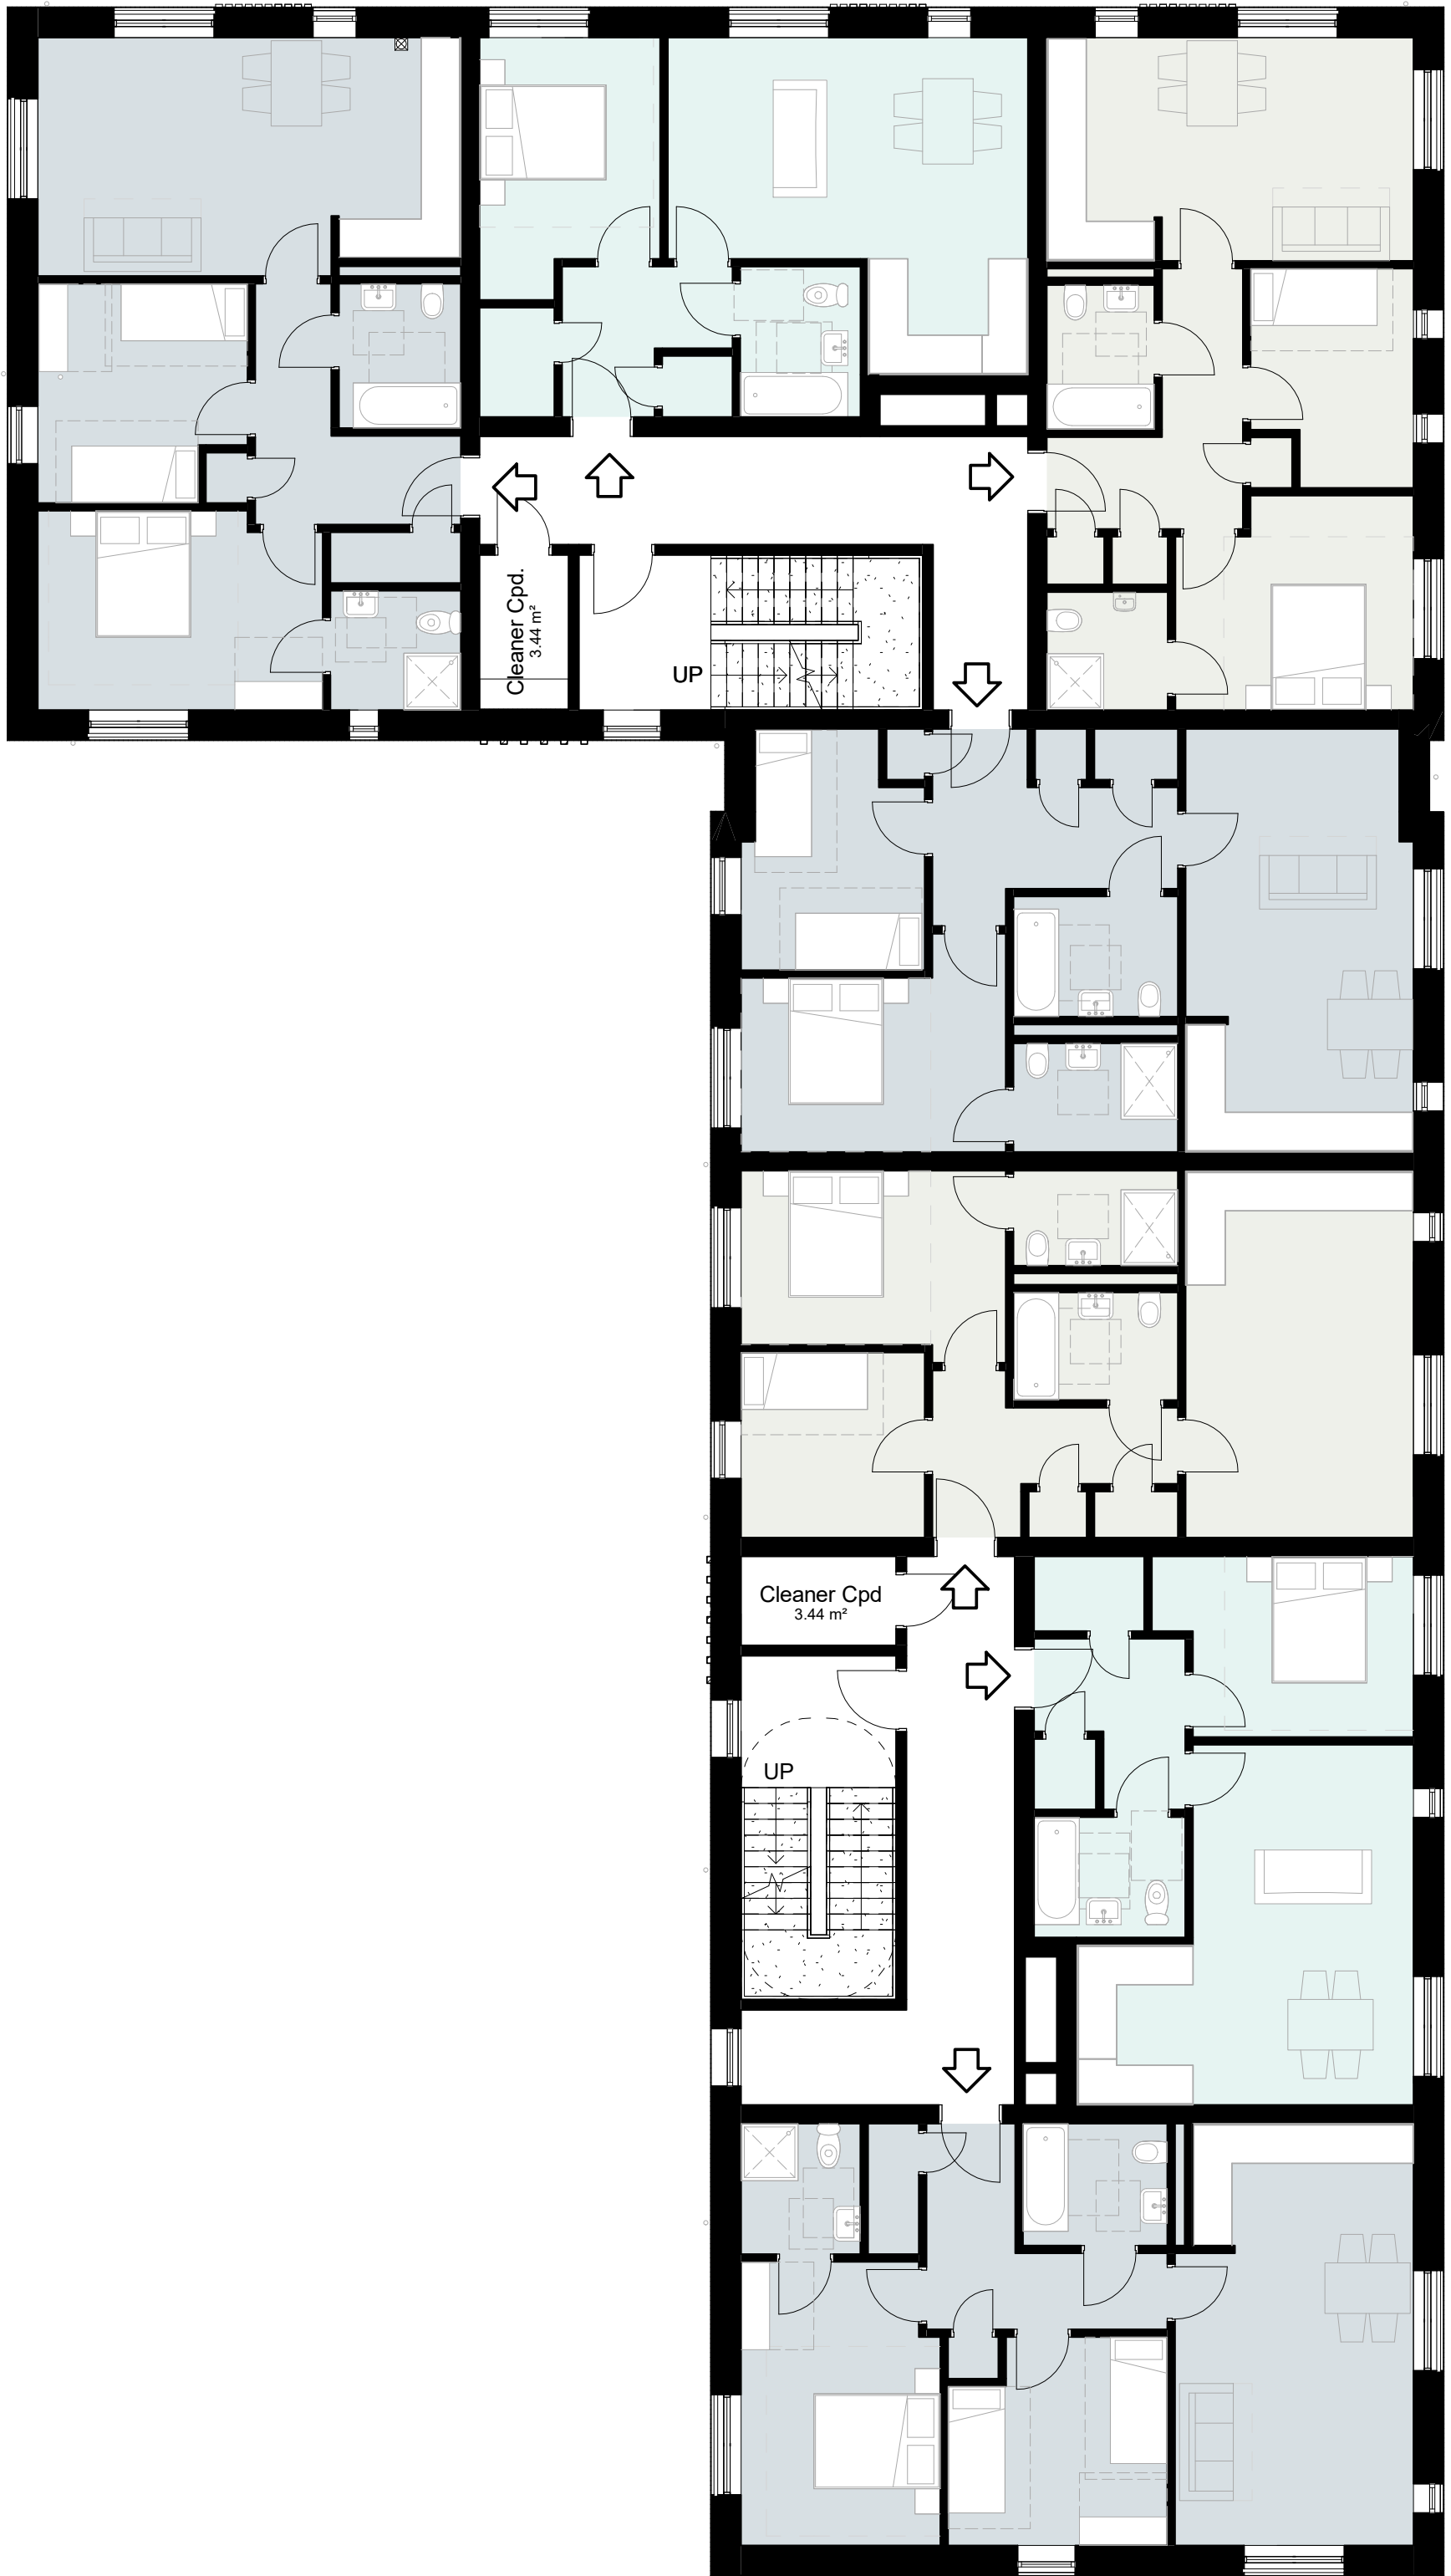

First Floor
1 : 100

Apartment Block B - Area Schedule (GIA)


Number	Level	Name	Area
0.01	Ground Floor	TYPE 4 2B/4P	71.16 m ²
0.02	Ground Floor	TYPE 2 2B/3P	61.70 m ²
0.03	Ground Floor	TYPE 5 2B/4P	70.36 m ²
0.04	Ground Floor	TYPE 3 2B/3P	61.70 m ²
0.05	Ground Floor	TYPE 4 2B/4P	70.95 m ²
1.01	First Floor	TYPE 4 2B/4P	71.16 m ²
1.02	First Floor	TYPE 1 1B/2P	50.28 m ²
1.03	First Floor	TYPE 2 2B/3P	61.70 m ²
1.04	First Floor	TYPE 5 2B/4P	70.36 m ²
1.05	First Floor	TYPE 3 2B/3P	61.70 m ²
1.06	First Floor	TYPE 1 1B/2P	50.29 m ²
1.07	First Floor	TYPE 4 2B/4P	70.95 m ²
2.01	Second Floor	TYPE 4 2B/4P	71.16 m ²
2.02	Second Floor	TYPE 1 1B/2P	50.28 m ²
2.03	Second Floor	TYPE 2 2B/3P	61.70 m ²
2.04	Second Floor	TYPE 5 2B/4P	70.36 m ²
2.05	Second Floor	TYPE 3 2B/3P	61.70 m ²
2.06	Second Floor	TYPE 1 1B/2P	50.29 m ²
2.07	Second Floor	TYPE 4 2B/4P	70.95 m ²

PLANNING

Project
TEN ACRES

Drawing Title
GA Plans - Apartment Block B -
Grd-1st Floor

Date	Scale	Drawn by	Check by
17/09/21	1 : 100 @ A1	DK	PN
Project No	Drawing No		Revision
32576	A-P11-002		P3

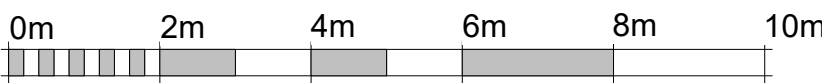

VISUAL SCALE 1:100 @ A1

BARTON WILLMORE

Town Planning • Masterplanning & Urban Design • Architecture •
Landscape Planning & Design • Infrastructure & Environmental
Planning • Heritage • Graphic Communication •
Communications & Engagement • Development Economics



Offices at Birmingham Bristol Cambridge Cardiff Ebbw Vale Edinburgh
Glasgow Leeds London Manchester Newcastle Reading Southampton