

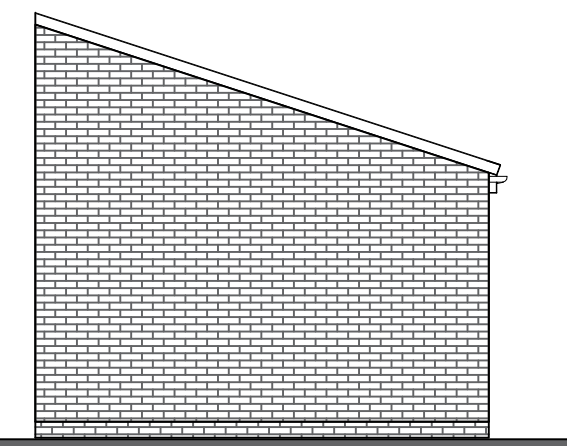
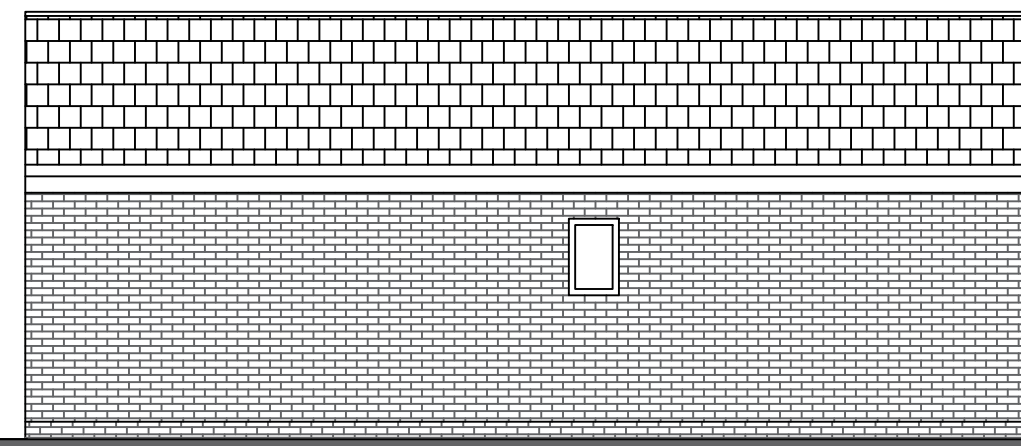
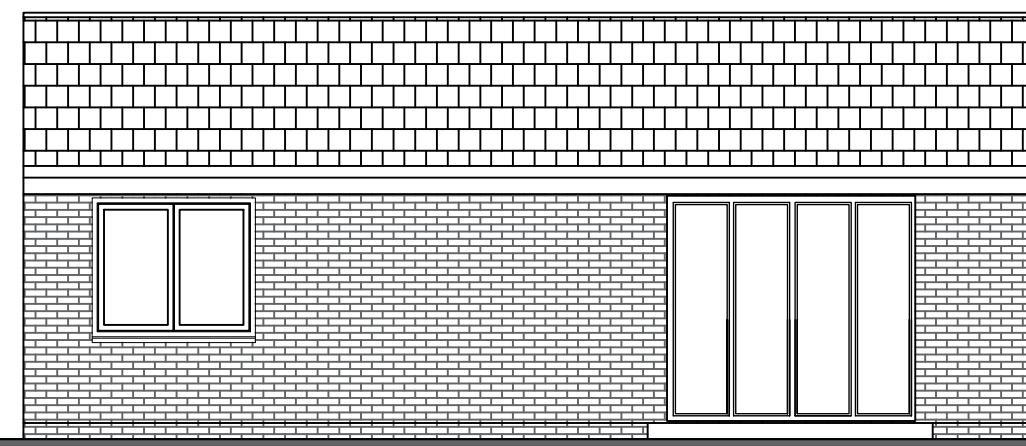
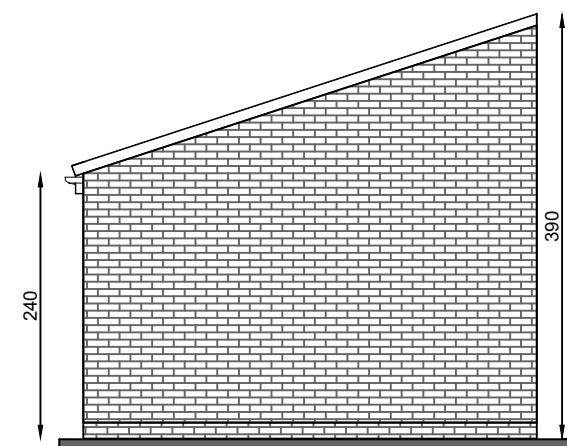
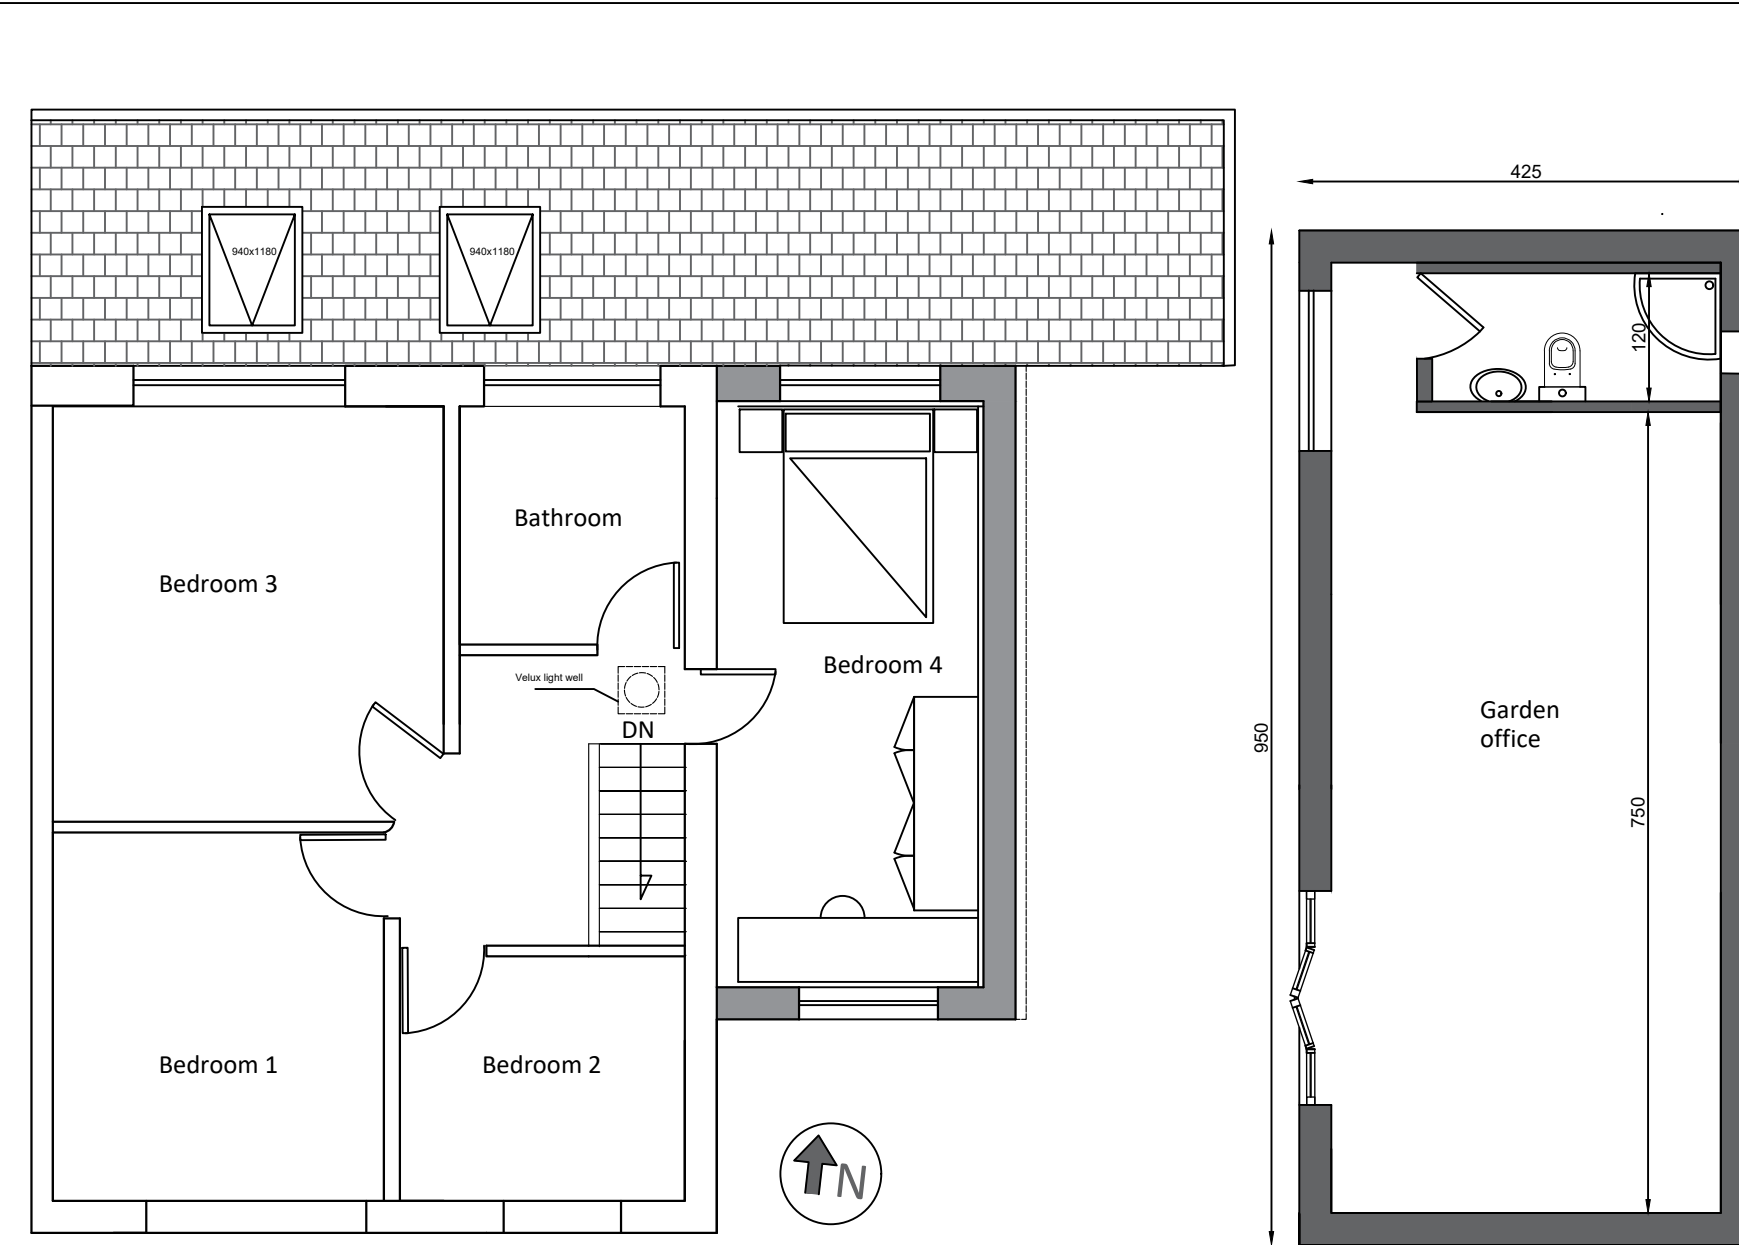


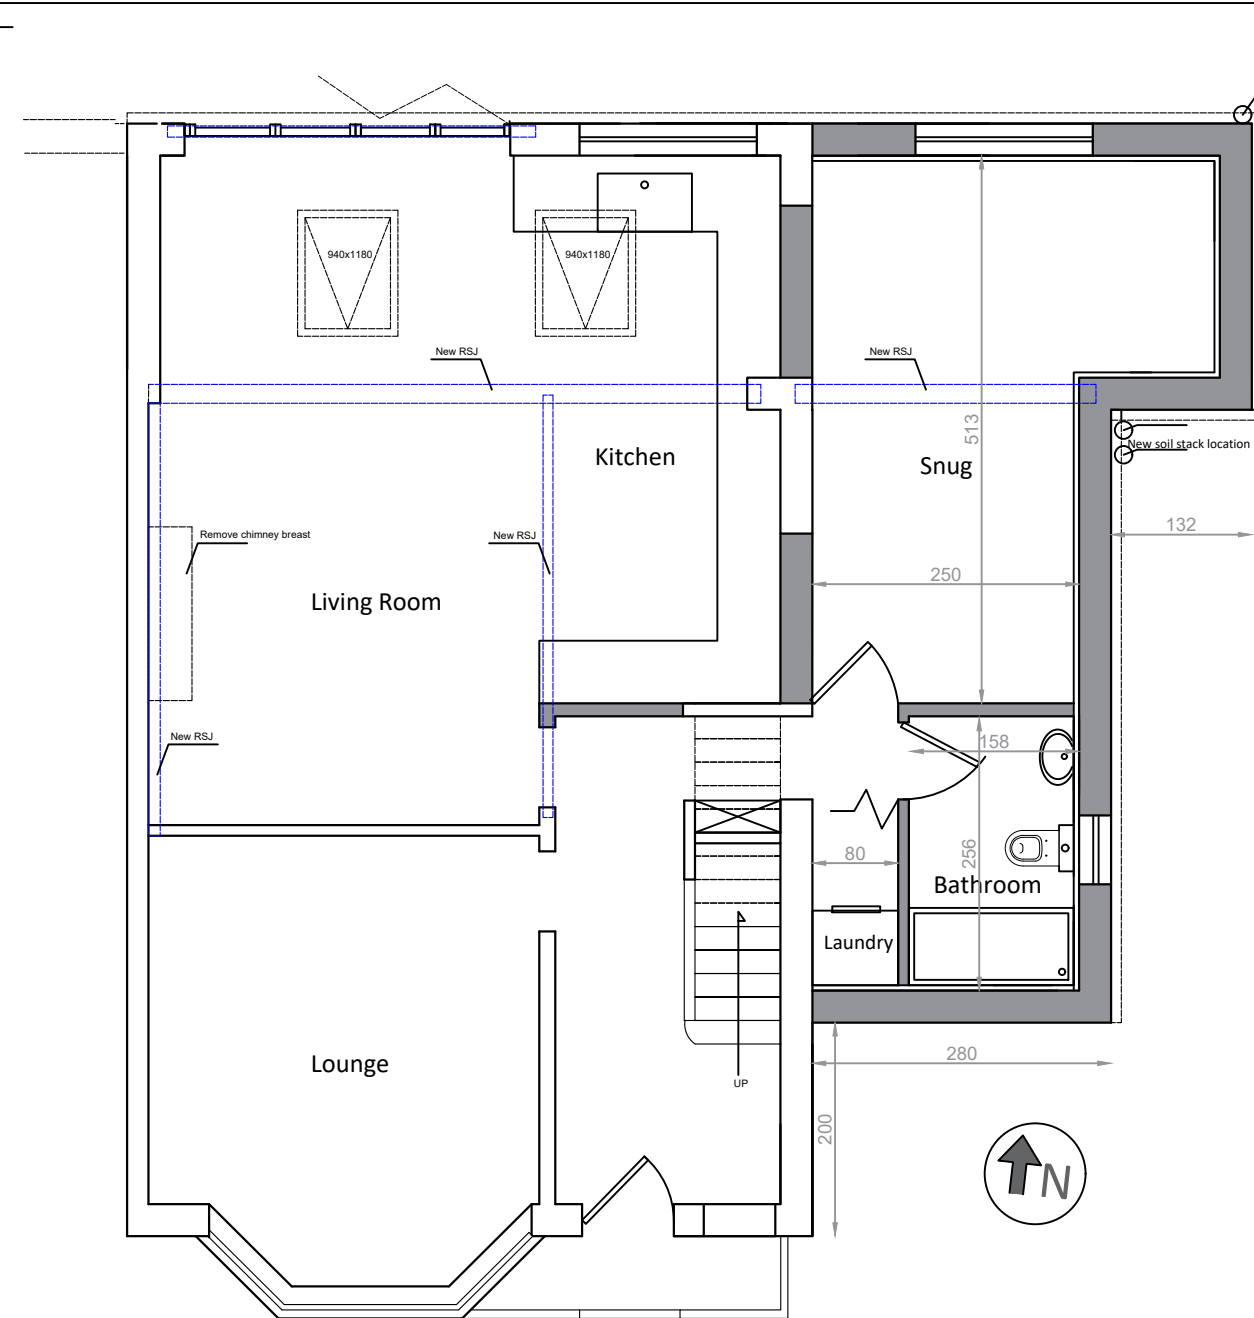

Project:		
Double storey side extension and single storey rear extension at:		
2 Dalmorton Rd		
Manchester		
M21 0YQ		
Client: Mrs Fauzia Vine		
DRG Title:		
Proposed Plans and Elevations		
Date: 14/09/2022	Job No	Dwg. No
Scale: 1:50 on A2	22.08.00	A02
Agent:		
Dr Taki Eddin Sonbli		
Email: SUNBULLI@HOTMAIL.CO.UK		
Tel: 07587719118		

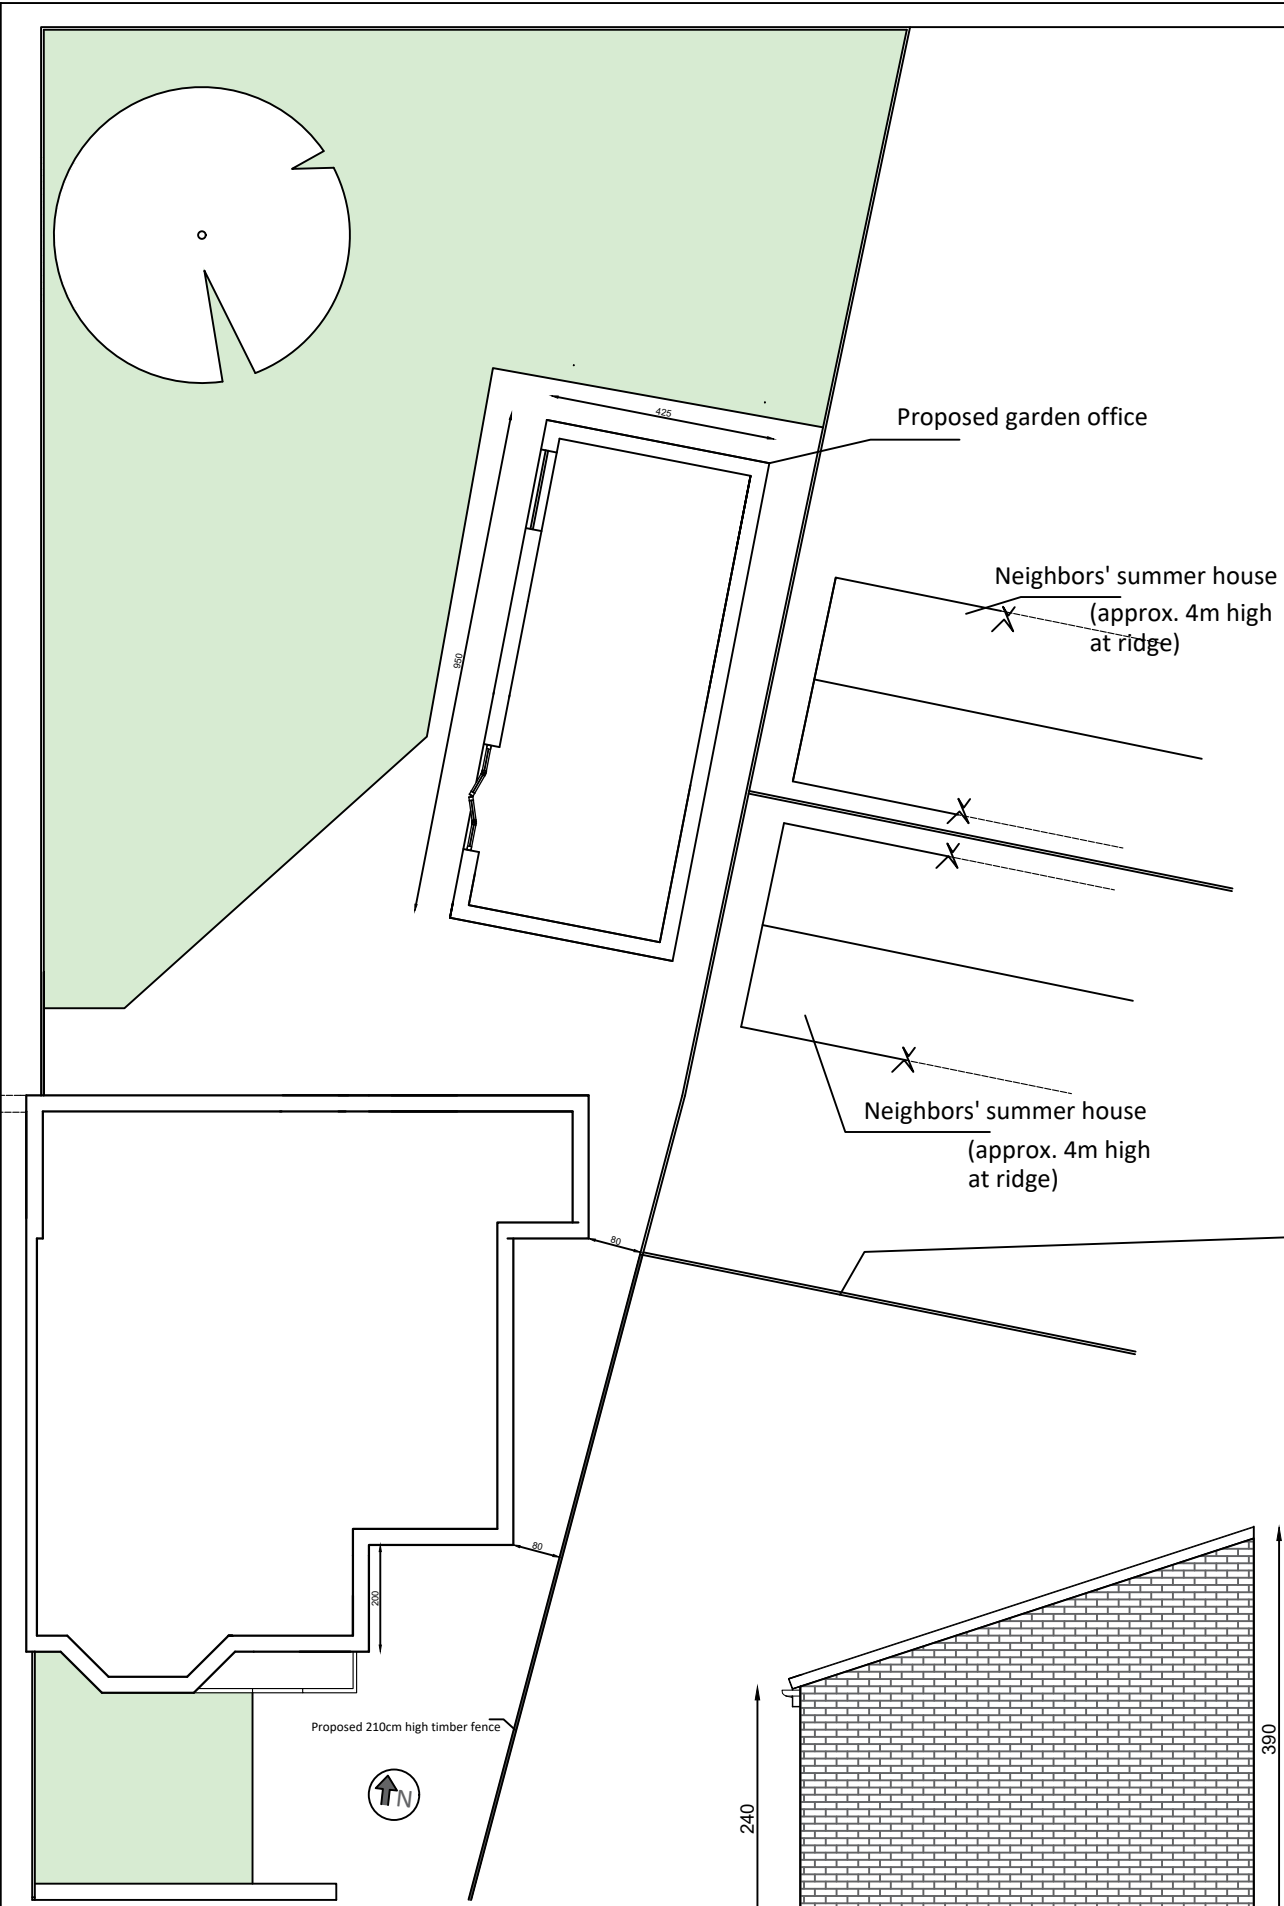