



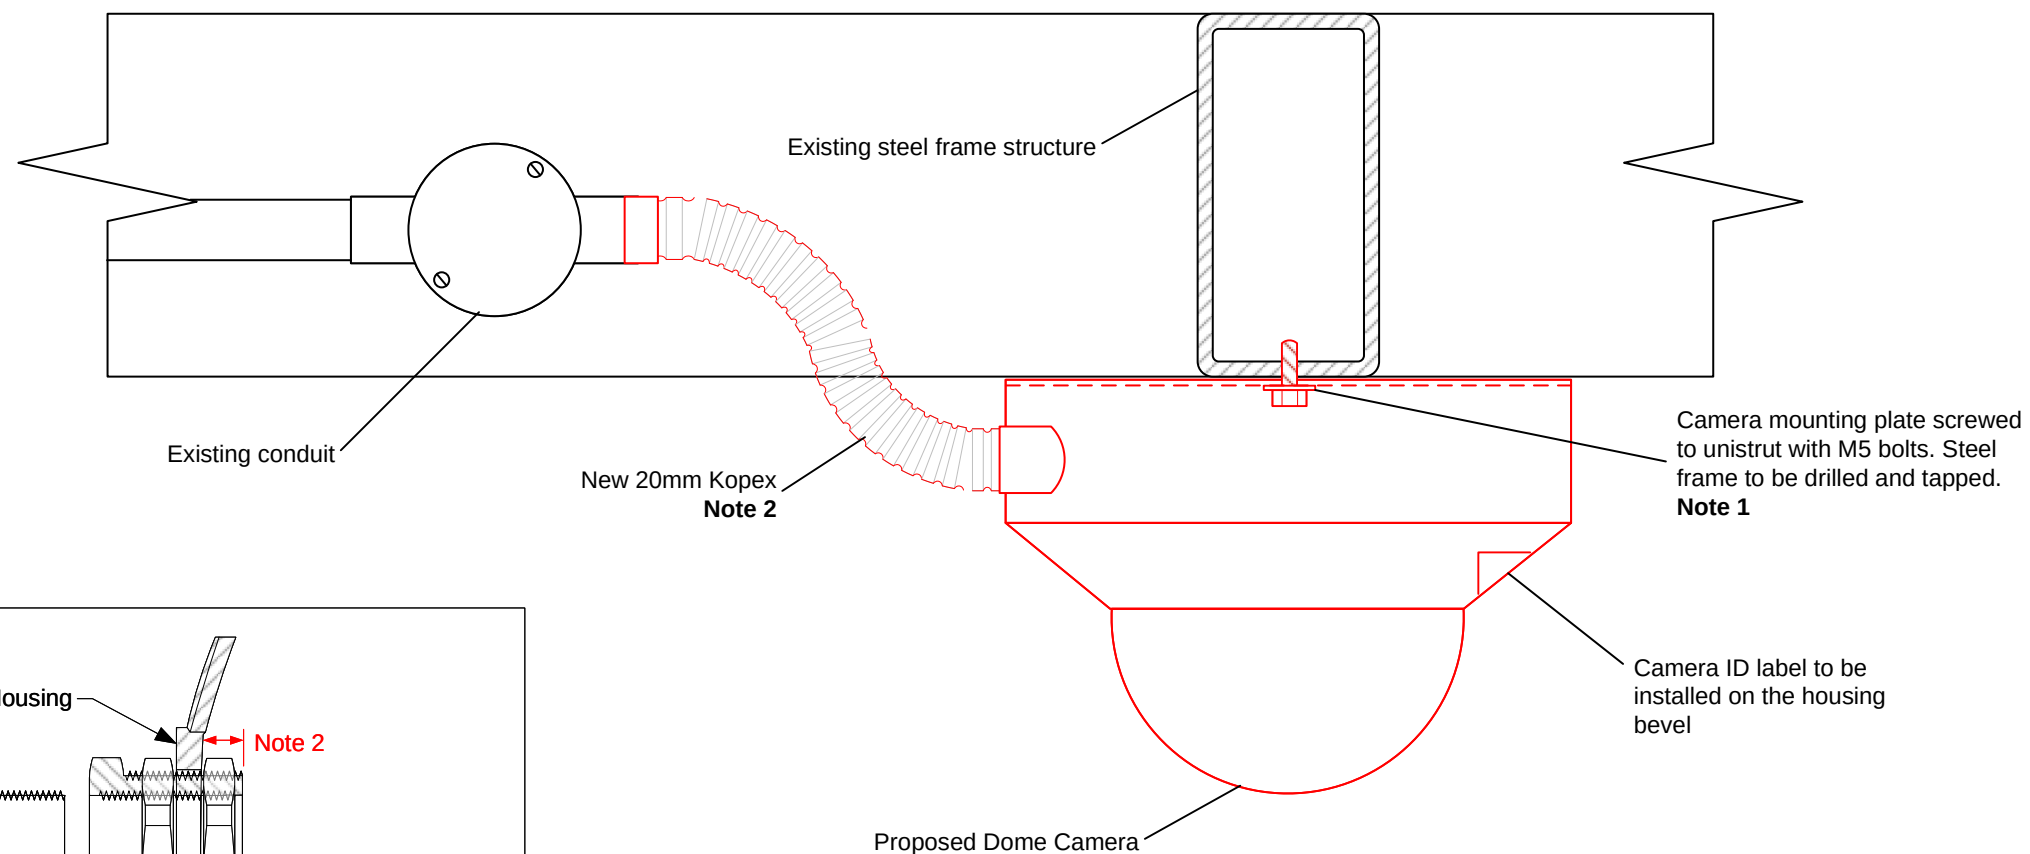


Fig.1

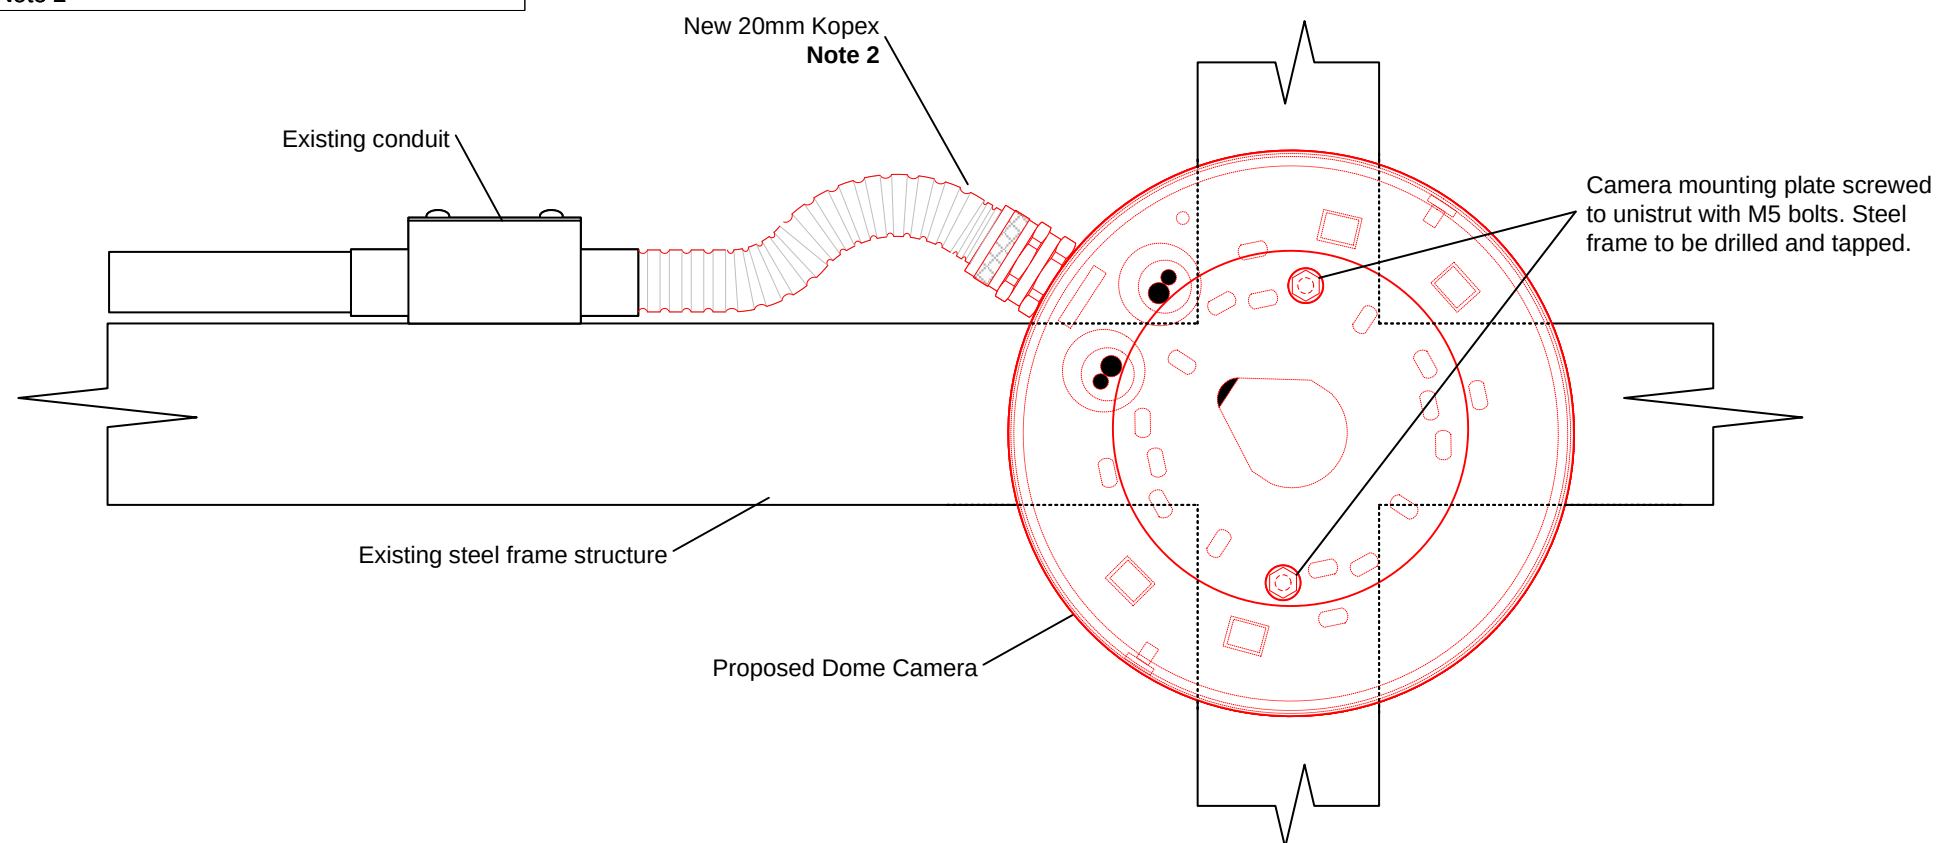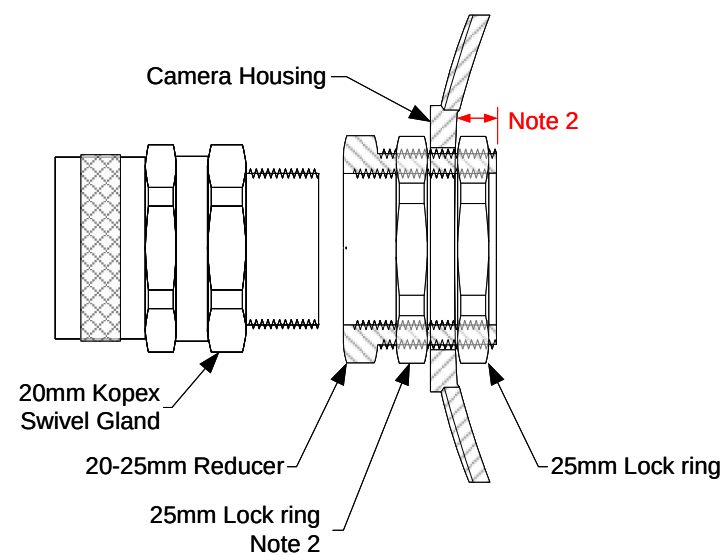

Notes

1. Prior to drilled the steel frame the camera is to be rotated to ensure the camera cable entry is aligned with the existing containment. The provided drill template should be used.
2. Within the camera housing there is insufficient clearance for a gland or reducers threads and a lock ring. Therefore a second locking is to be installed on the outside of the housing to ensure no more than 7mm of the reducer protrudes within the housing. See **fig.1**.
3. Where practicable the mounting holes for the existing cameras are to be reutilised, or covered up by the new camera.

P01	05/05/22	Grip 5 – First Issue	MJ	DF	MS
Rev	Date	Description of Revisions	Drawn	Chkd	Appr
Status GRIP 5 – FIRST ISSUE					



Contractor



Unit 2,3 & 4 Churchill Way
Chapelton
Sheffield
S35 2PY

Project

LINBROOKE GENERIC DRAWINGS

Drawing Title

GENERIC DOME CAMERA STEEL FRAME
MOUNTING ARRANGEMENT
- DRILL & TAP

Designed	M. JAY	Sig		Date	05/05/2022
Drawn	M. JAY	Sig		Date	05/05/2022
Checked	D. FERGUSON	Sig		Date	05/05/2022
Approved	M. SIDDALL	Sig		Date	05/05/2022
Scale		ELR & Mileage			
NTS		N/A			
Linbrooke Drawing Number				Sheet	
				1 of 1	
Drawing Number				Revision	
LBR-GEN-CCTV-024				P01	