




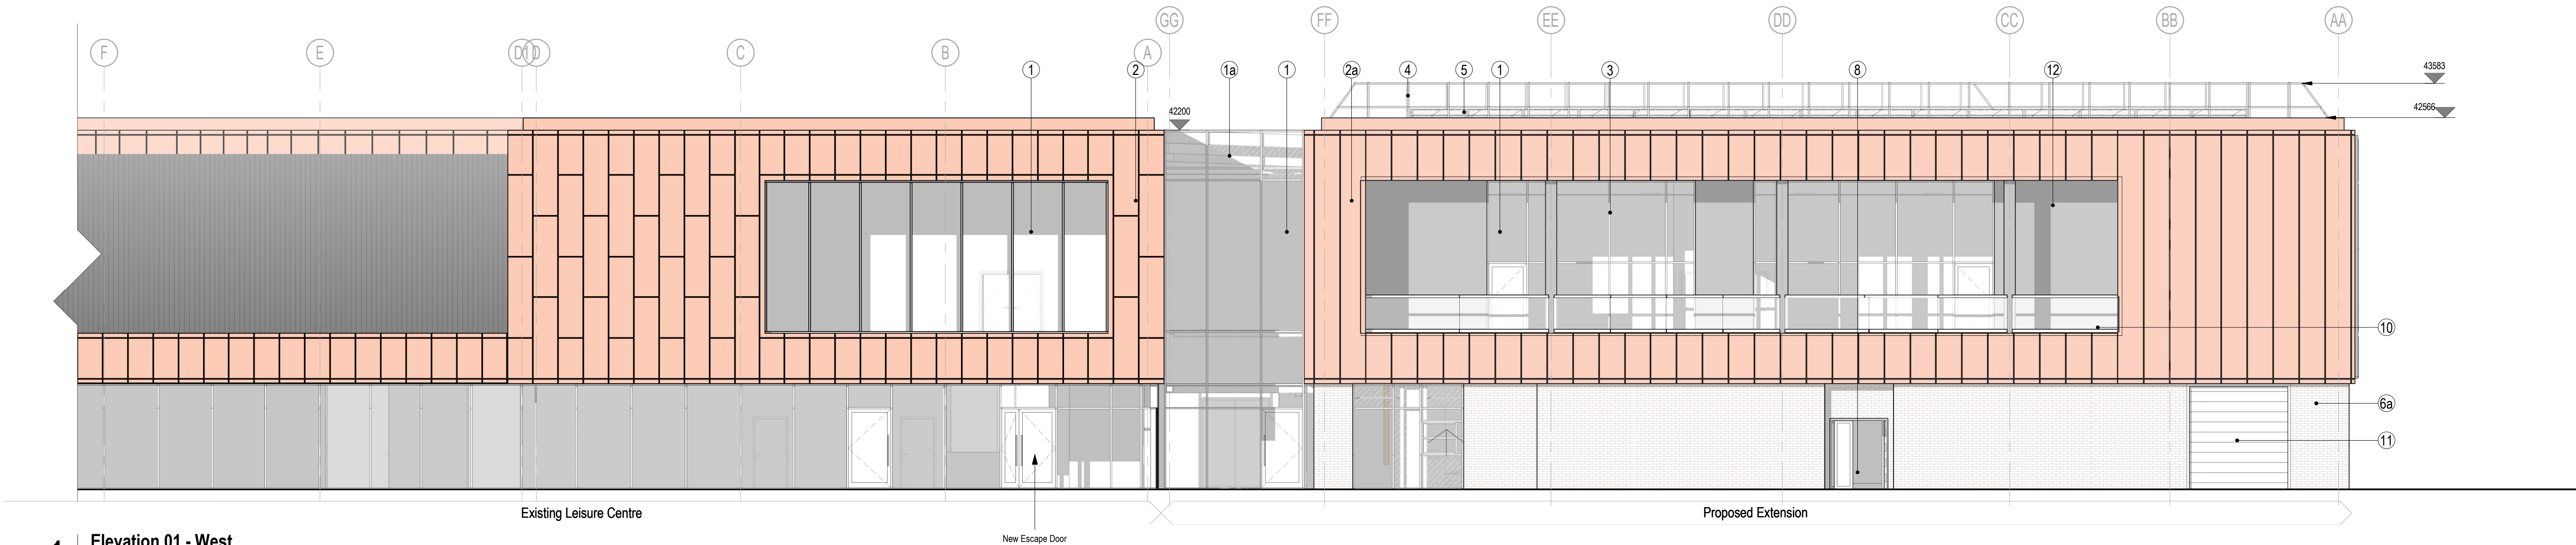


1 | Elevation 01 - West

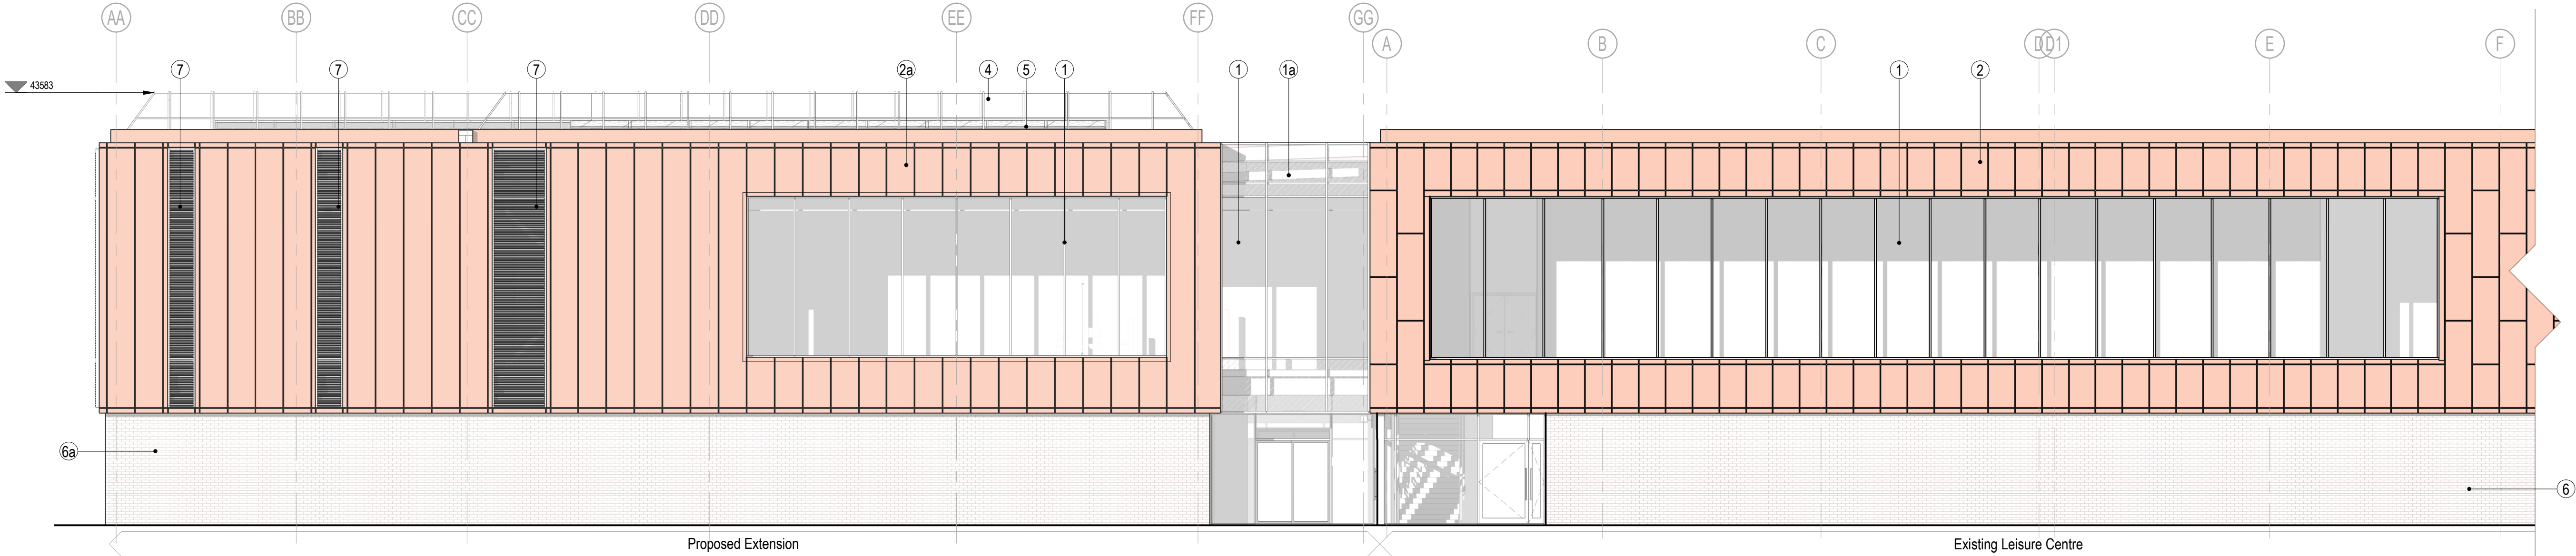

2 | Elevation 02 - East

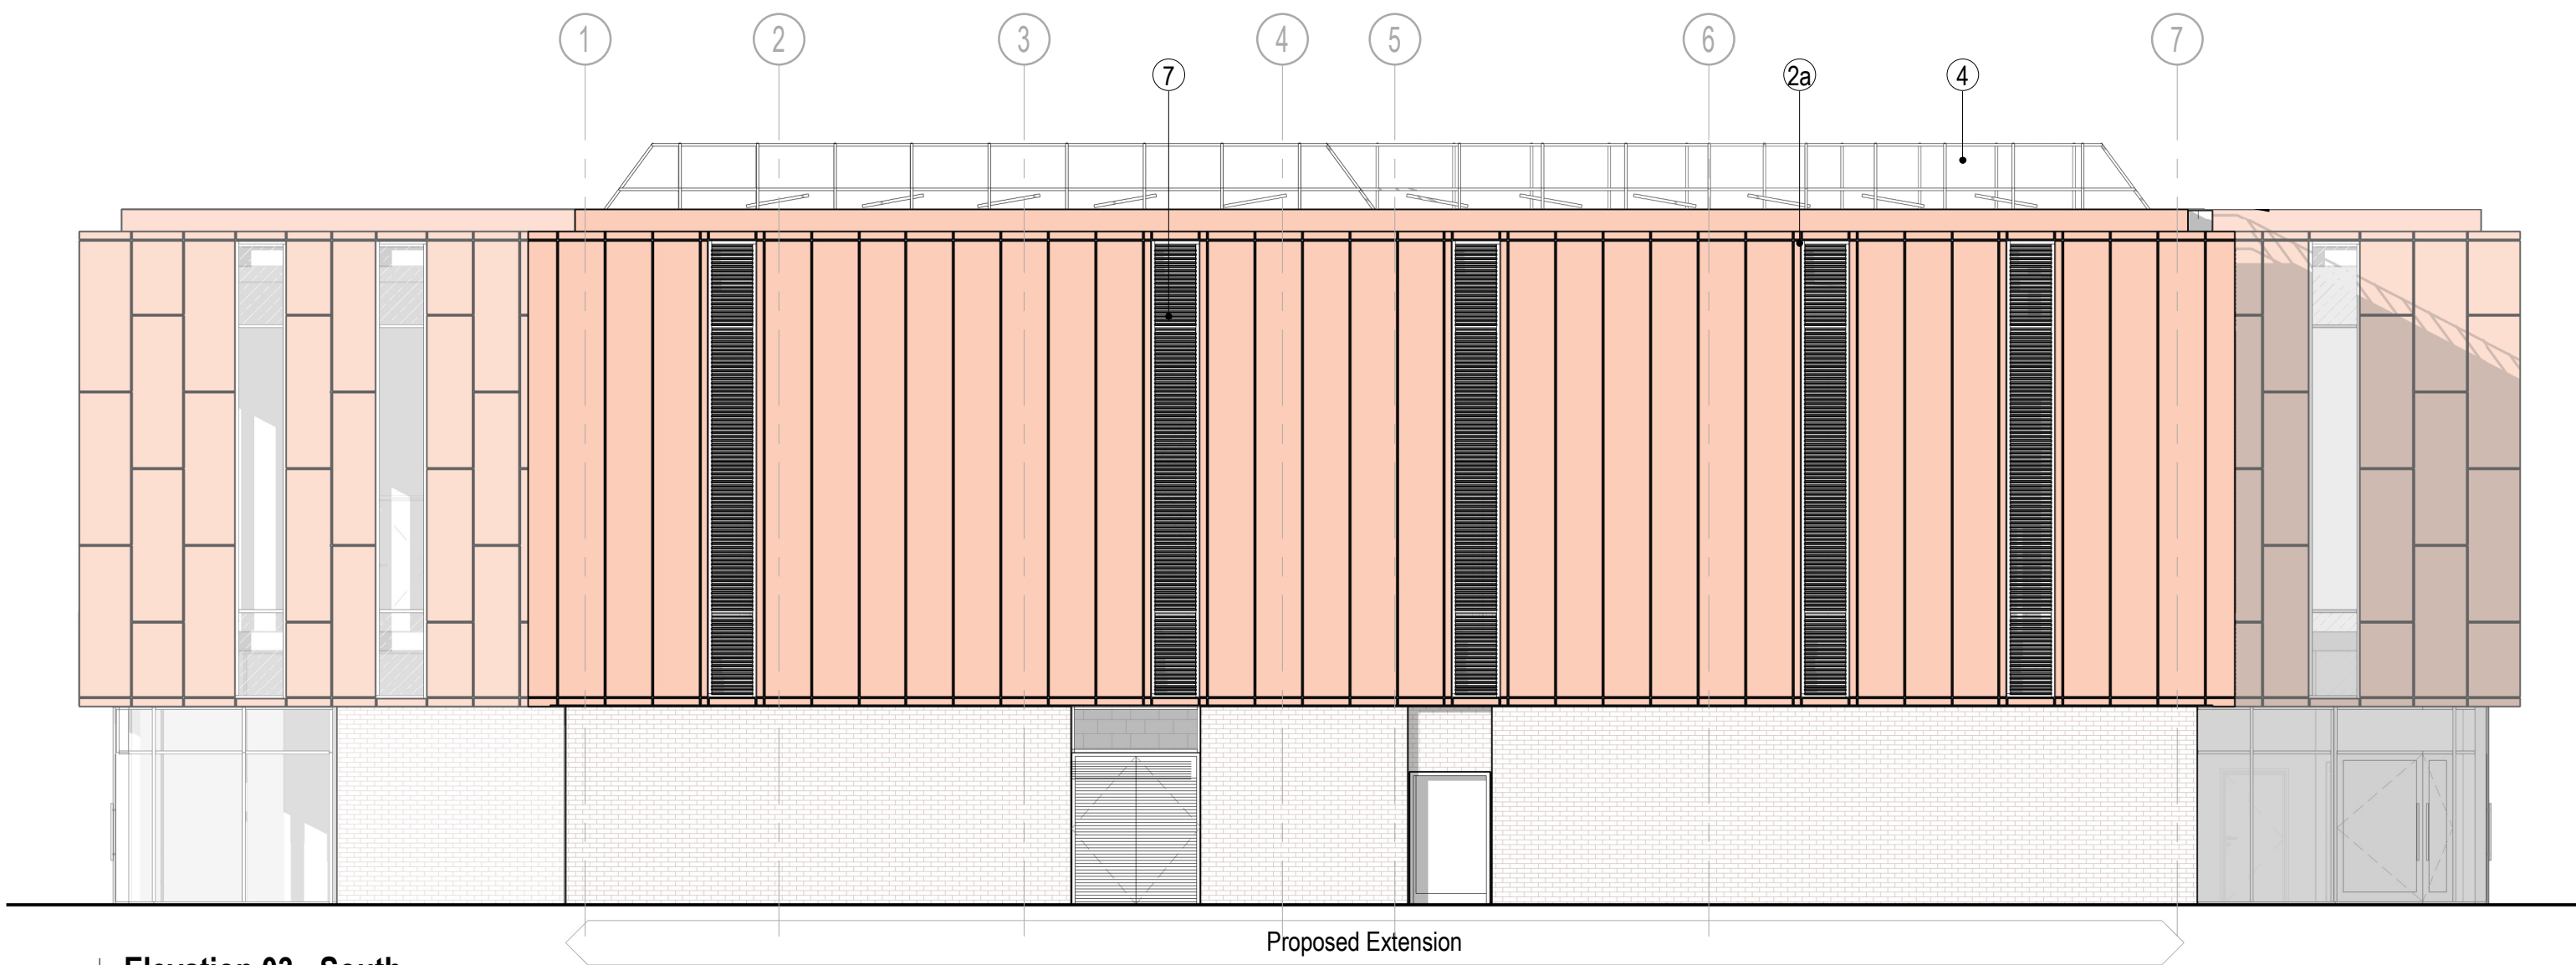

3 | Elevation 03 - South

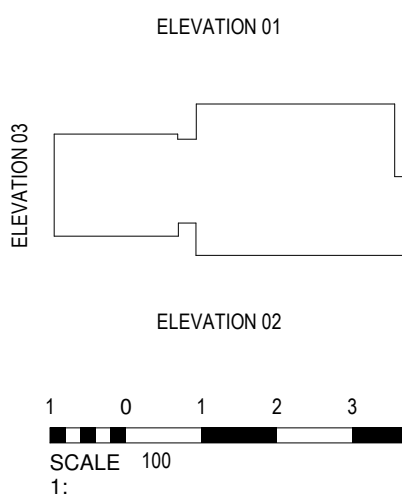

Note Number	Note Text	Specification Clause
1	PPC Aluminium Curtain Walling with Glazed Panels	Se_25_10_20_85
1a	Glazed spandrel panels	
2	Copper/Bronze (t.m.e) Coloured Cladding	
2a	Copper/Bronze (t.m.e) Coloured Cladding to Match Existing	Se_25_20_70_25
3	Contrasting Grey Coloured Cladding to match curtain walling framing	
4	PPC Indirect Railing System	Se_25_15_60_56
5	Photovoltaic Array	
6	Existing brickwork	
6a	Brickwork to match existing	Se_25_13_50_51
7	PPC Louvers	Se_25_50_45_60
8	PPC Aluminium Glazed Door System	Se_25_30_20_25
9	PPC Aluminium Glazed Door System	Se_25_30_20_25
10	Glazed balustrade system	Se_25_15_60_05 TypeC
11	PPC Aluminium External Roller Shutter	
12	Contrasting Grey Coloured Cladding to match curtain walling framing	

elliswilliams

Project Number: 2638
Project Name: Hough End Leisure Centre Extension

Drawing Status: A
Drawing Number: HEV- EWA- 01- ZZ- DR- A- 10502
Drawing Name: Proposed Elevation Materials
Date: 24.10.2022
Drawn By: RP
Rev: C1
Scale: As indicated

Wellfield Chester Road Preston Brook WA7 3BA
T: 01928 752200 E: info@ewa.co.uk W: ewa.co.uk