

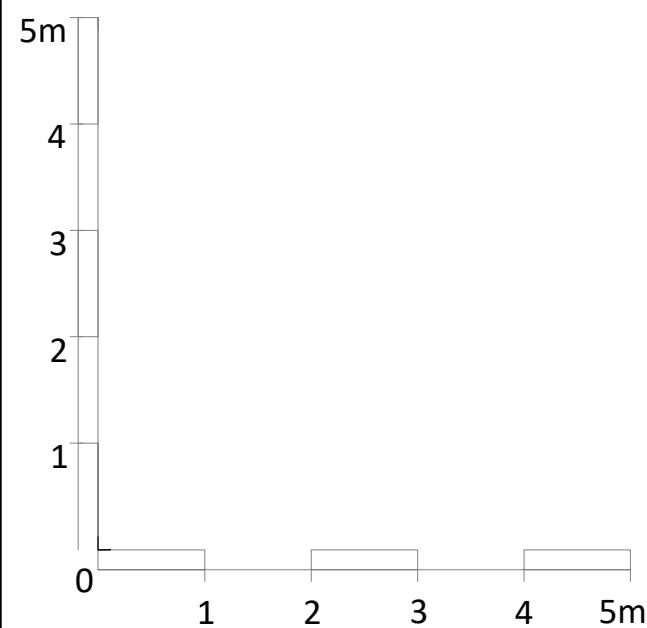
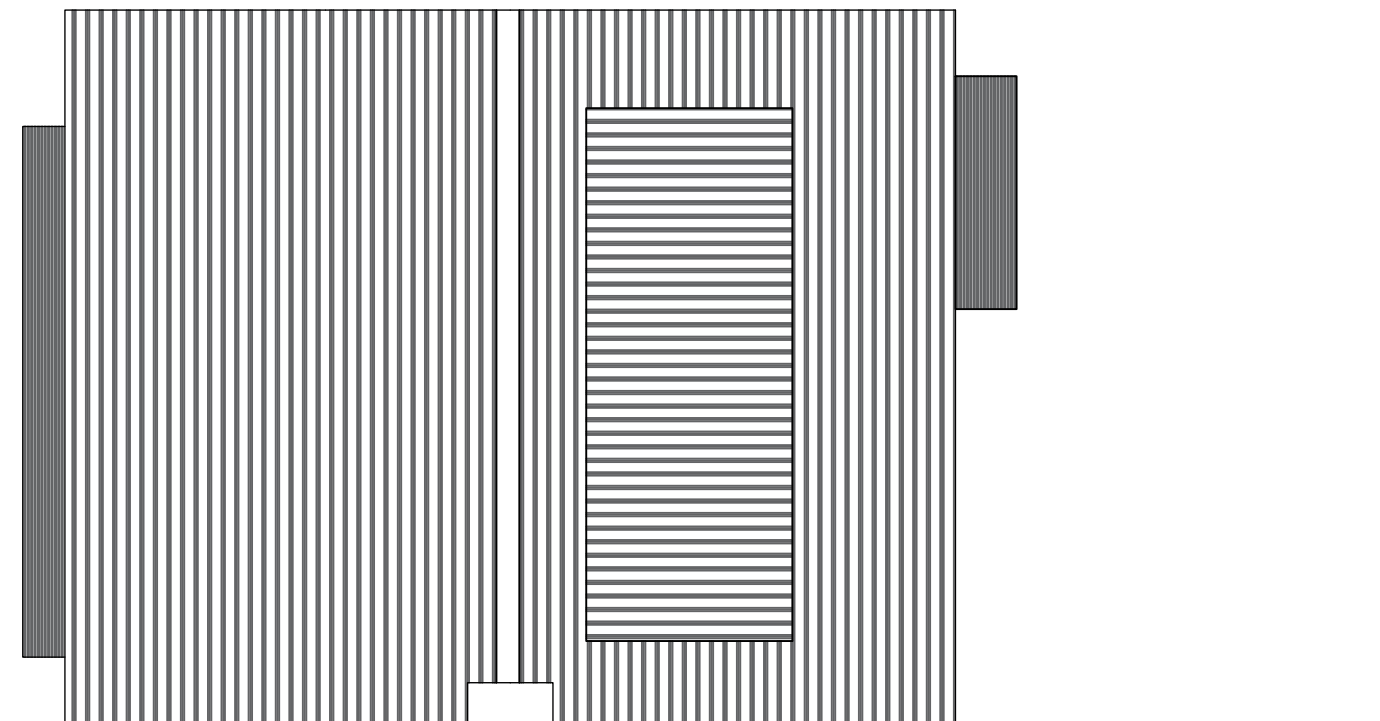
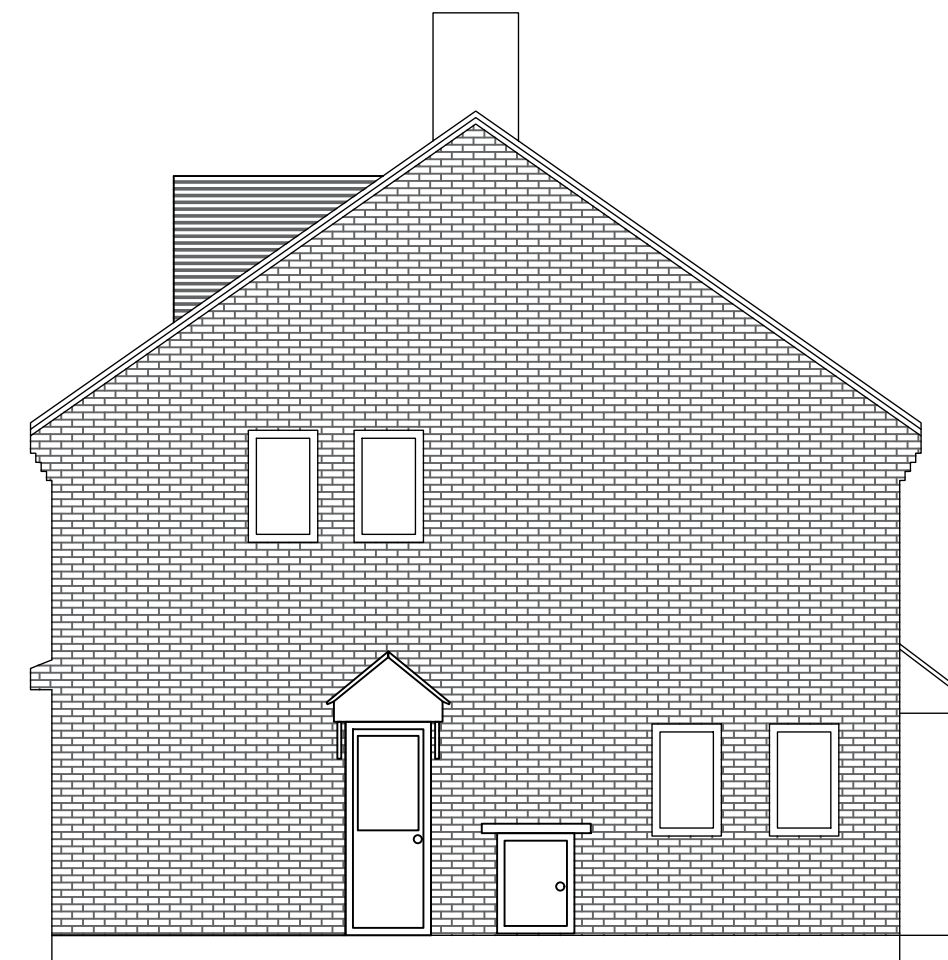
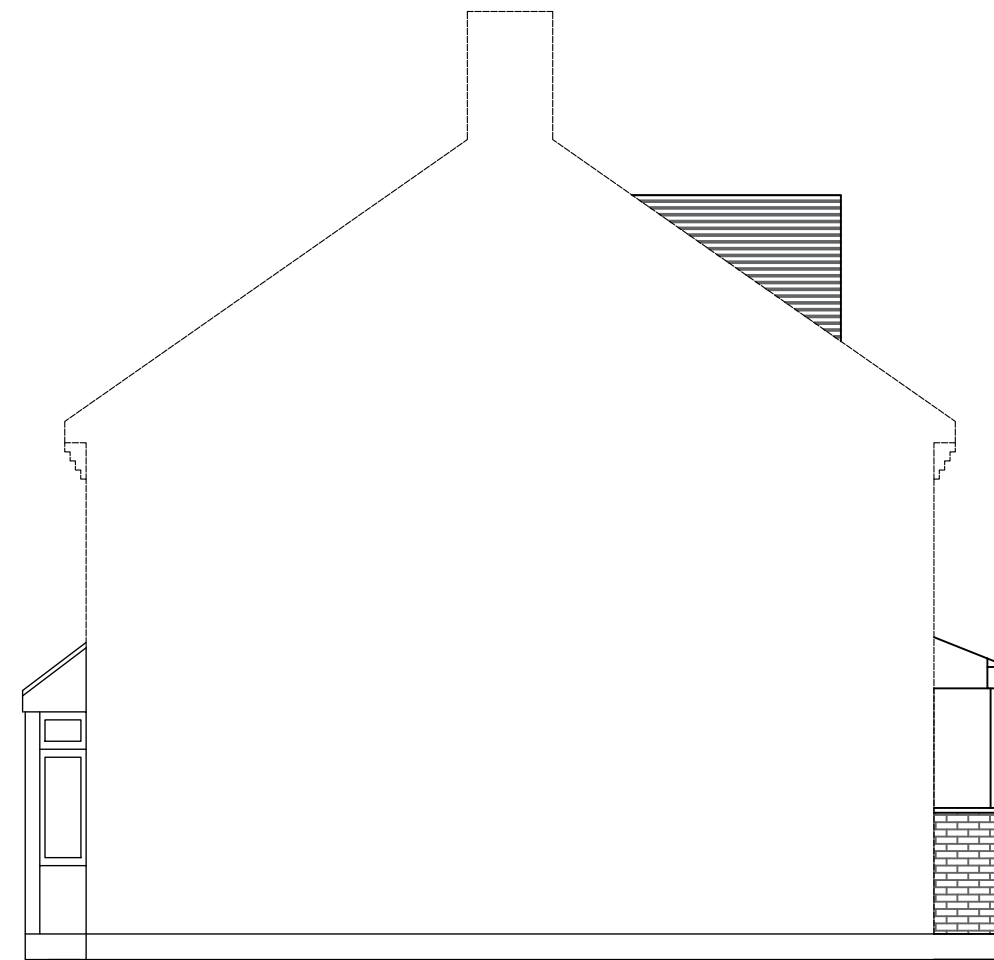
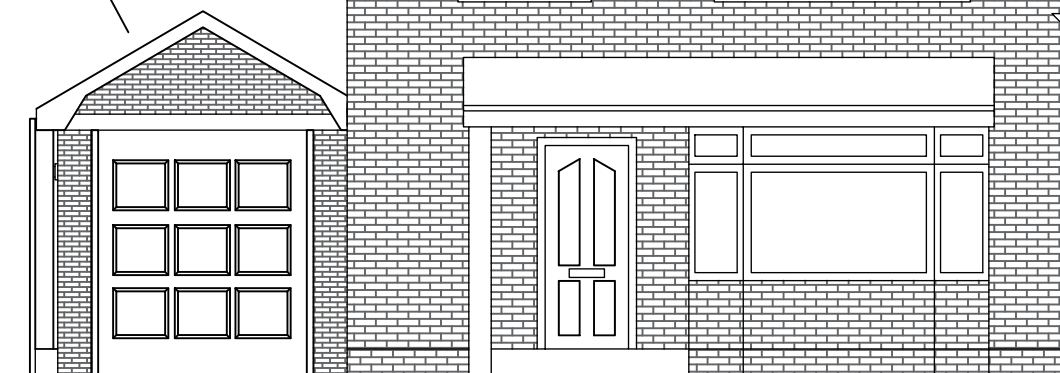
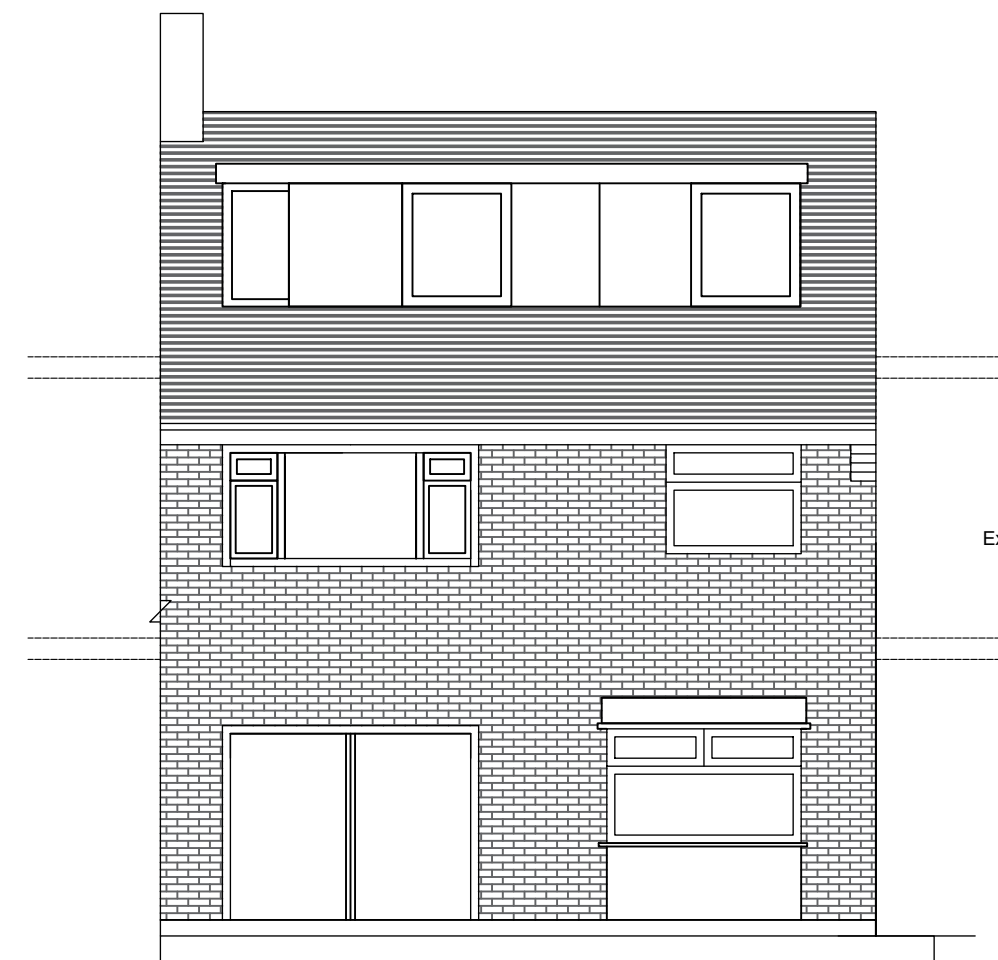
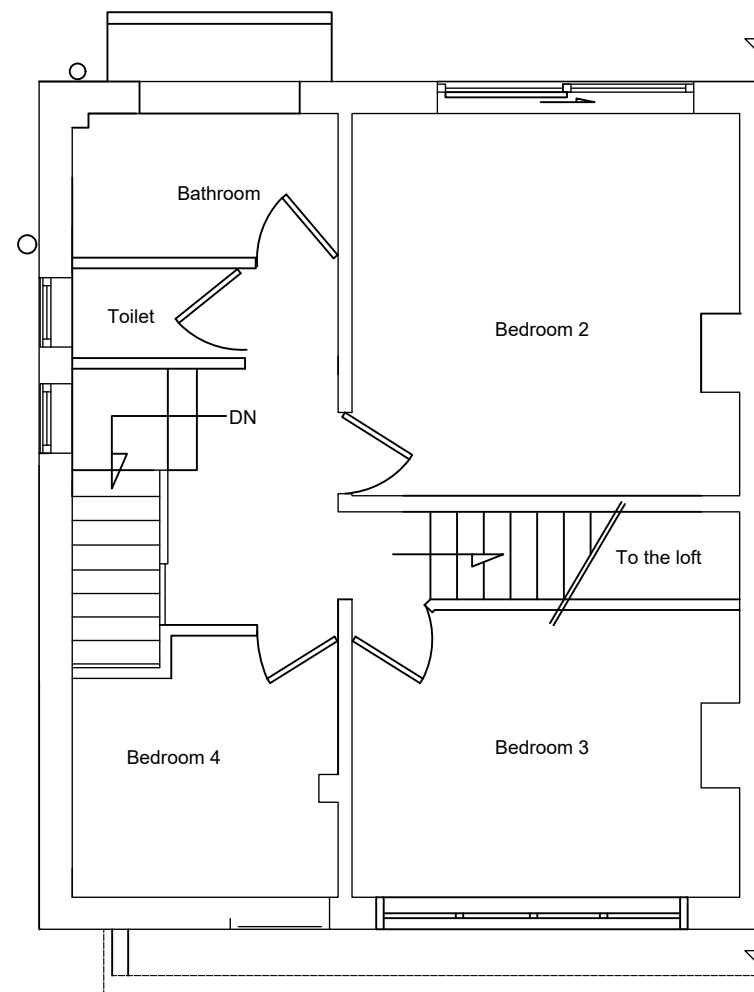
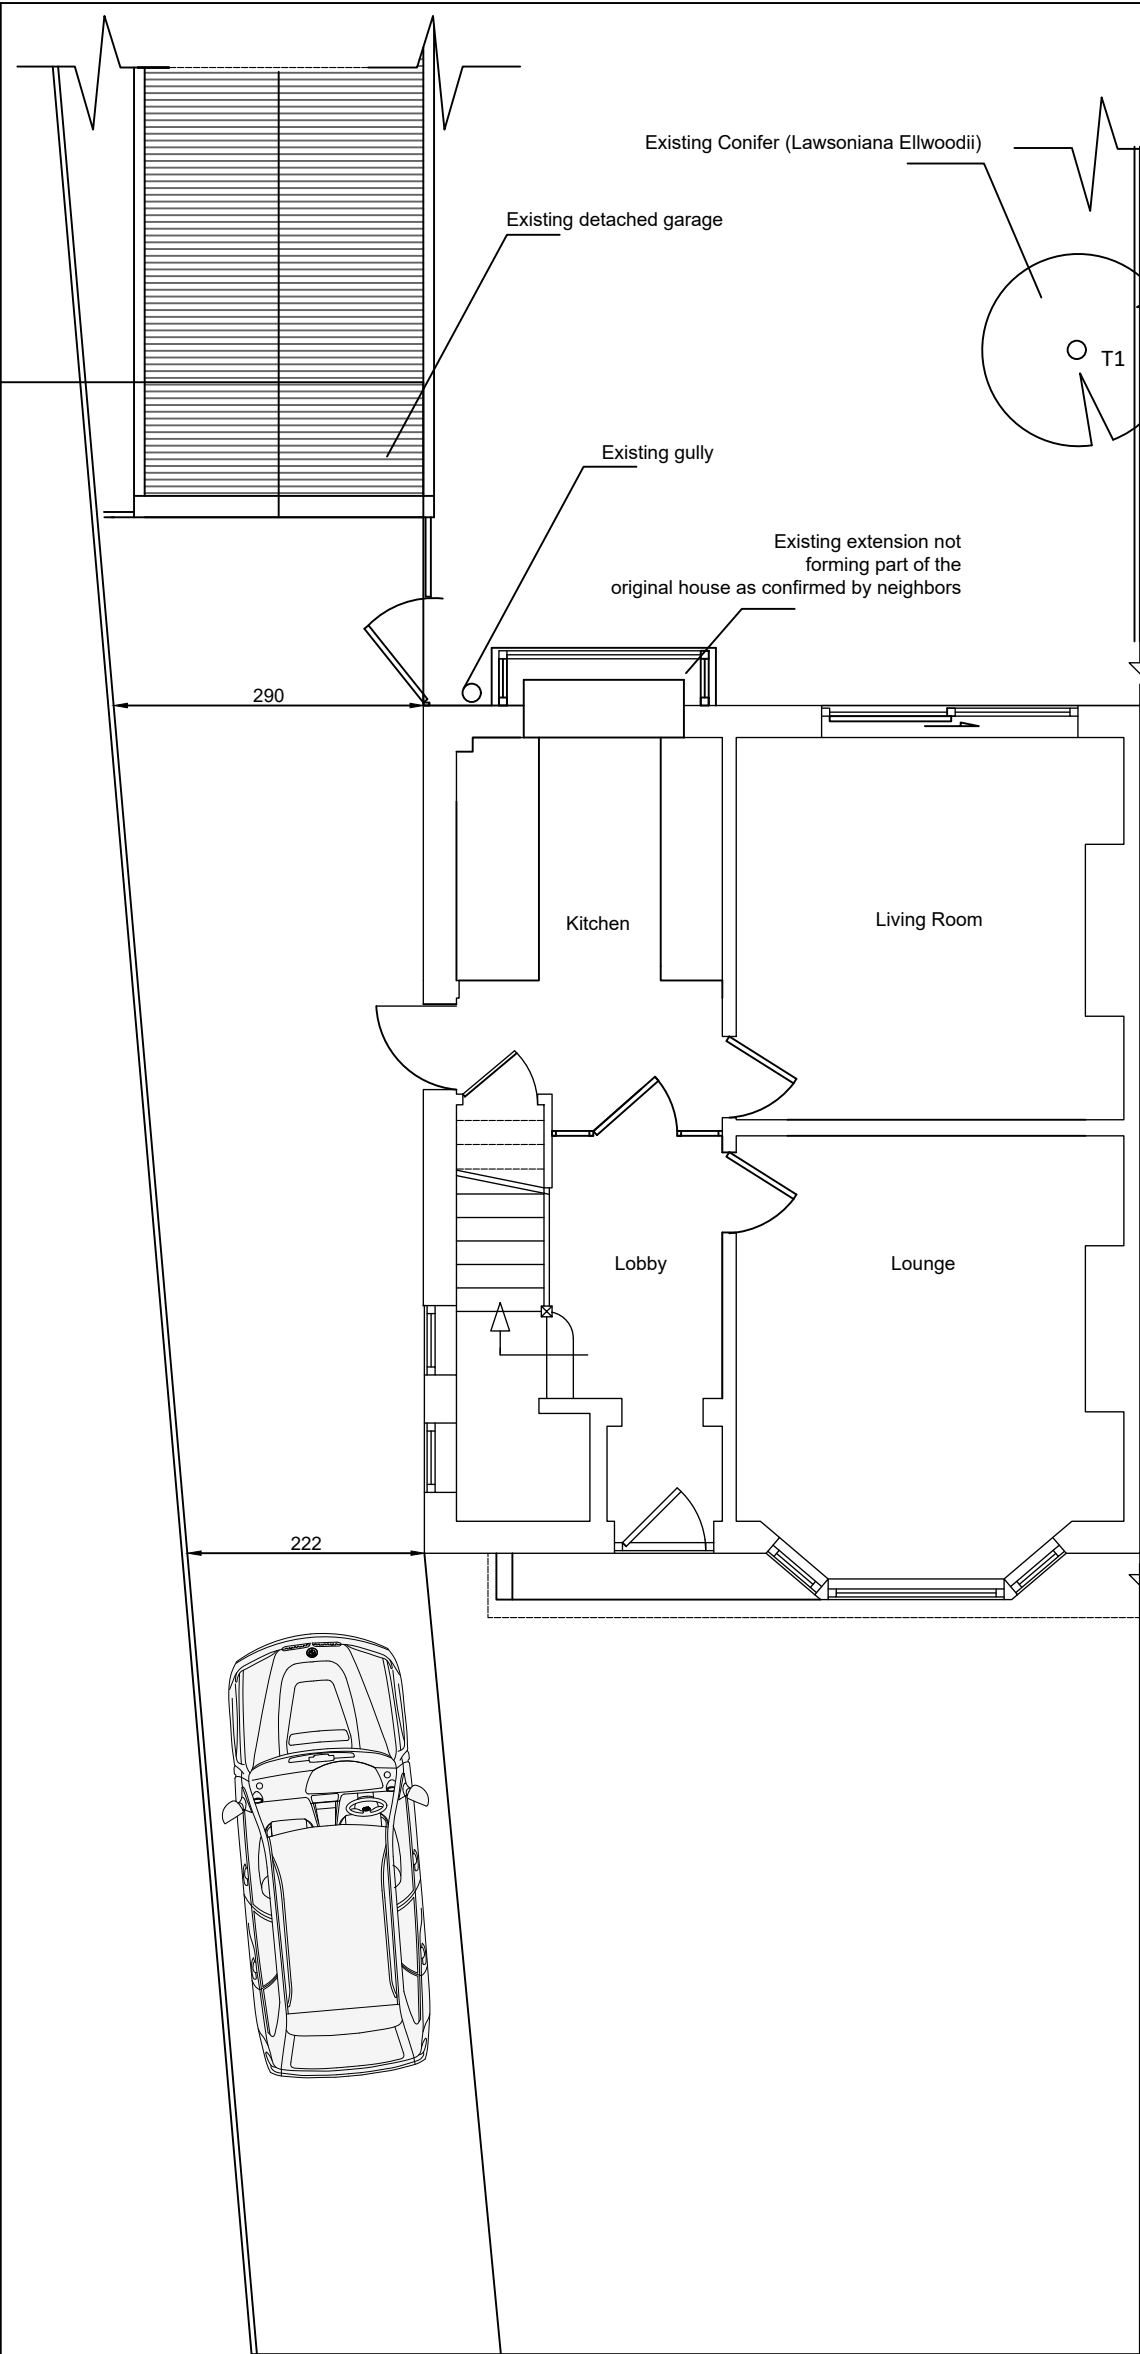
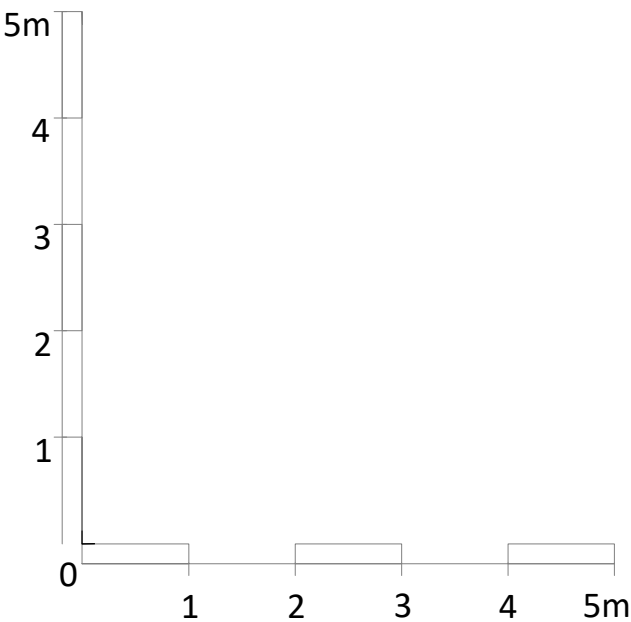
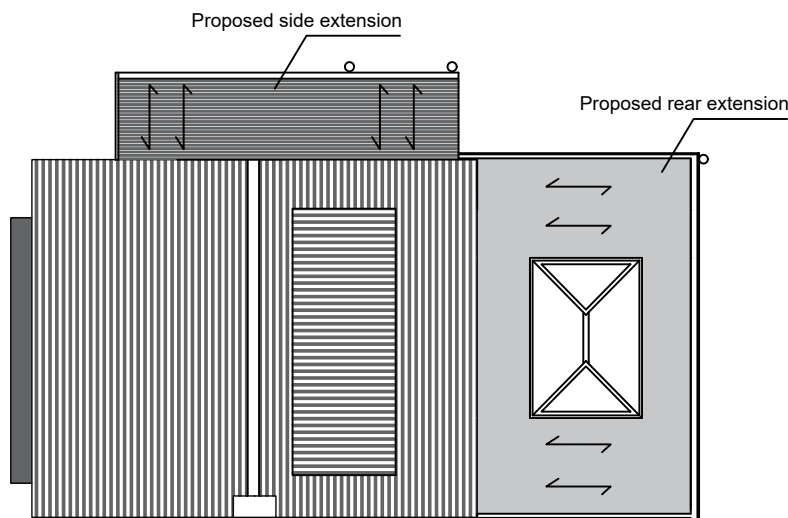
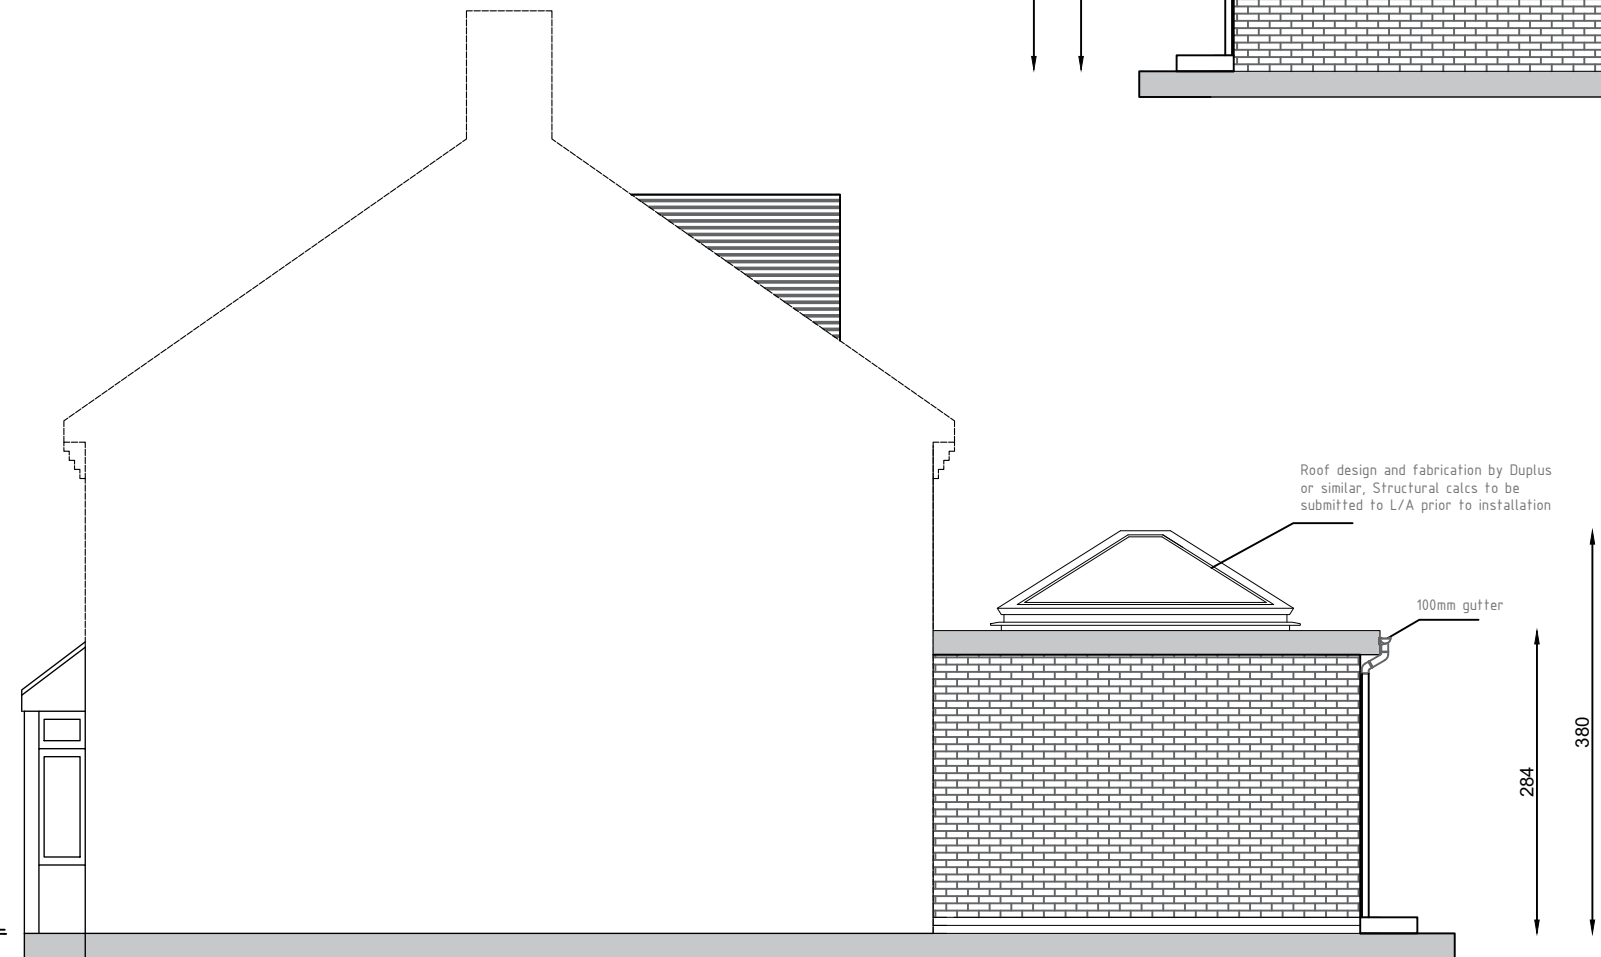
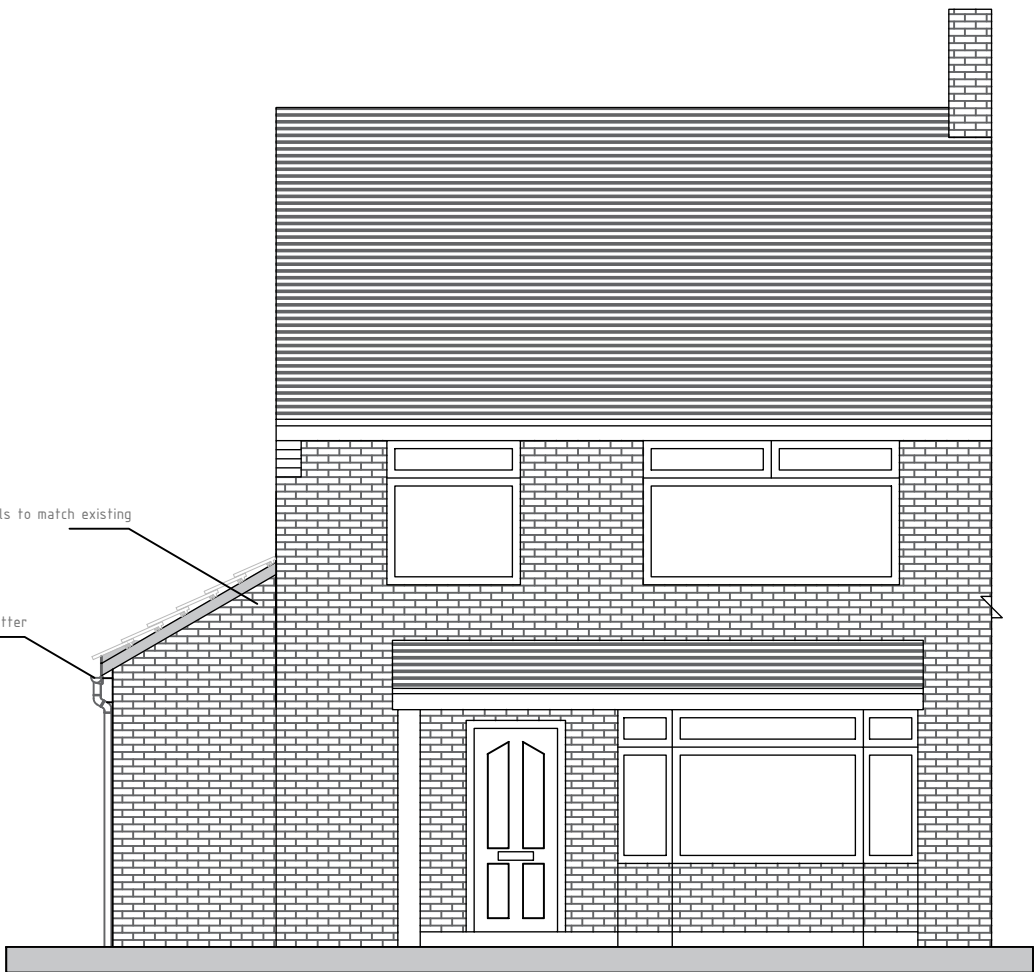
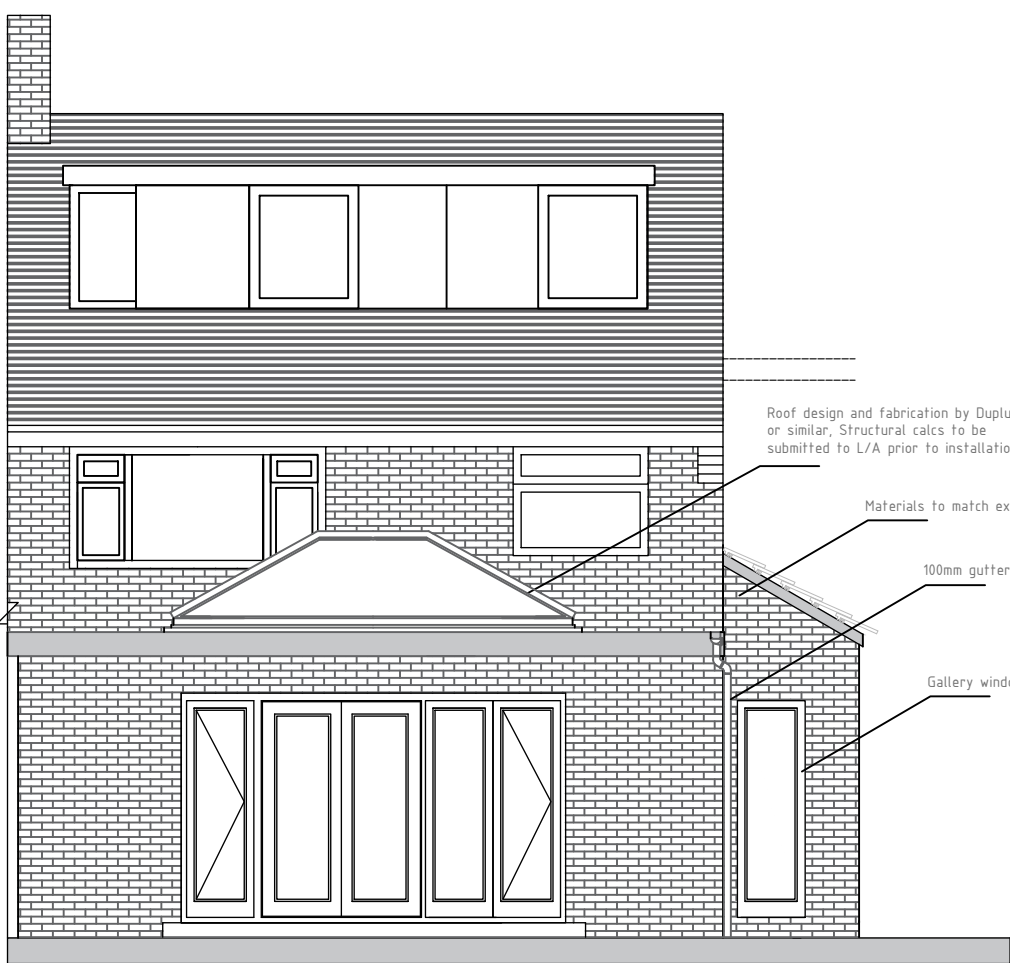


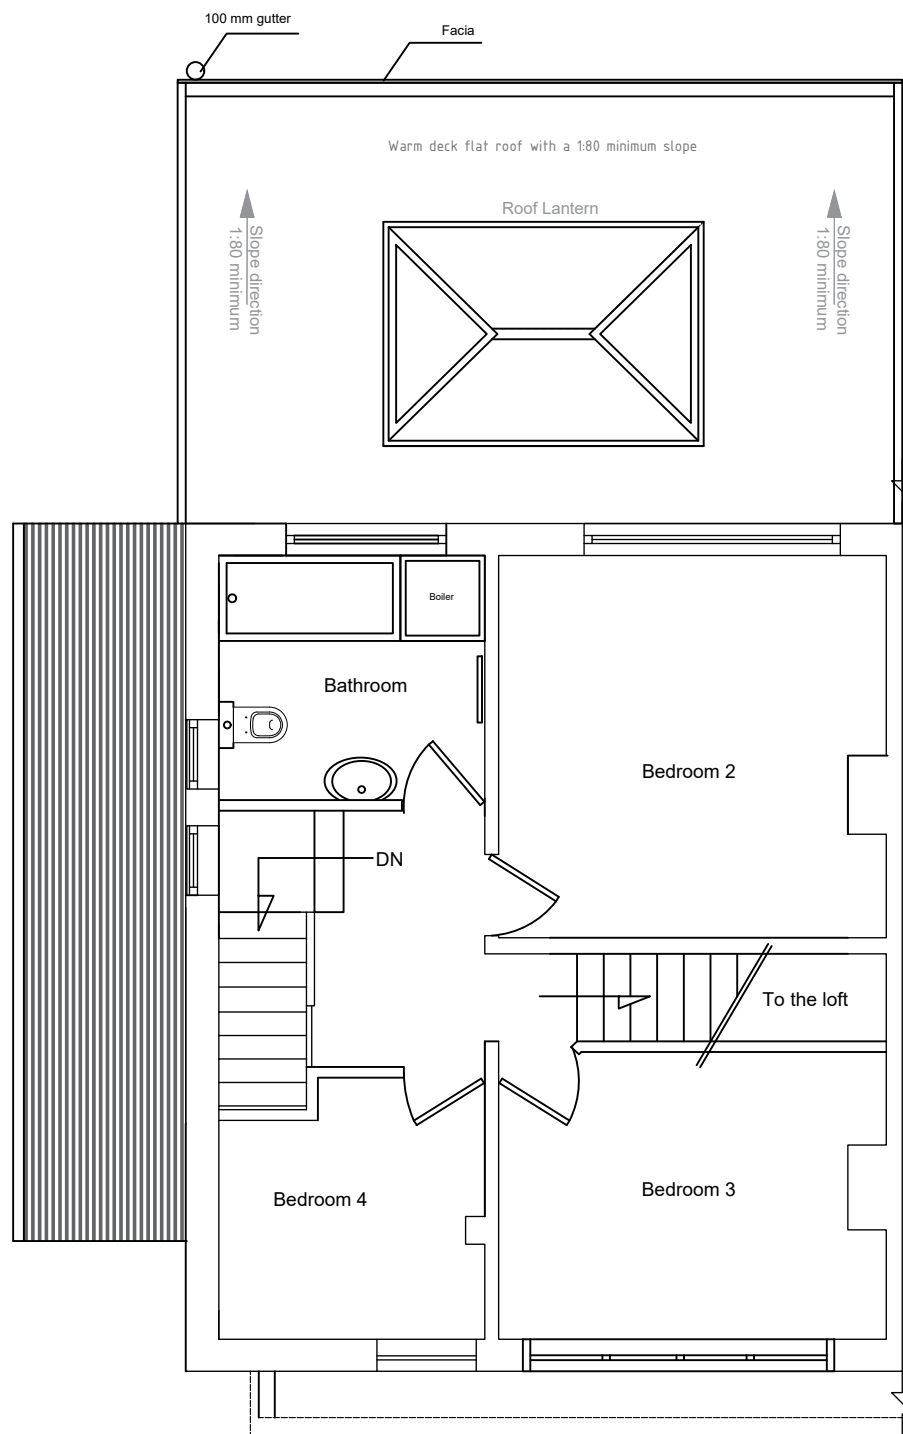

Project:		
Single storey side extension and single storey rear extension at:		
87 Cranleigh Drive Manchester M33 3PT		
Client: Cranleigh Property LTD		
DRG Title: Existing Plans and Elevations		
Date: 05/09/2022	Job No	Dwg. No
Scale: 1:50 on A2	22.09.05	A01
Agent: Dr Taki Eddin Sonbli		
Email: SUNBULLI@HOTMAIL.CO.UK Tel: 07587719118		

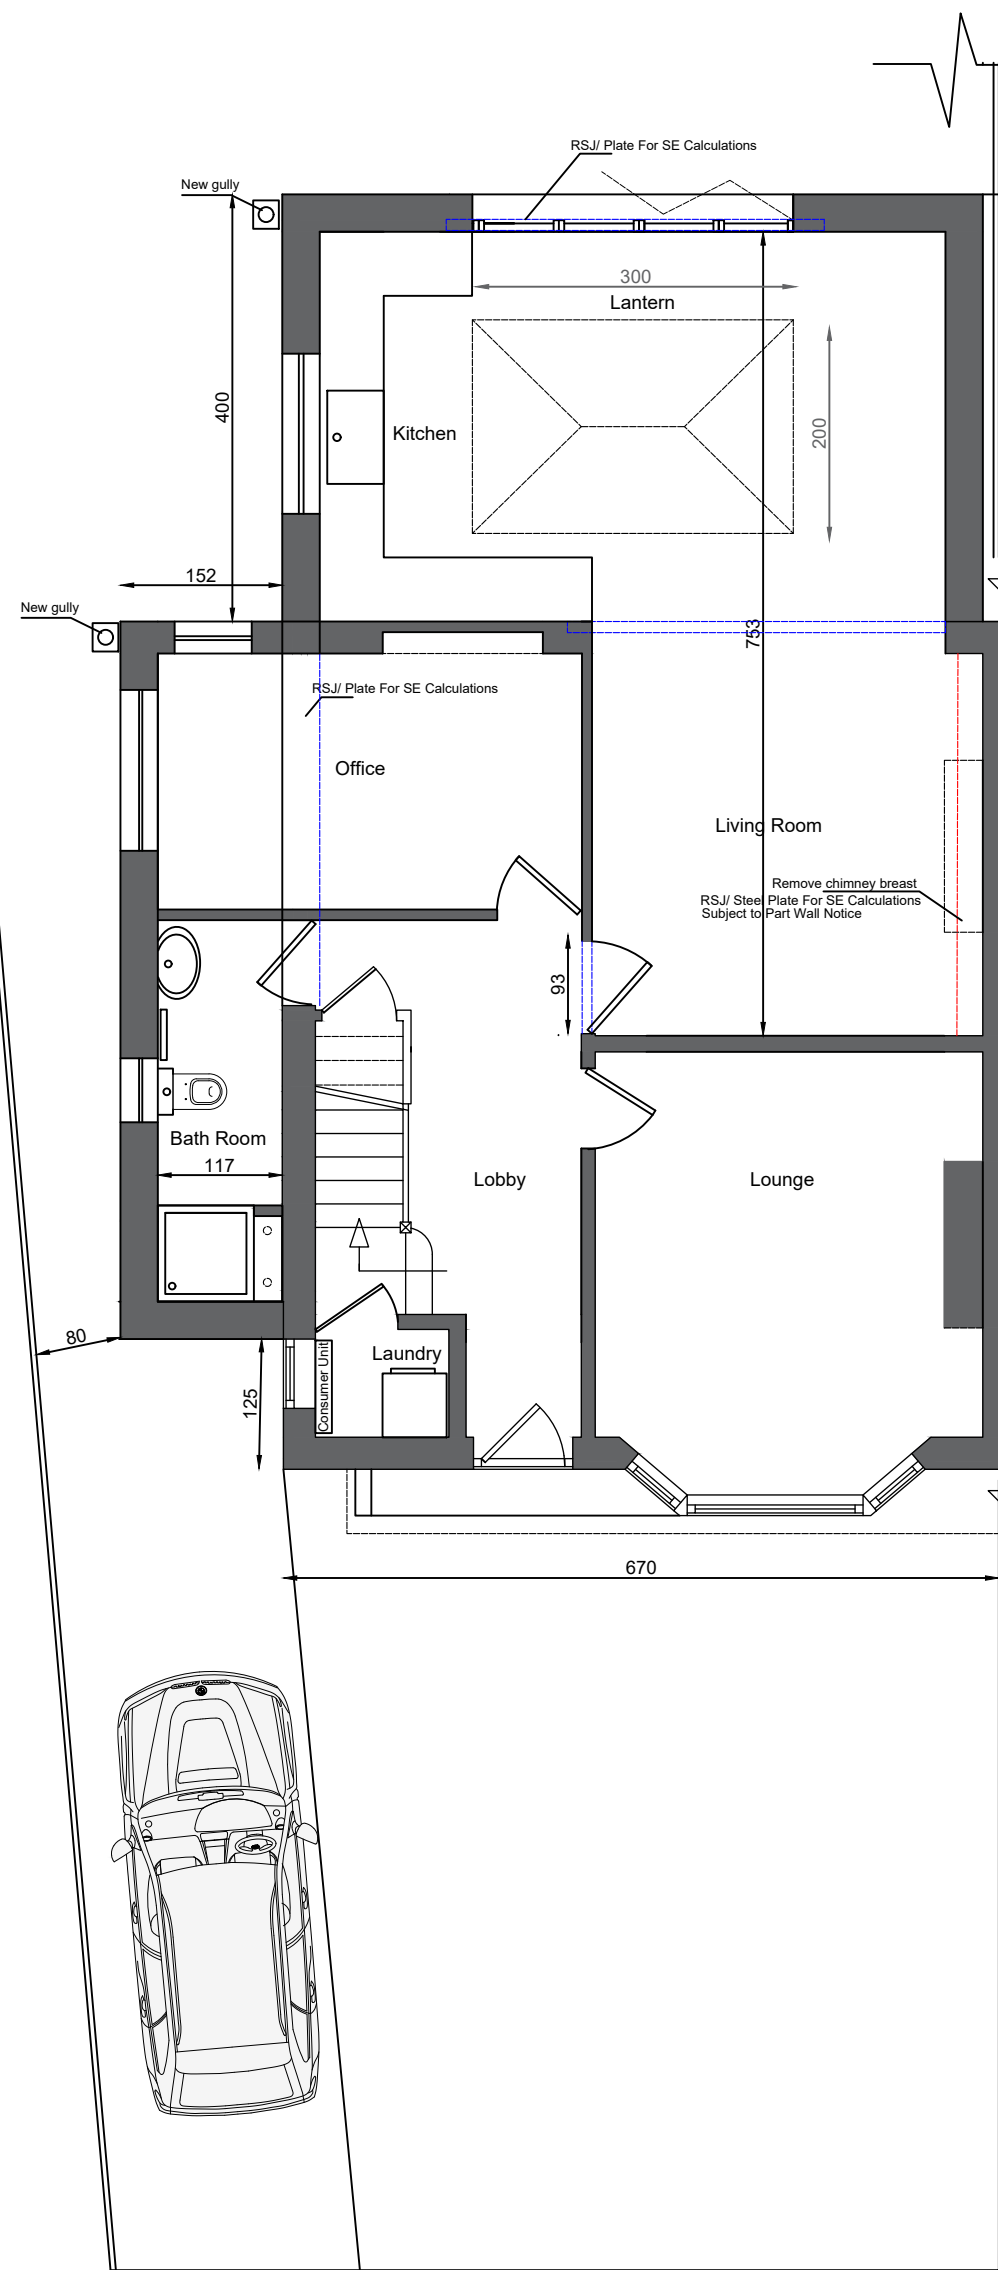

Project:		
Single storey side extension and single storey rear extension at:		
87 Cranleigh Drive Manchester M33 3PT		
Client: Cranleigh Property LTD		
Prior Approval Application		
DRG Title:		
Proposed Plans and Elevations		
Date: 12/09/2022	Job No	Dwg. No
Scale: 1:50 on A2	22.09.05	A01
Agent: Dr Taki Eddin Sonbli		
Email: SUNBULLI@HOTMAIL.CO.UK Tel: 07587719118		