

KEY:

01 NEW GLAZED CANOPY
02 EXISTING RED BRICKWORK
03 EXISTING BLUE BRICKWORK
04 EXISTING SANDSTONE BANDING & PADSTONES
05 REFURBISHED ORIGINAL STEEL WINDOW
06 REFURBISHED ORIGINAL RAINWATER GOODS
07 FIXED OPEN REFURBISHED ORIGINAL STEEL WINDOW
08 EXISTING GLAZED SHOPFRONT
09 RESTORED ORIGINAL GIRDERS
10 NON-ORIGINAL GLASS CANOPIES
11 NEW GLAZED ATRIUM ROOF & LOUVRE GABLE
12 NEW SLATE ROOF COVERING
13 NEW STEEL BALUSTRADE WITH GLASS INFILL
14 NEW METAL LOUVRE INFILL
15 RETAINED NON-ORIGINAL LOUVRED FACADE
16 NEW EXTERNAL GLAZED LIFTS
17 RESTORED ORIGINAL COLUMNS
18 NEW LOUVRED DOOR
19 NEW GLAZED LINK BRIDGE
20 ORIGINAL SANDSTONE PARAPET DETAILING
21 NEW SHOP FRONT GLAZING
22 NEW FACADE LOUVRE RIBBON
23 NEW EXTERNAL DOOR
24 NEW GLAZED EXTENSIONS WITH GLASS TURNOVER DETAIL
25 LOUVRED PLANT SCREENING
26 DOOR REPLACED WITH ORIGINAL BRICKWORK
27 NEW STEEL BALCONIES
28 NEW FIXED WINDOW
29 NEW WINDOW & METAL PANEL
30 NEW GLAZED ROOF LIGHTS
31 PERFORATE ALUMINIUM PANEL WITH LOUVRES BEHIND
32 NEW GLAZED ROOF LIGHTS
33 NEW ZINC ROOF FINISH
34 NEW BIKE RAMP
35 STAINLESS STEEL TRIM
36 OPAQUE GLAZING
80 GLAZED AUTOMATED OPENING VENT
81 AUTOMATED OPENING GLASS LOUVRES

KEY PLAN:

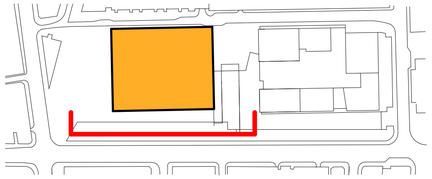

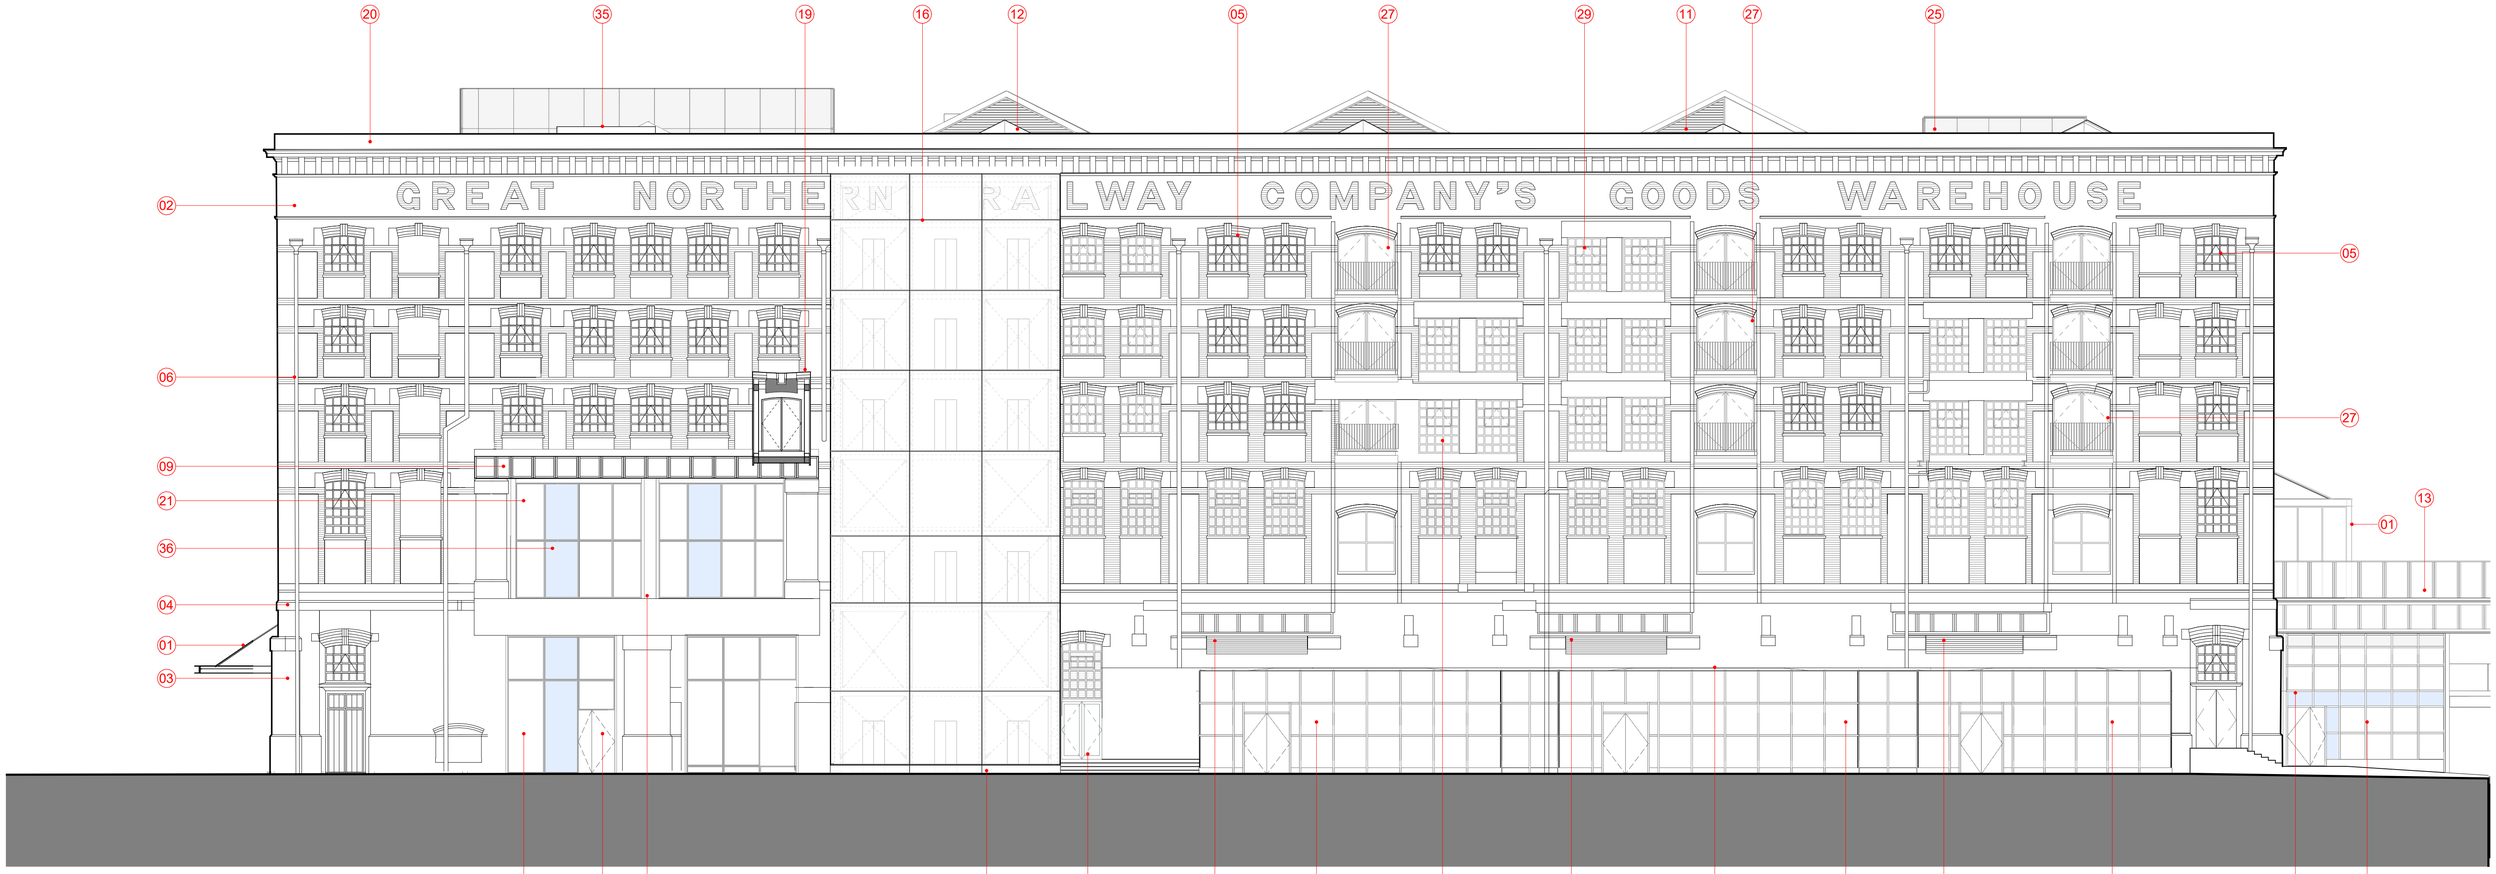

This drawing is copyright
Do not scale off dimensions.

All dimensions to be checked on site by contractor.

Contractor to report any dimensional discrepancies, errors or omissions prior to commencing on site.

NORTH

Rev	Date	Description
P01	2022-11-22	Planning Submission

Project Title: Great Northern

Drawing Title: Warehouse Proposed Elevation West

Project No: 10422

Scale: 1 : 125@ A1

Status: PLANNING

10422-SHP-Z2-A-B5D9-G200-EL-EW-001

Revision: P01

simpsonhaugh
Manchester +44 (0)161 835 2345
London +44 (0)20 7549 4000

© SimpsonHaugh and Partners 2022