




① 05_20-ZZ-9001_Section 1
1 : 500




② 05_20-ZZ-9002_Section 2
1 : 500



③ 05_20-ZZ-9003_Section 3
1 : 500

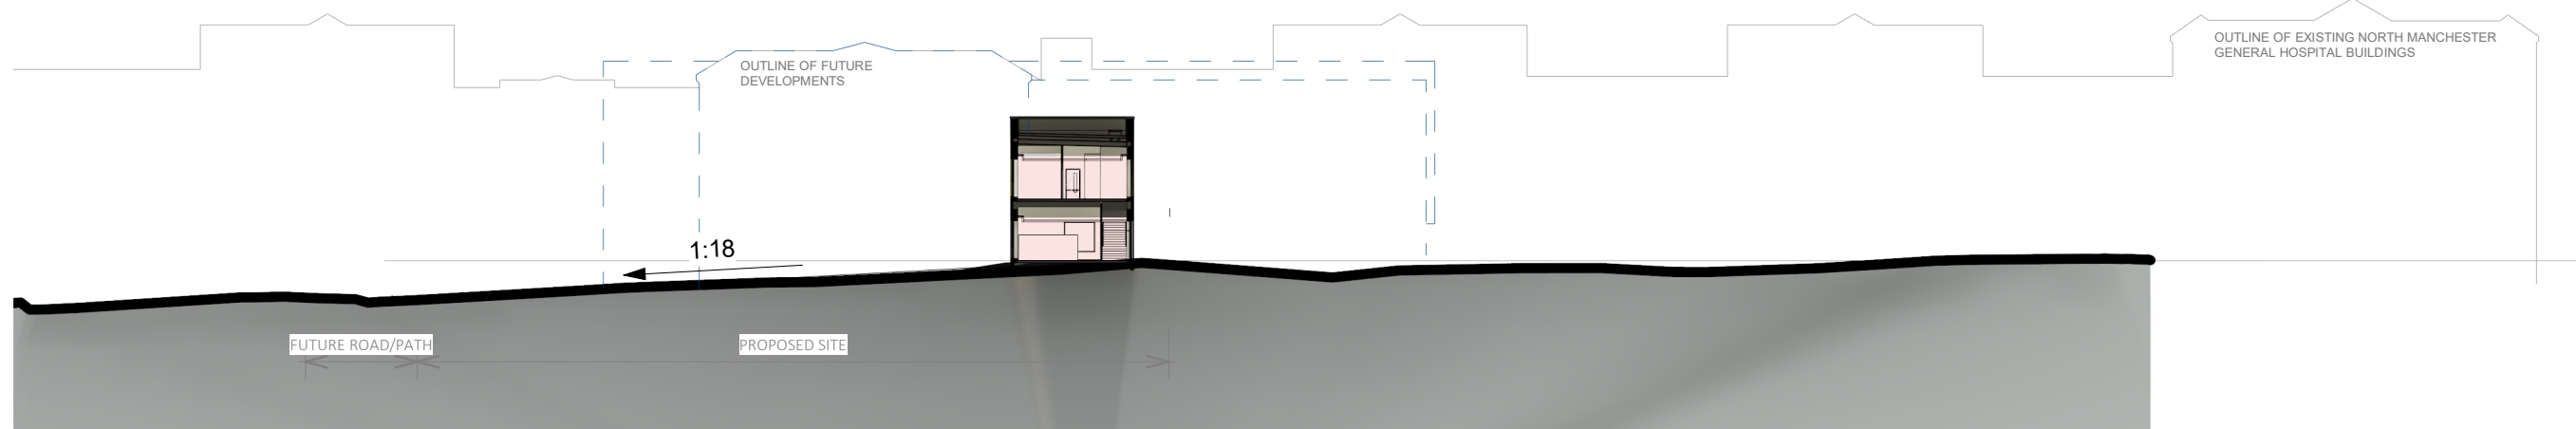

④ 05_20-ZZ-9004_Section 4
1 : 500

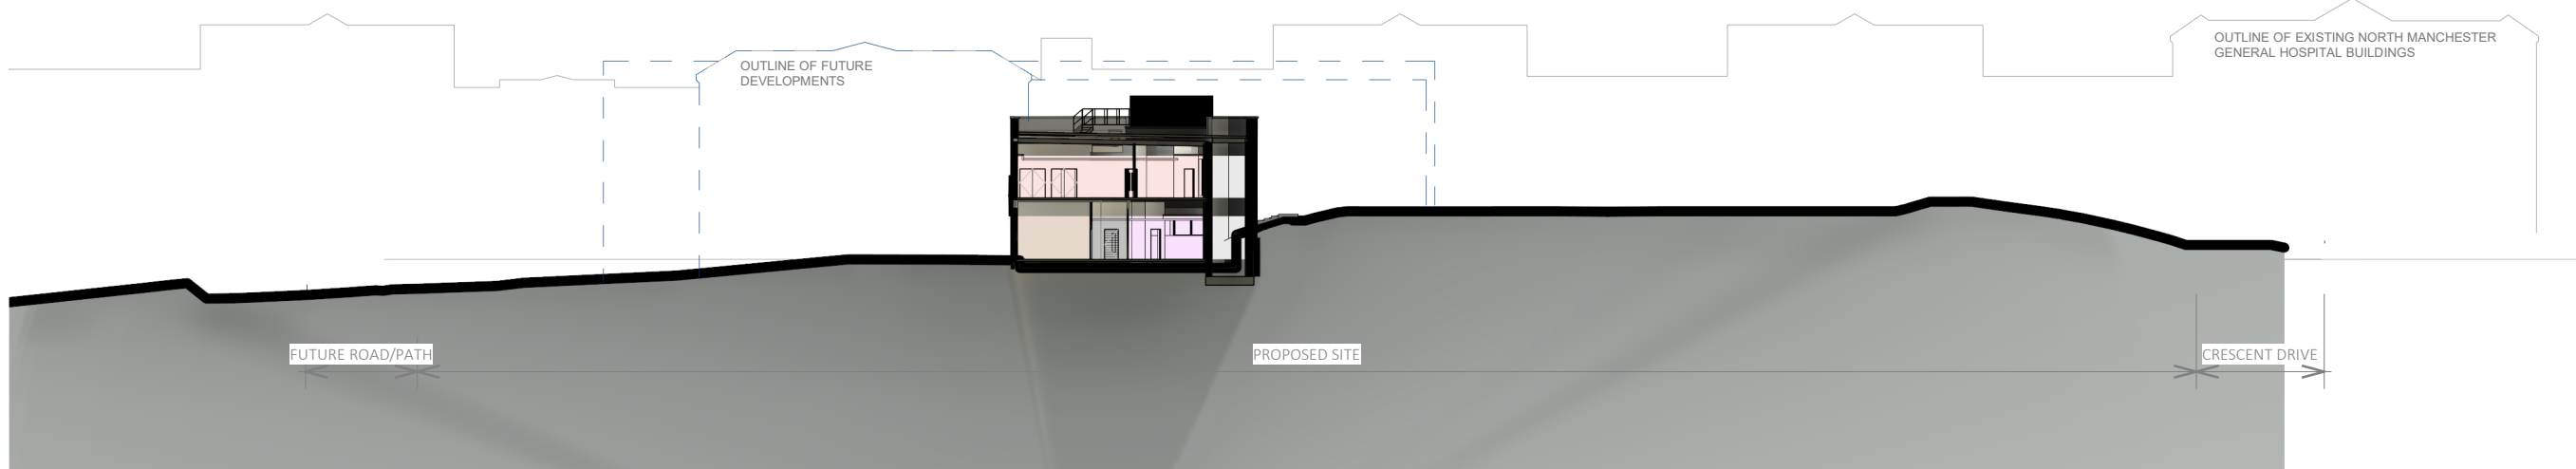


⑤ 05_20-ZZ-9005_Section 5
1 : 500




⑥ 05_20-ZZ-9006_Section 6
1 : 500




⑦ 05_20-ZZ-9007_Section 7
1 : 500

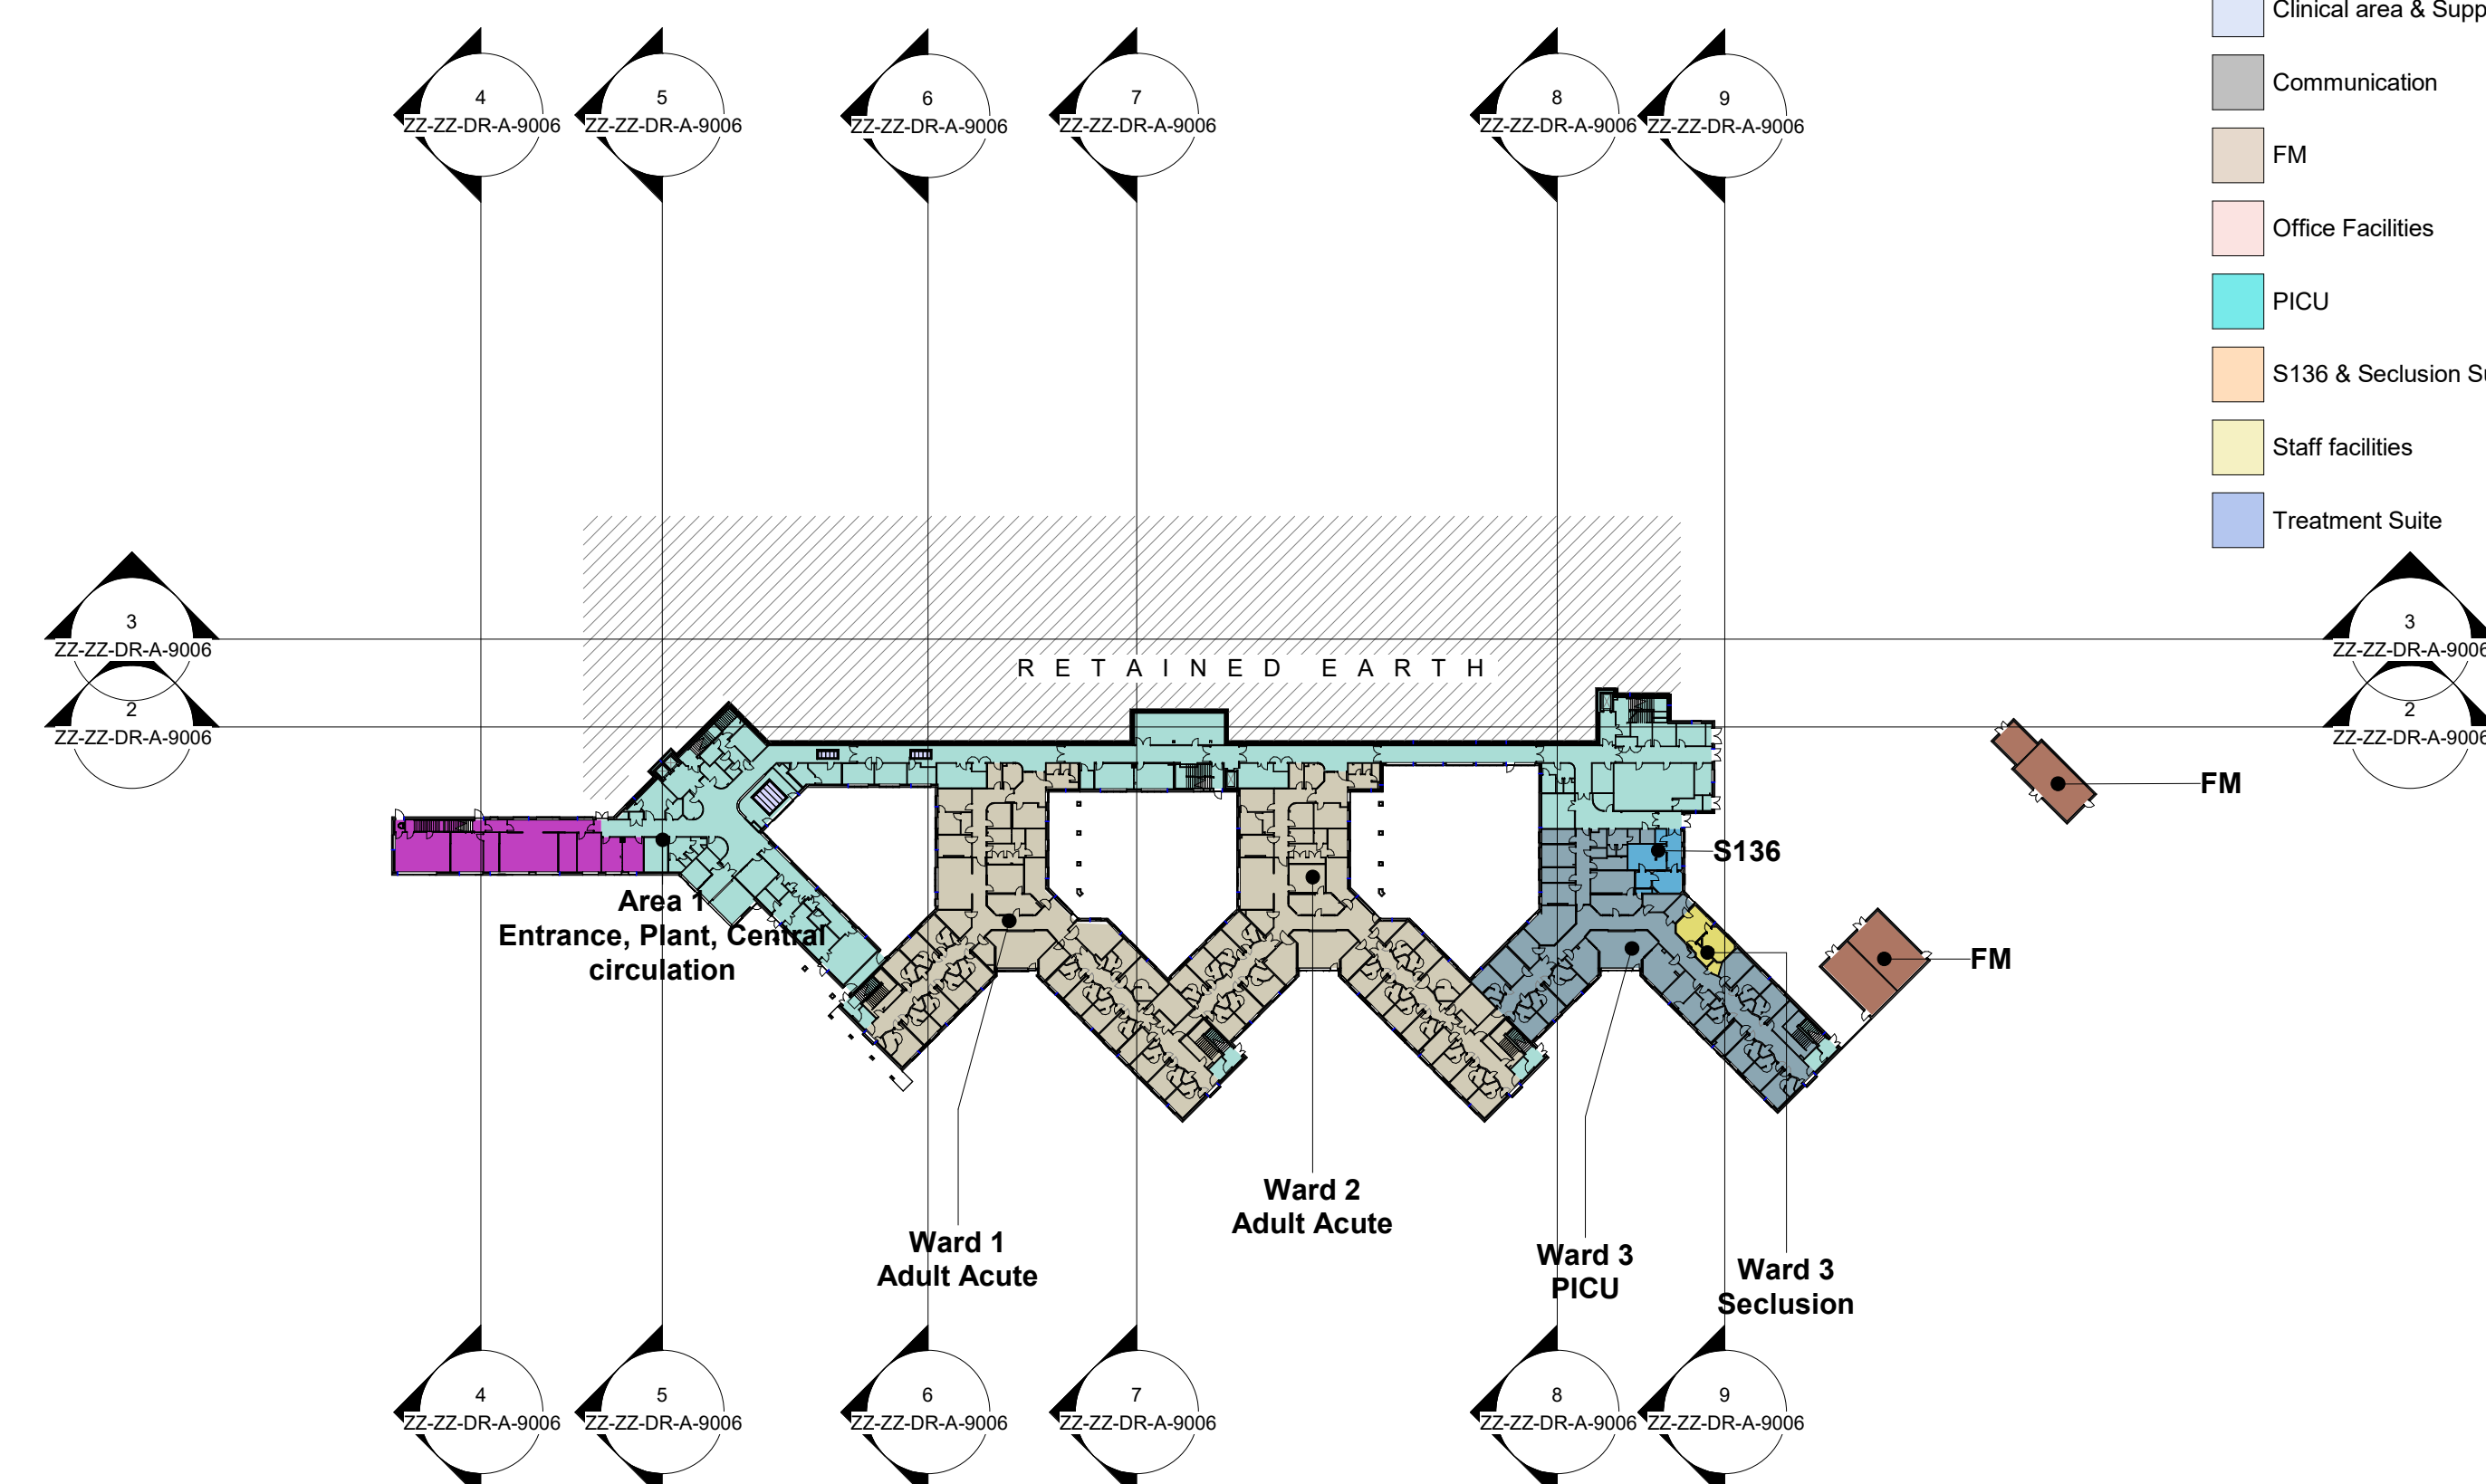

Section Key Plan - Lower GF

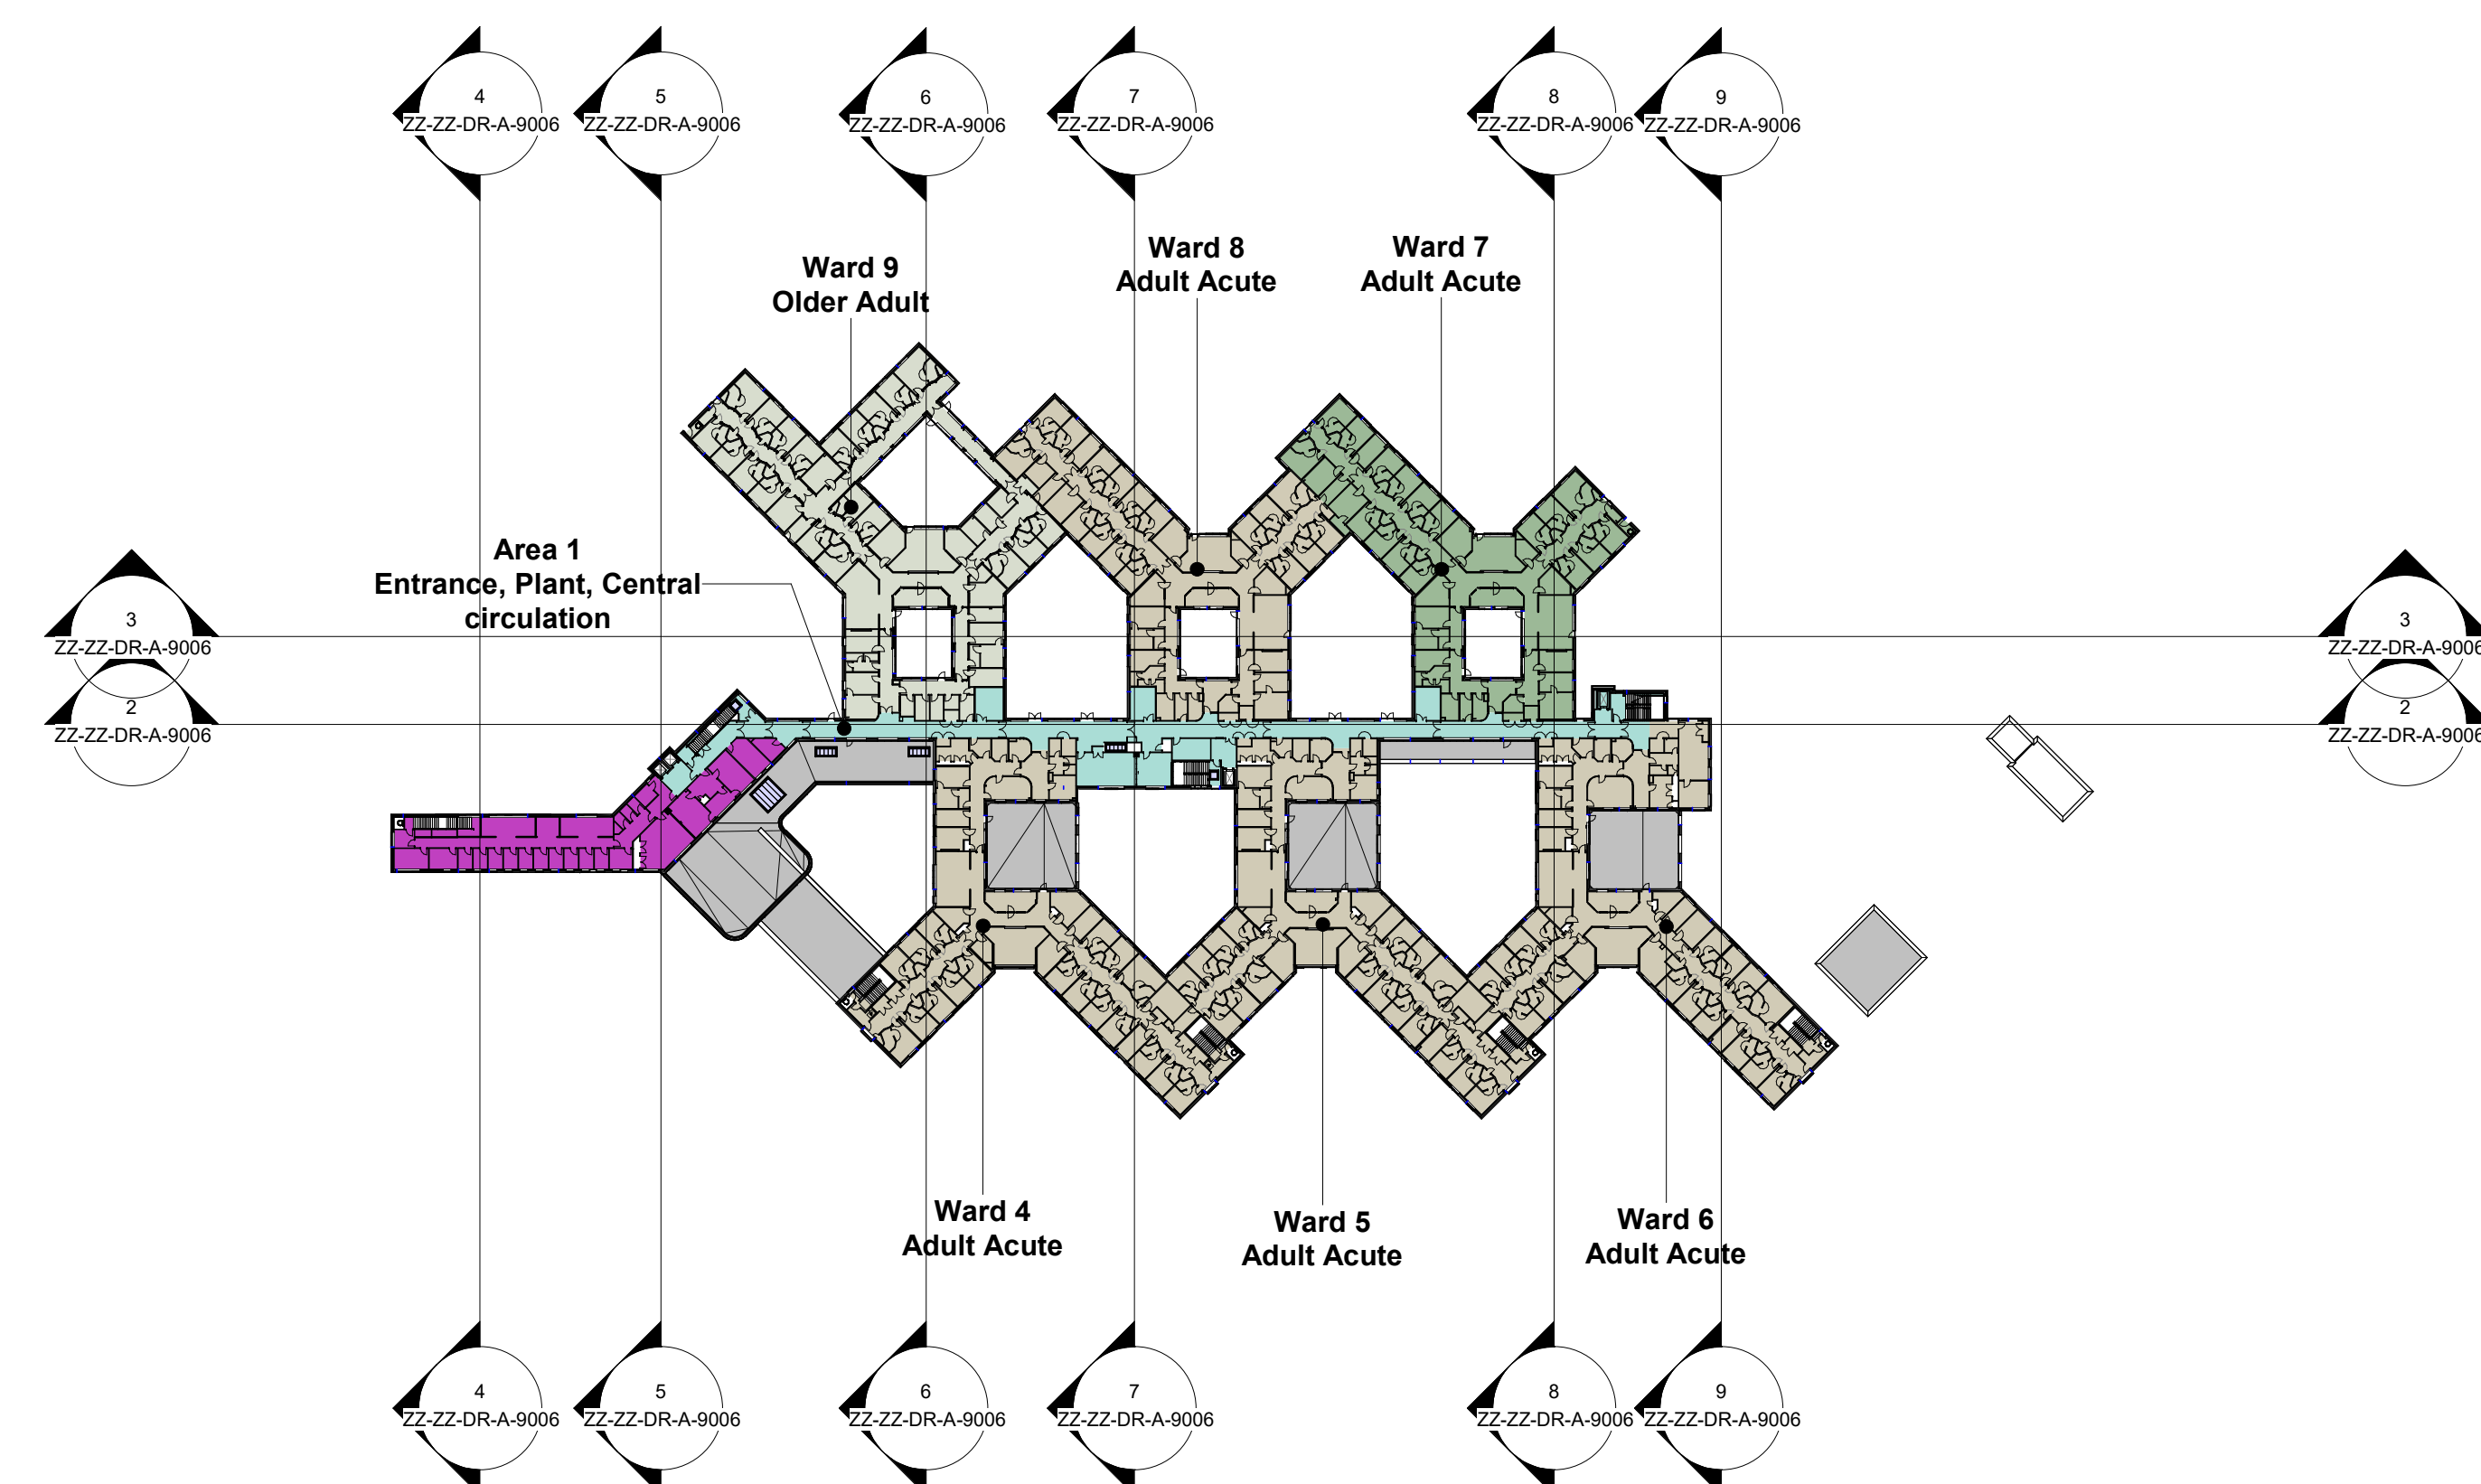

Section Key Plan - Upper GF

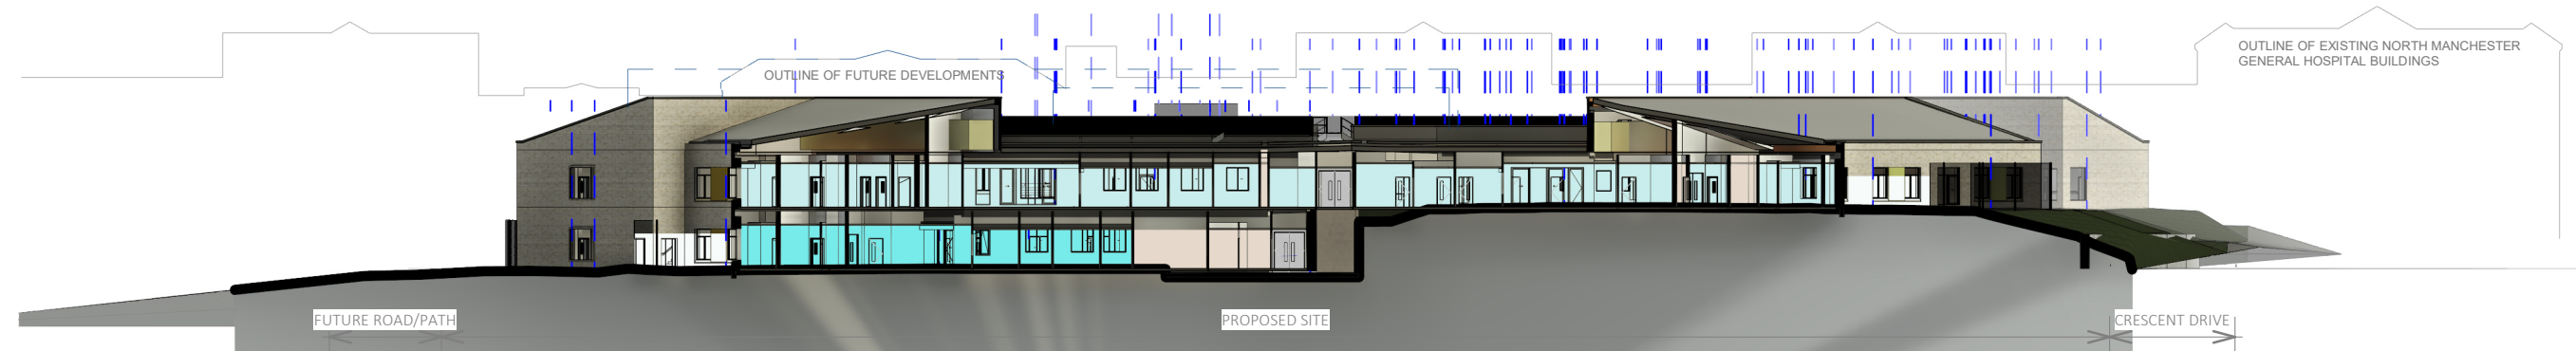

⑧ 05_20-ZZ-9008_Section 8
1 : 500



⑨ 05_20-ZZ-9009_Section 9
1 : 500

Department Legend

- Adult Acute
- Arrival zone/Entrance & Visiting
- Clinical area & Support rooms
- Communication
- FM
- Office Facilities
- PICU
- S136 & Seclusion Suites
- Staff facilities
- Treatment Suite

THIS DRAWING (OR ANY PART THEREOF) MAY NOT BE COPIED, TRANSMITTED OR DISCLOSED TO ANY THIRD PARTY OR UNAUTHORISED PERSON WITHOUT THE PRIOR WRITTEN PERMISSION OF GILLING DOD ARCHITECTS.

THIS DRAWING IS TO BE READ IN CONJUNCTION WITH ALL OTHER RELEVANT DRAWINGS PREPARED BY CONSULTANTS AND SUB-CONTRACTORS.


REPORT ANY DISCREPANCIES TO THE ARCHITECT OR REPRESENTATIVES THEREOF.

© ALL RIGHTS RESERVED. NO PART OF THIS DRAWING MAY BE REPRODUCED OR TRANSMITTED IN ANY FORM OR BY ANY MEANS WITHOUT THE WRITTEN PERMISSIONS OF THE COPYRIGHT HOLDER.

ONCE PRINTED AND DISTRIBUTED THIS DOCUMENT IS ASSUMED UNCONTROLLED

DO NOT SCALE FROM THIS DRAWING. WORK ONLY TO PRINTED DIMENSIONS.

P05	OG	Updated Section Adjustments	09/08/22
P04	JB	Revised Entrance	14/06/22
P03	DP	Revised FM yard layout	11/04/22
P02	DP	Issued for Stage 4	10/1/2021
P01	ND	Issued for Planning	29/09/20
Rev	By	Description	Date

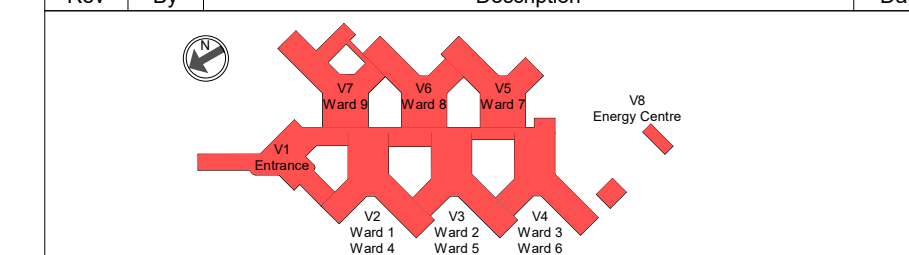

Client Name:



PSCP:

Site Name:
Land at Trust HQ building, North Manchester General Hospital

Project Name:
North View

Drawing Title:
Planning - Proposed Site Sections (1/500)

Project No:
8360

Sheet Size:
A0

Scale:
As indicated

Purpose of Issue:
Planning

Drawn by:
KW

Checked by:
RG

Approved by:
AA

Revision:
P05

Suitability:
For Information

Status:
S2

Drawing Number:
NMGPH-GDA-ZZ-ZZ-DR-A-9006

5 0 5 10 15 20 25
SCALE 1 : 500 m