
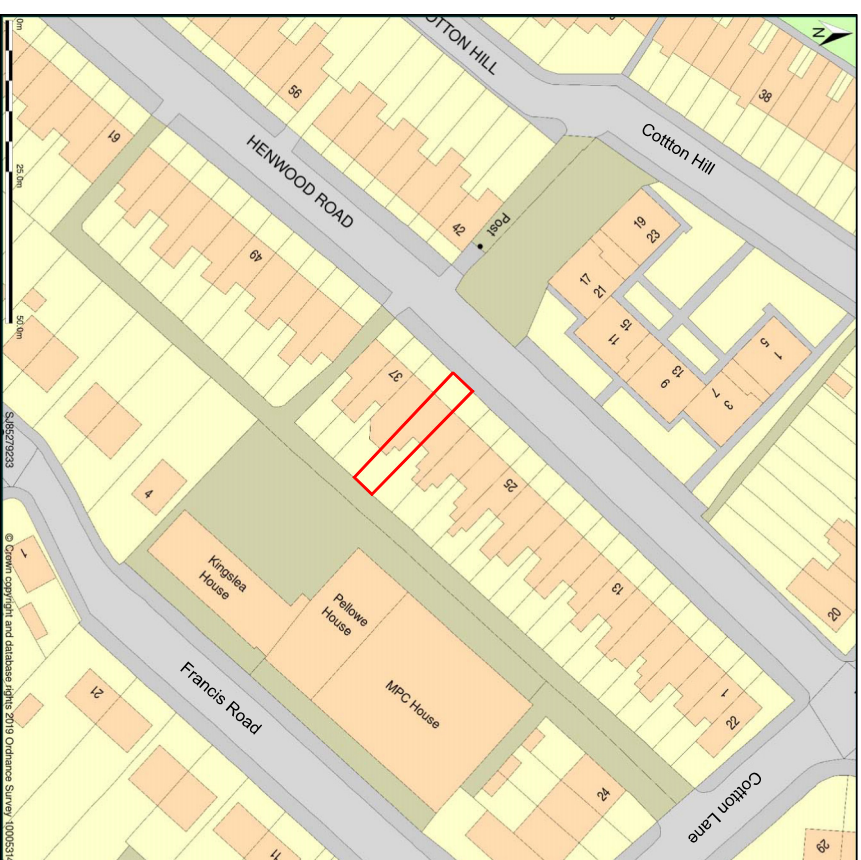


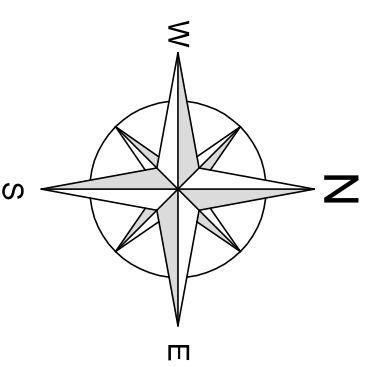

Location Plan

 Surveying, Architectural Solutions		Project		Drawing Title		Scale: 1:1250			
Tel: 01942 366006, www.consulting-geomatic.co.uk		Proposed Single StoreyRear Extension 33 Henwood Rd M20 4XQ		Location Plan		Date: 29-07-22	Status: Planning		
						Drawn By: GB			
						Dwg No: 1212-01		rev	details
								date	by