


Jacob 490270622 - 1250

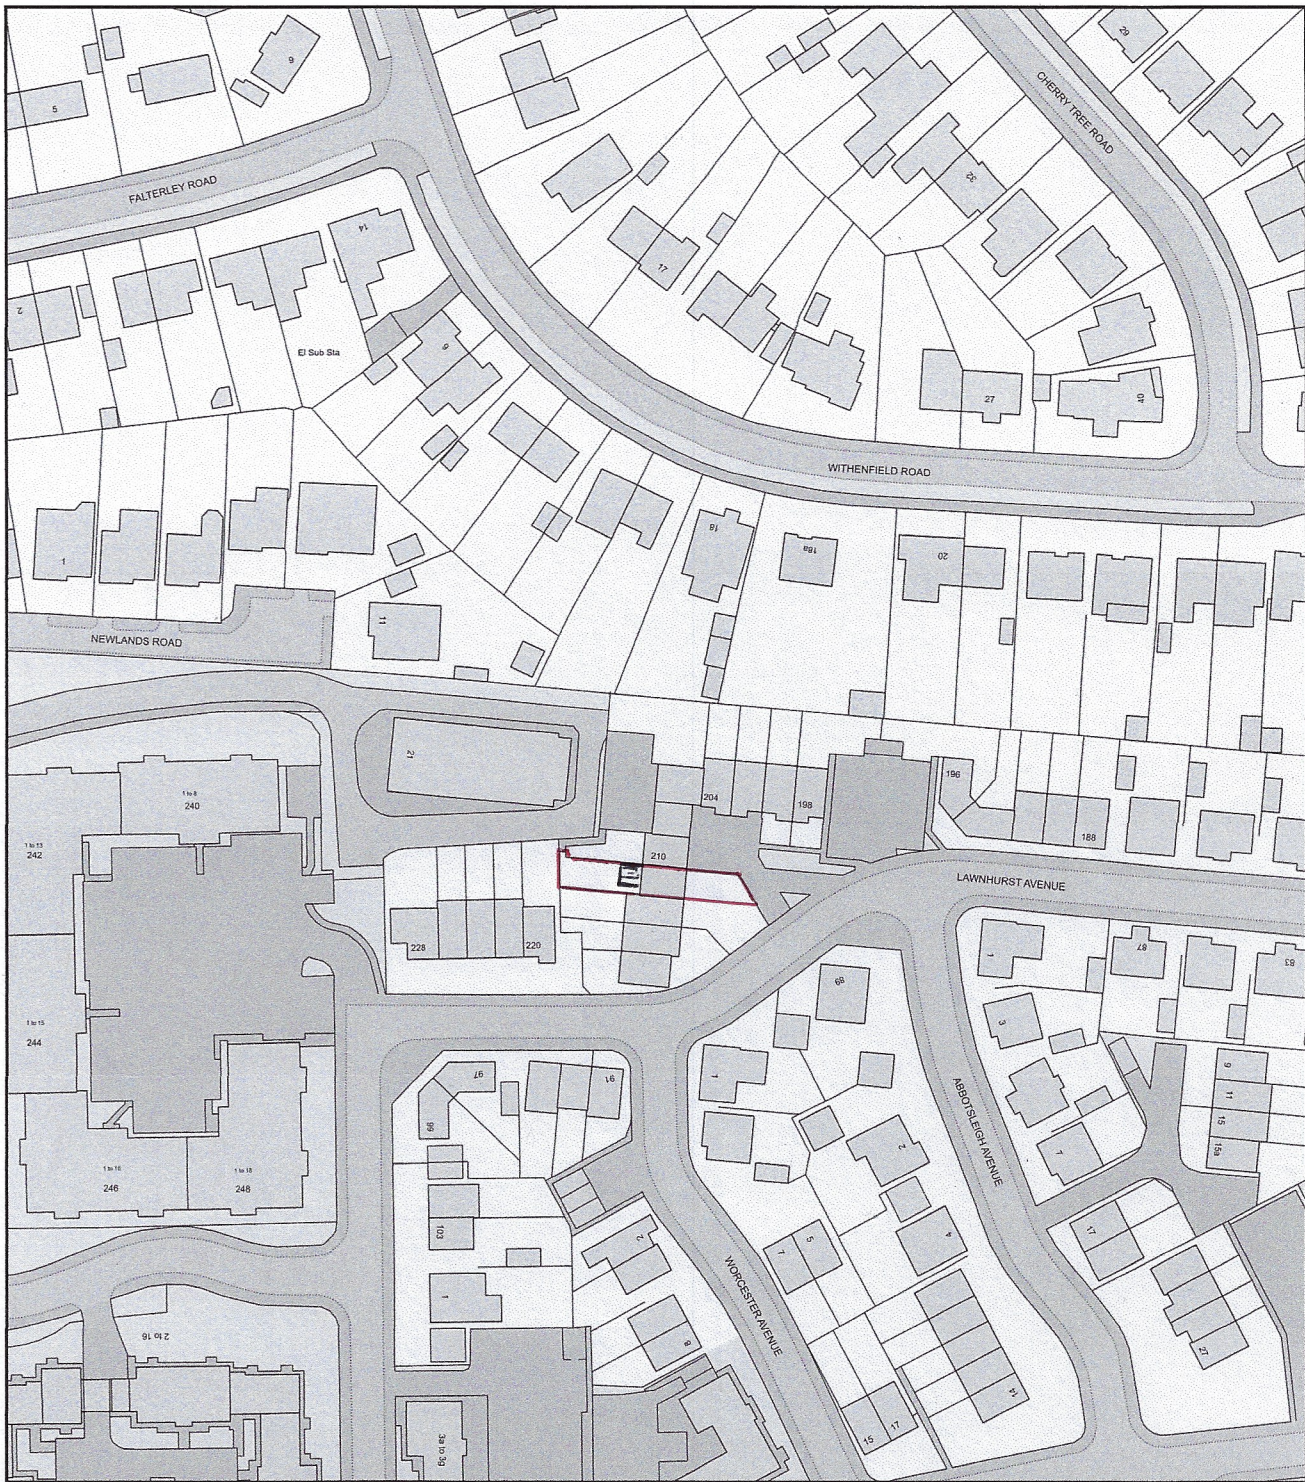


Plan Produced for: Clearview Home Improvements

Date Produced: 21 Jul 2022

Plan Reference Number: TQRQM22202091018683

Scale: 1:1250 @ A4

Jacob 490270622 - 500

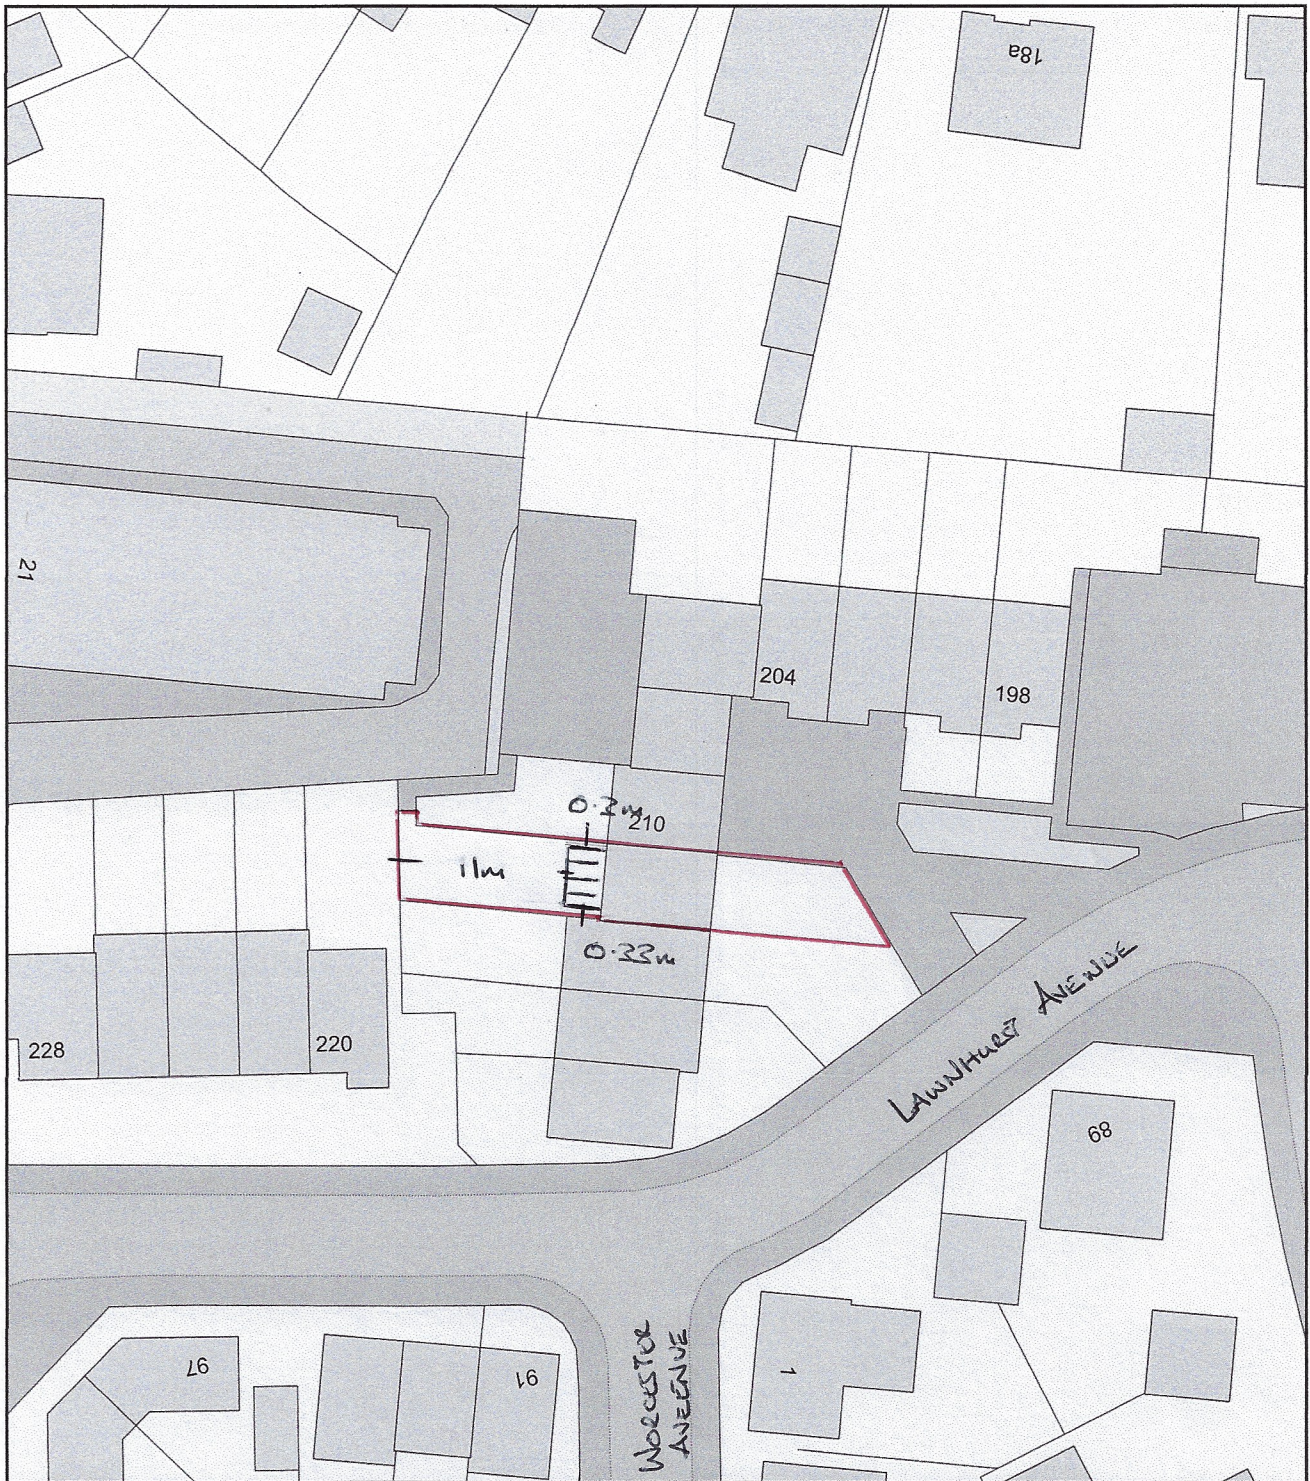

0 20
Metres



Plan Produced for: Clearview Home Improvements

Date Produced: 21 Jul 2022

Plan Reference Number: TQRQM22202091104994

Scale: 1:500 @ A4