


NOT TO SCALE

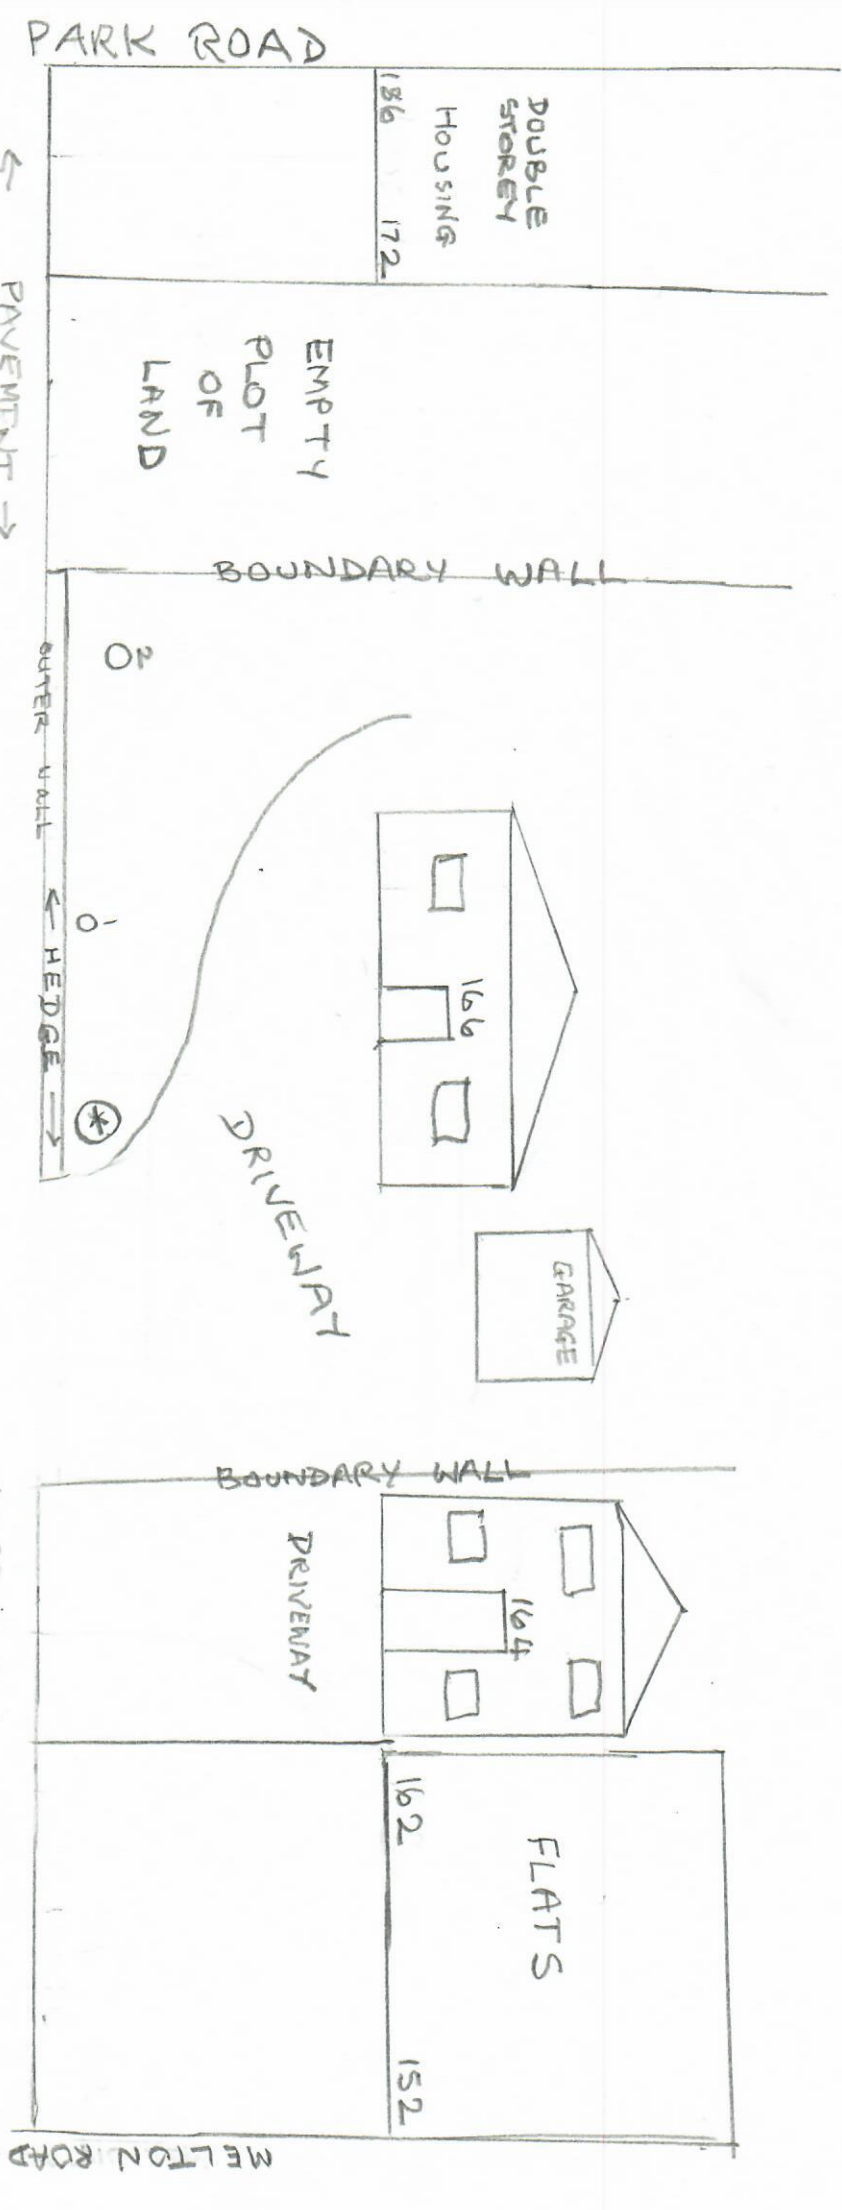

* - SYCAMORE (to be felled)

① - BEECH

② - CONIFER