



CHAPEL WALKS

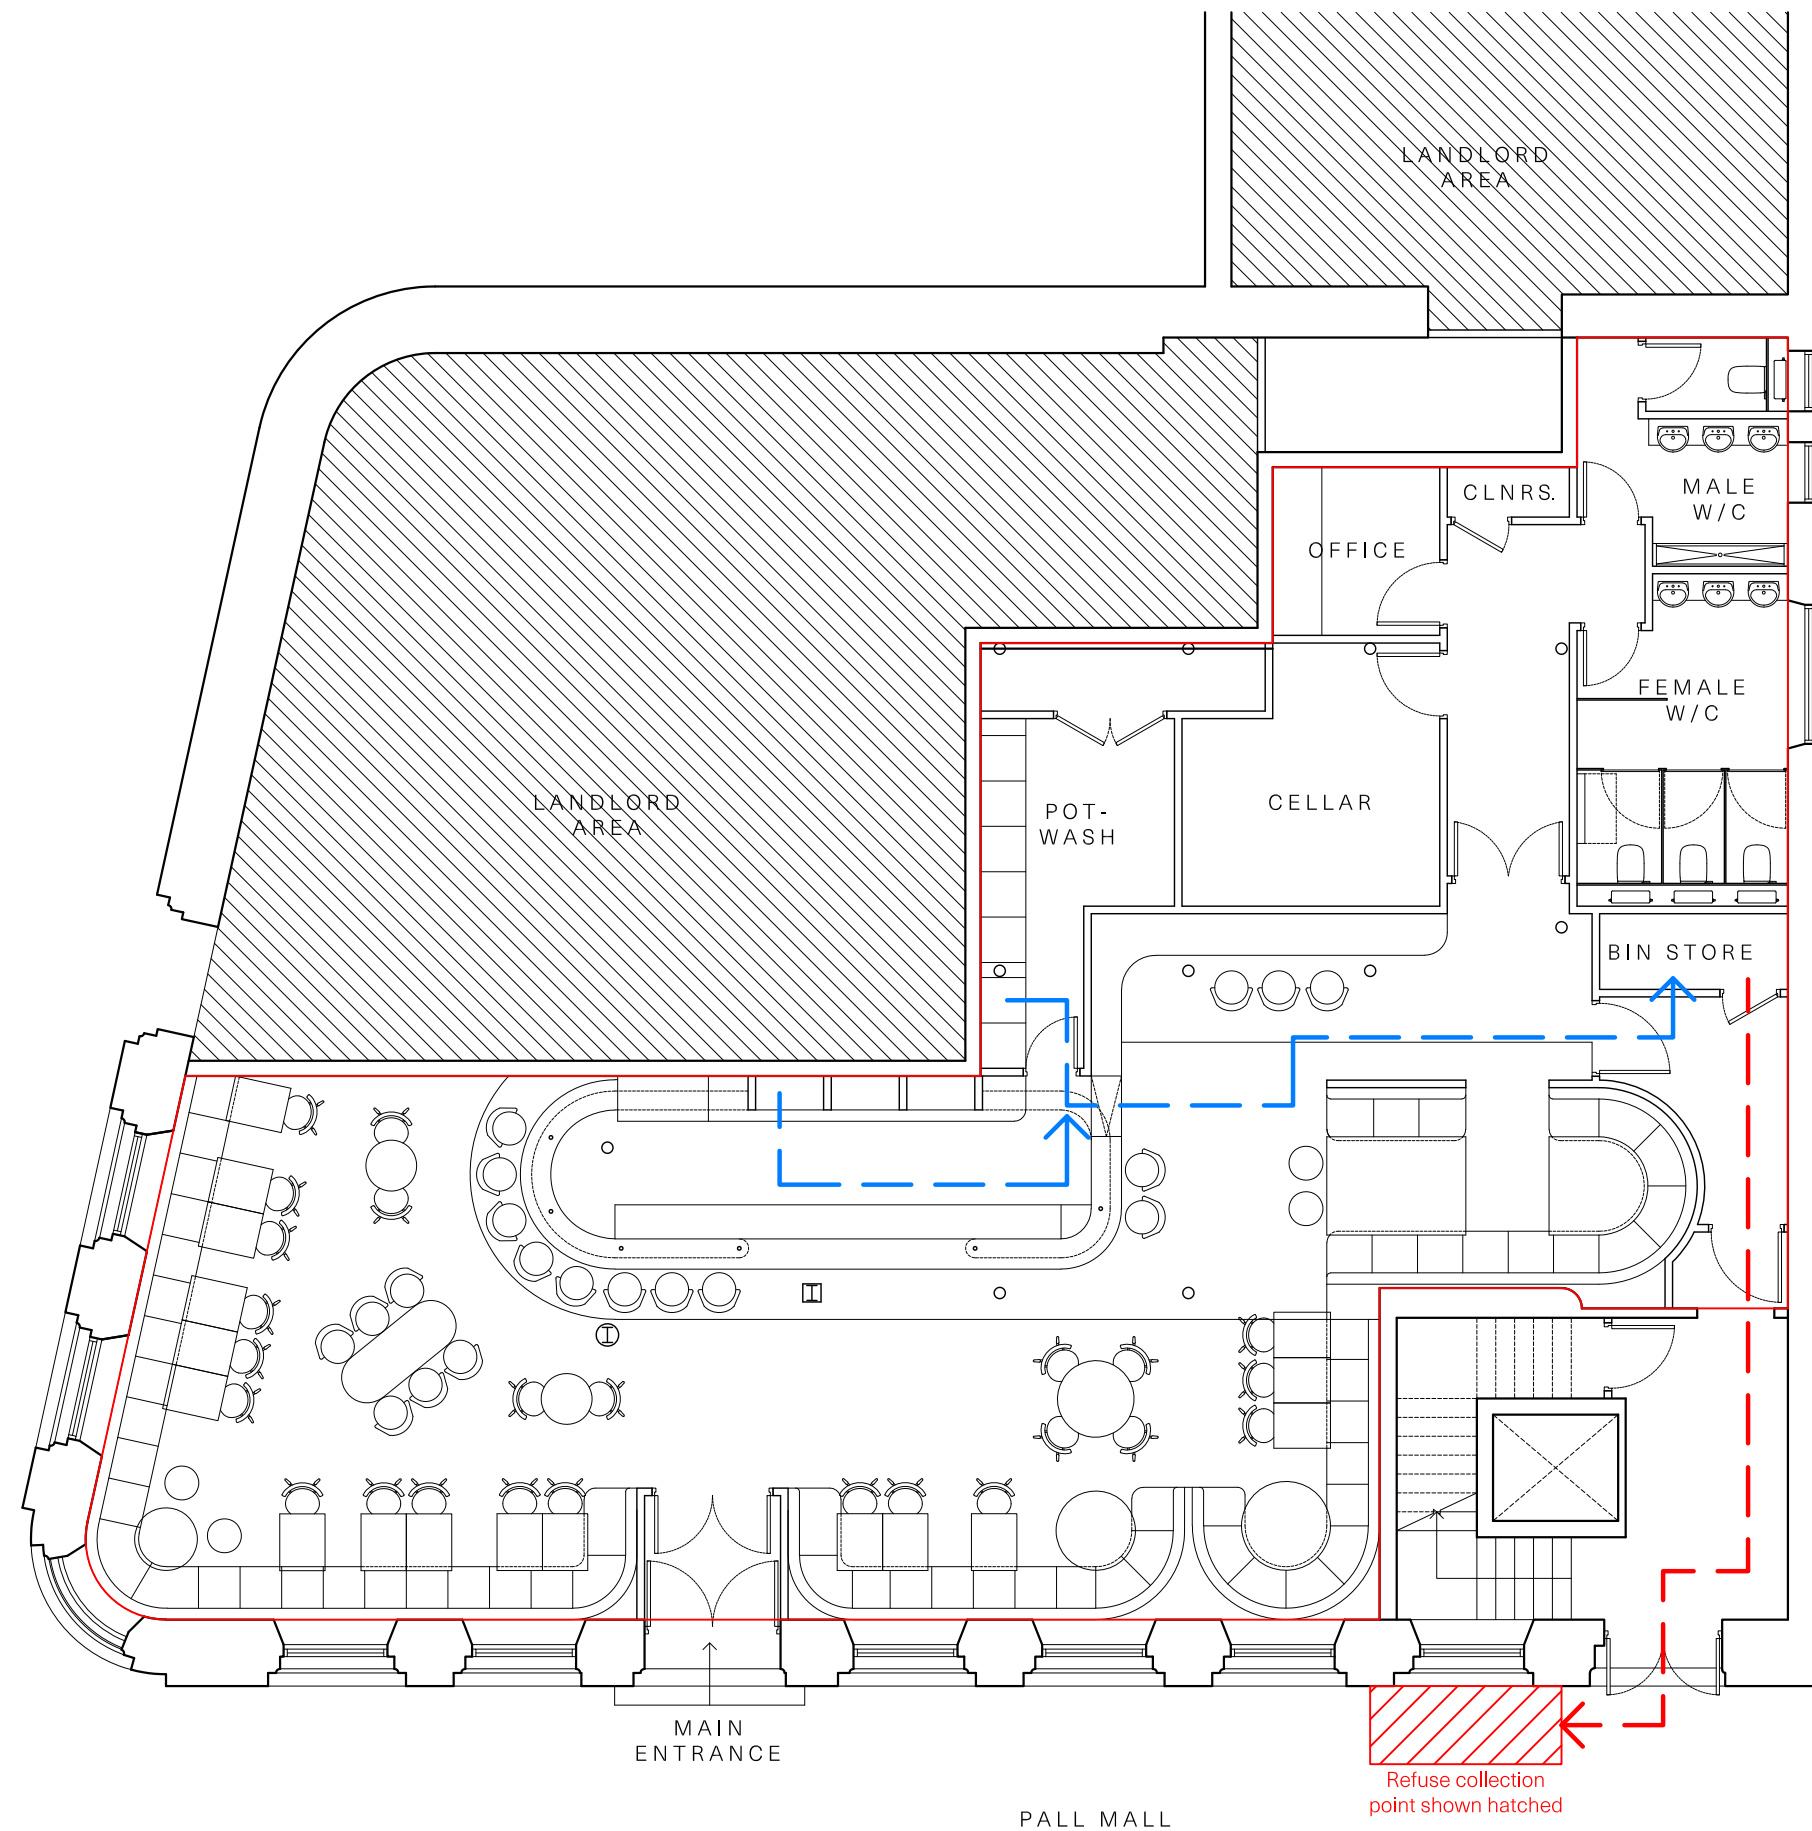

Site Boundary shown in red

Blue dotted lines indicate route to bin room from under-counter bins and recycling bins set within the bar and pot wash area.

Refuse will be separated into general waste and recycling (there is no kitchen).

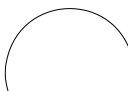All dimensions are to be checked on site, any discrepancies are to be reported to the Architect before work commences. Do not scale from this drawing. This drawing is to be read in conjunction with all relevant consultants and specialists drawings / documents, any discrepancies are to be reported to the Architect before the affected work commences. All structural components shown are indicative only. Details / calculations of structural members are to be provided by the Structural Engineer. THIS DRAWING NOT FOR CONSTRUCTION	Revisions	 NORTH		Project, location North-Westward Ho!, Pall Mall	Up North Architects Up North Architects Ltd. Plane Tree House, Oldham Street, Manchester UK M1 1JG Company No. 10437056 TEL: 0161 237 1871 E-MAIL: mail@upnortharchitects.com				
				RIBA Workstage 3 - Spatial Coordination	Client Pomona		Drawing Title Refuse Strategy Diagram		
				Drawing purpose For information	Job No. M867	Drawing no. 018	Revision -	Scale 1:100 @ A3	Date Oct 2022
				This drawing copyright 2020 by Up North Architects Ltd. and is licensed to the client for the purposes related to the RIBA work stage above only					