



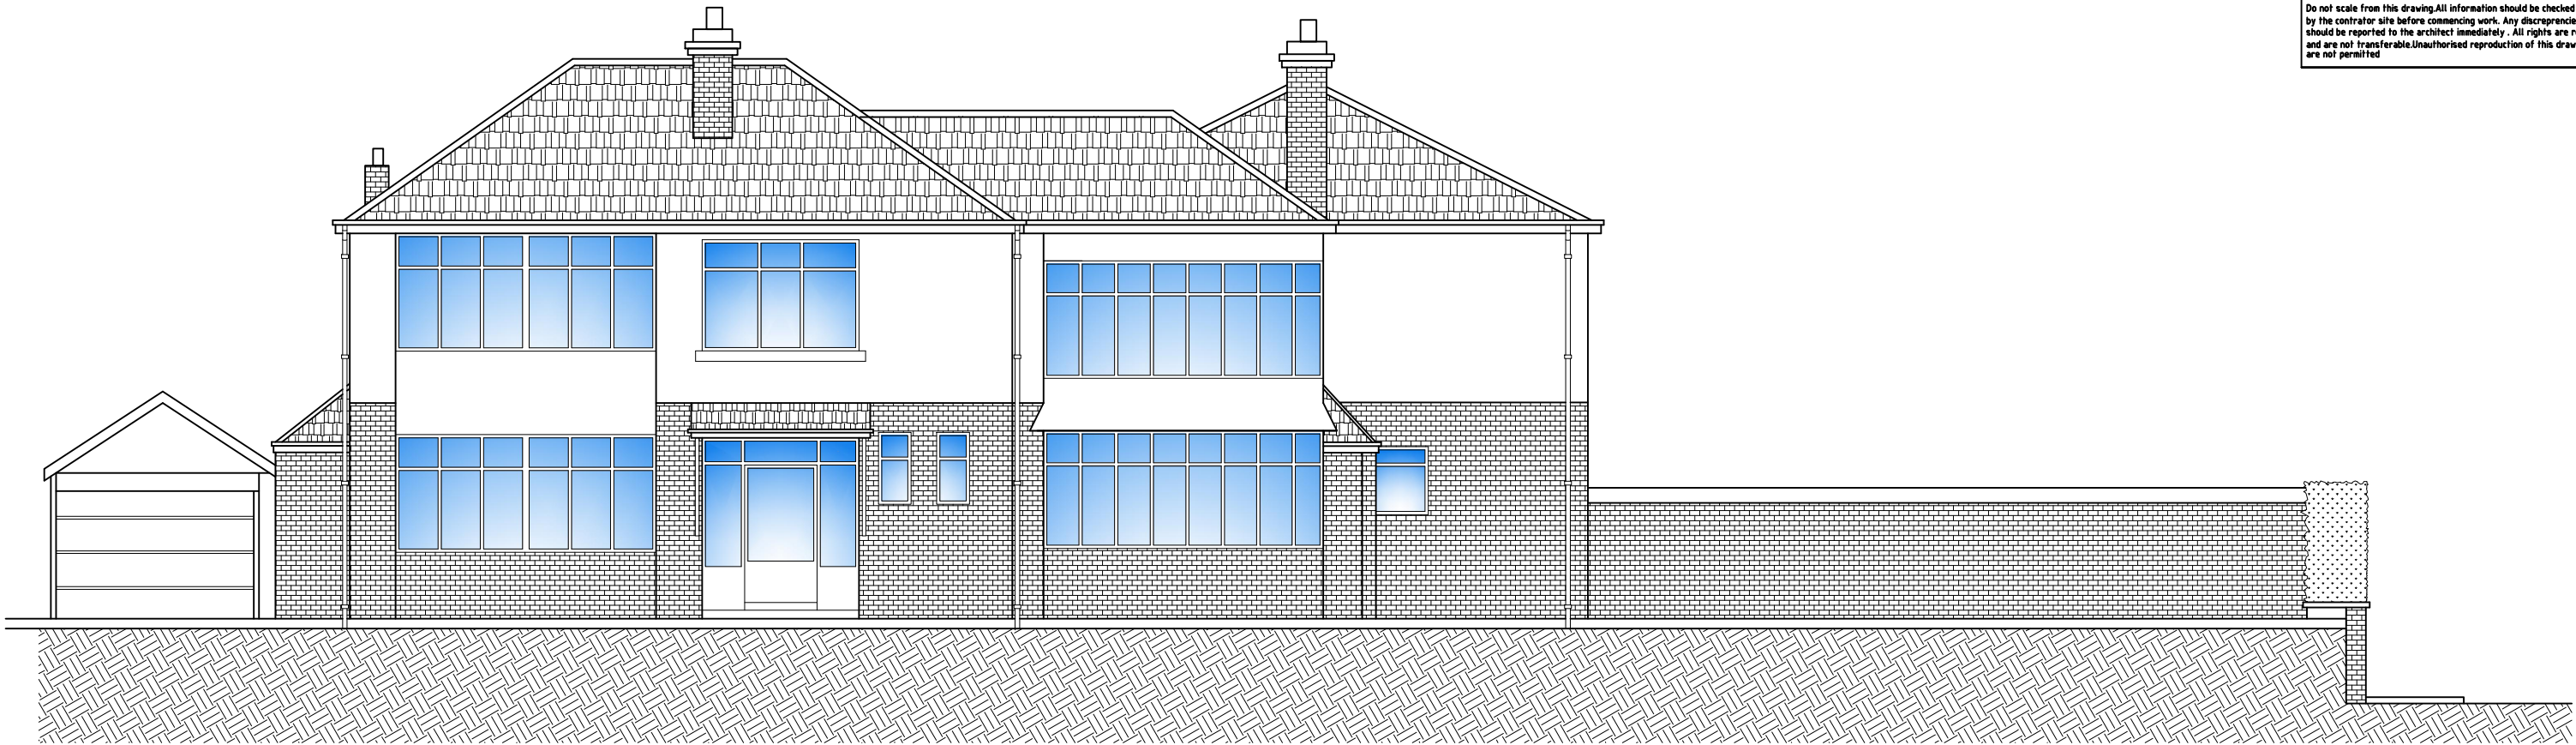

EXISTING FRONT ELEVATION
(PARK CRESCENT)

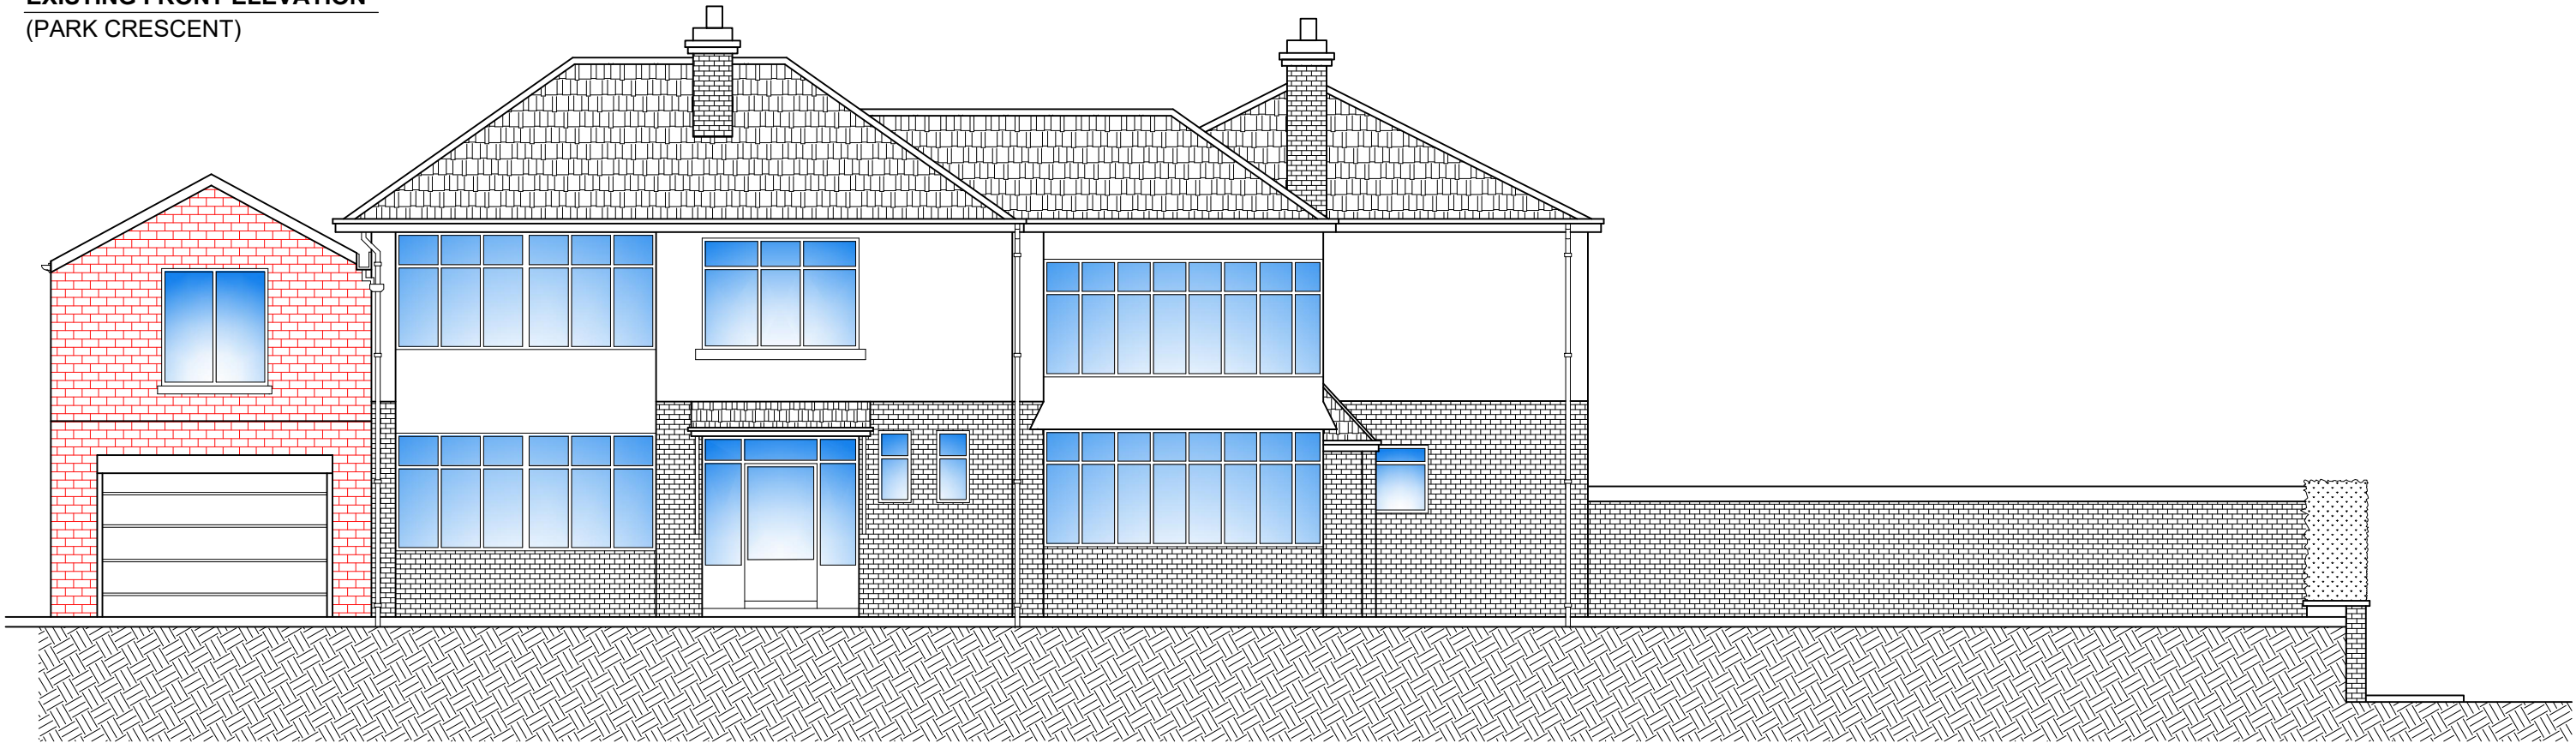

PROPOSED FRONT ELEVATION
(PARK CRESCENT)