

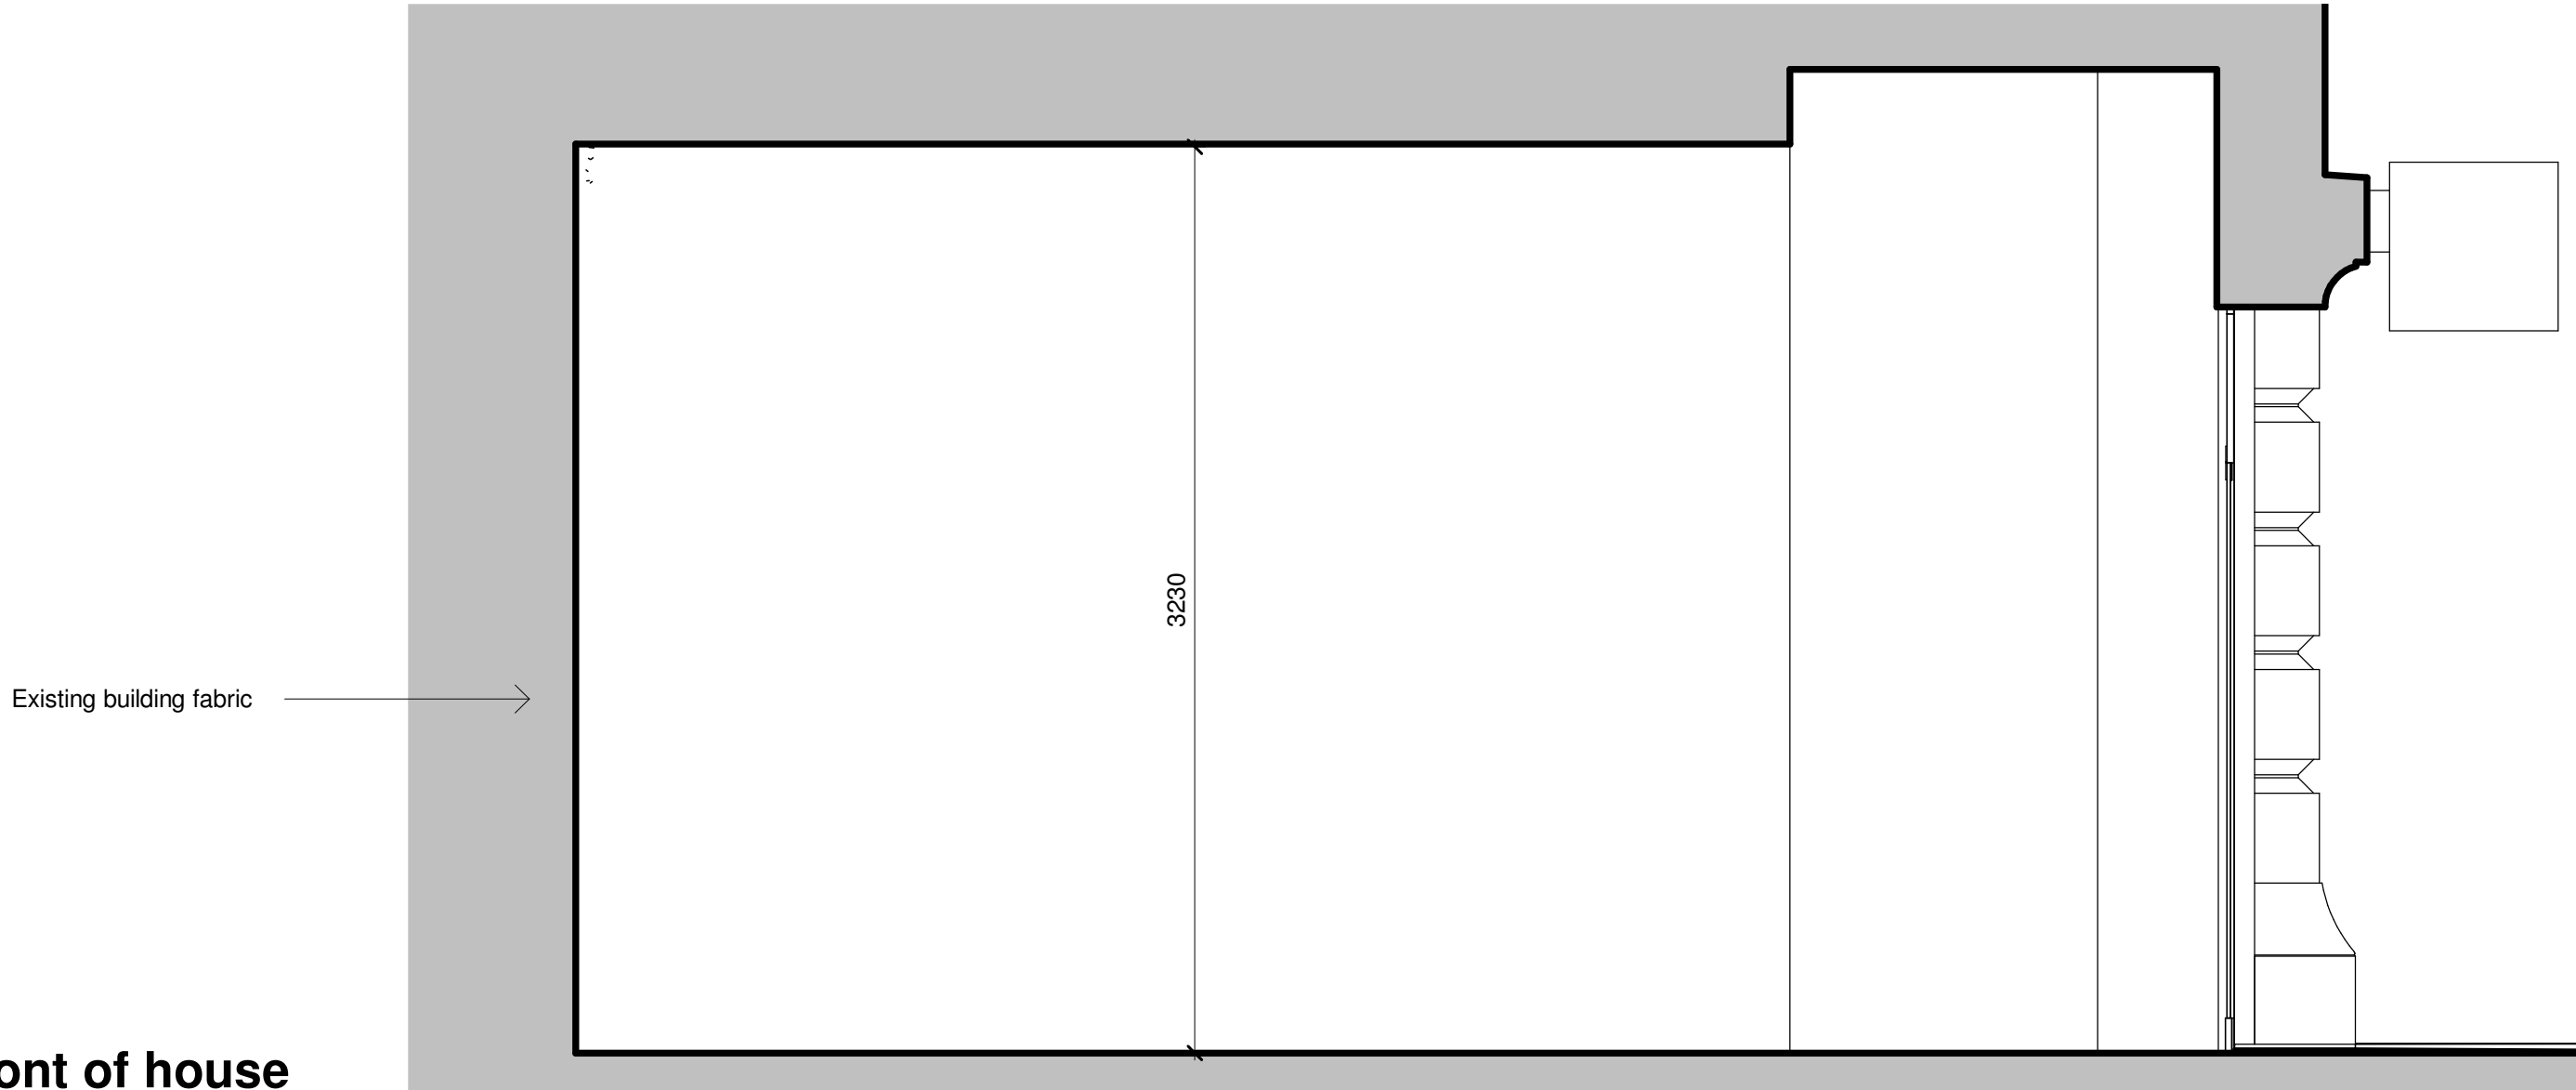


Existing Section 1 - Front of house
1 : 25

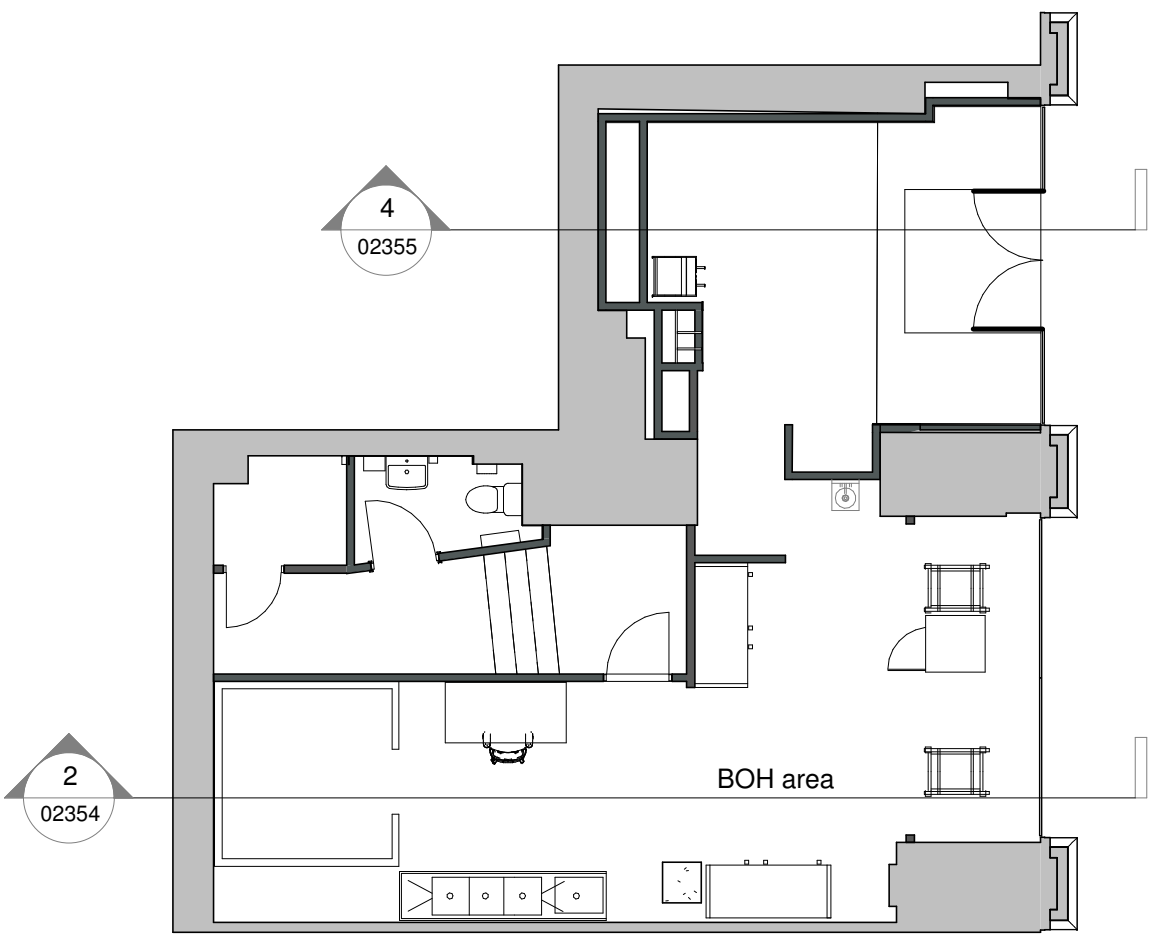


Proposed Section 1 - Front of house
1 : 25

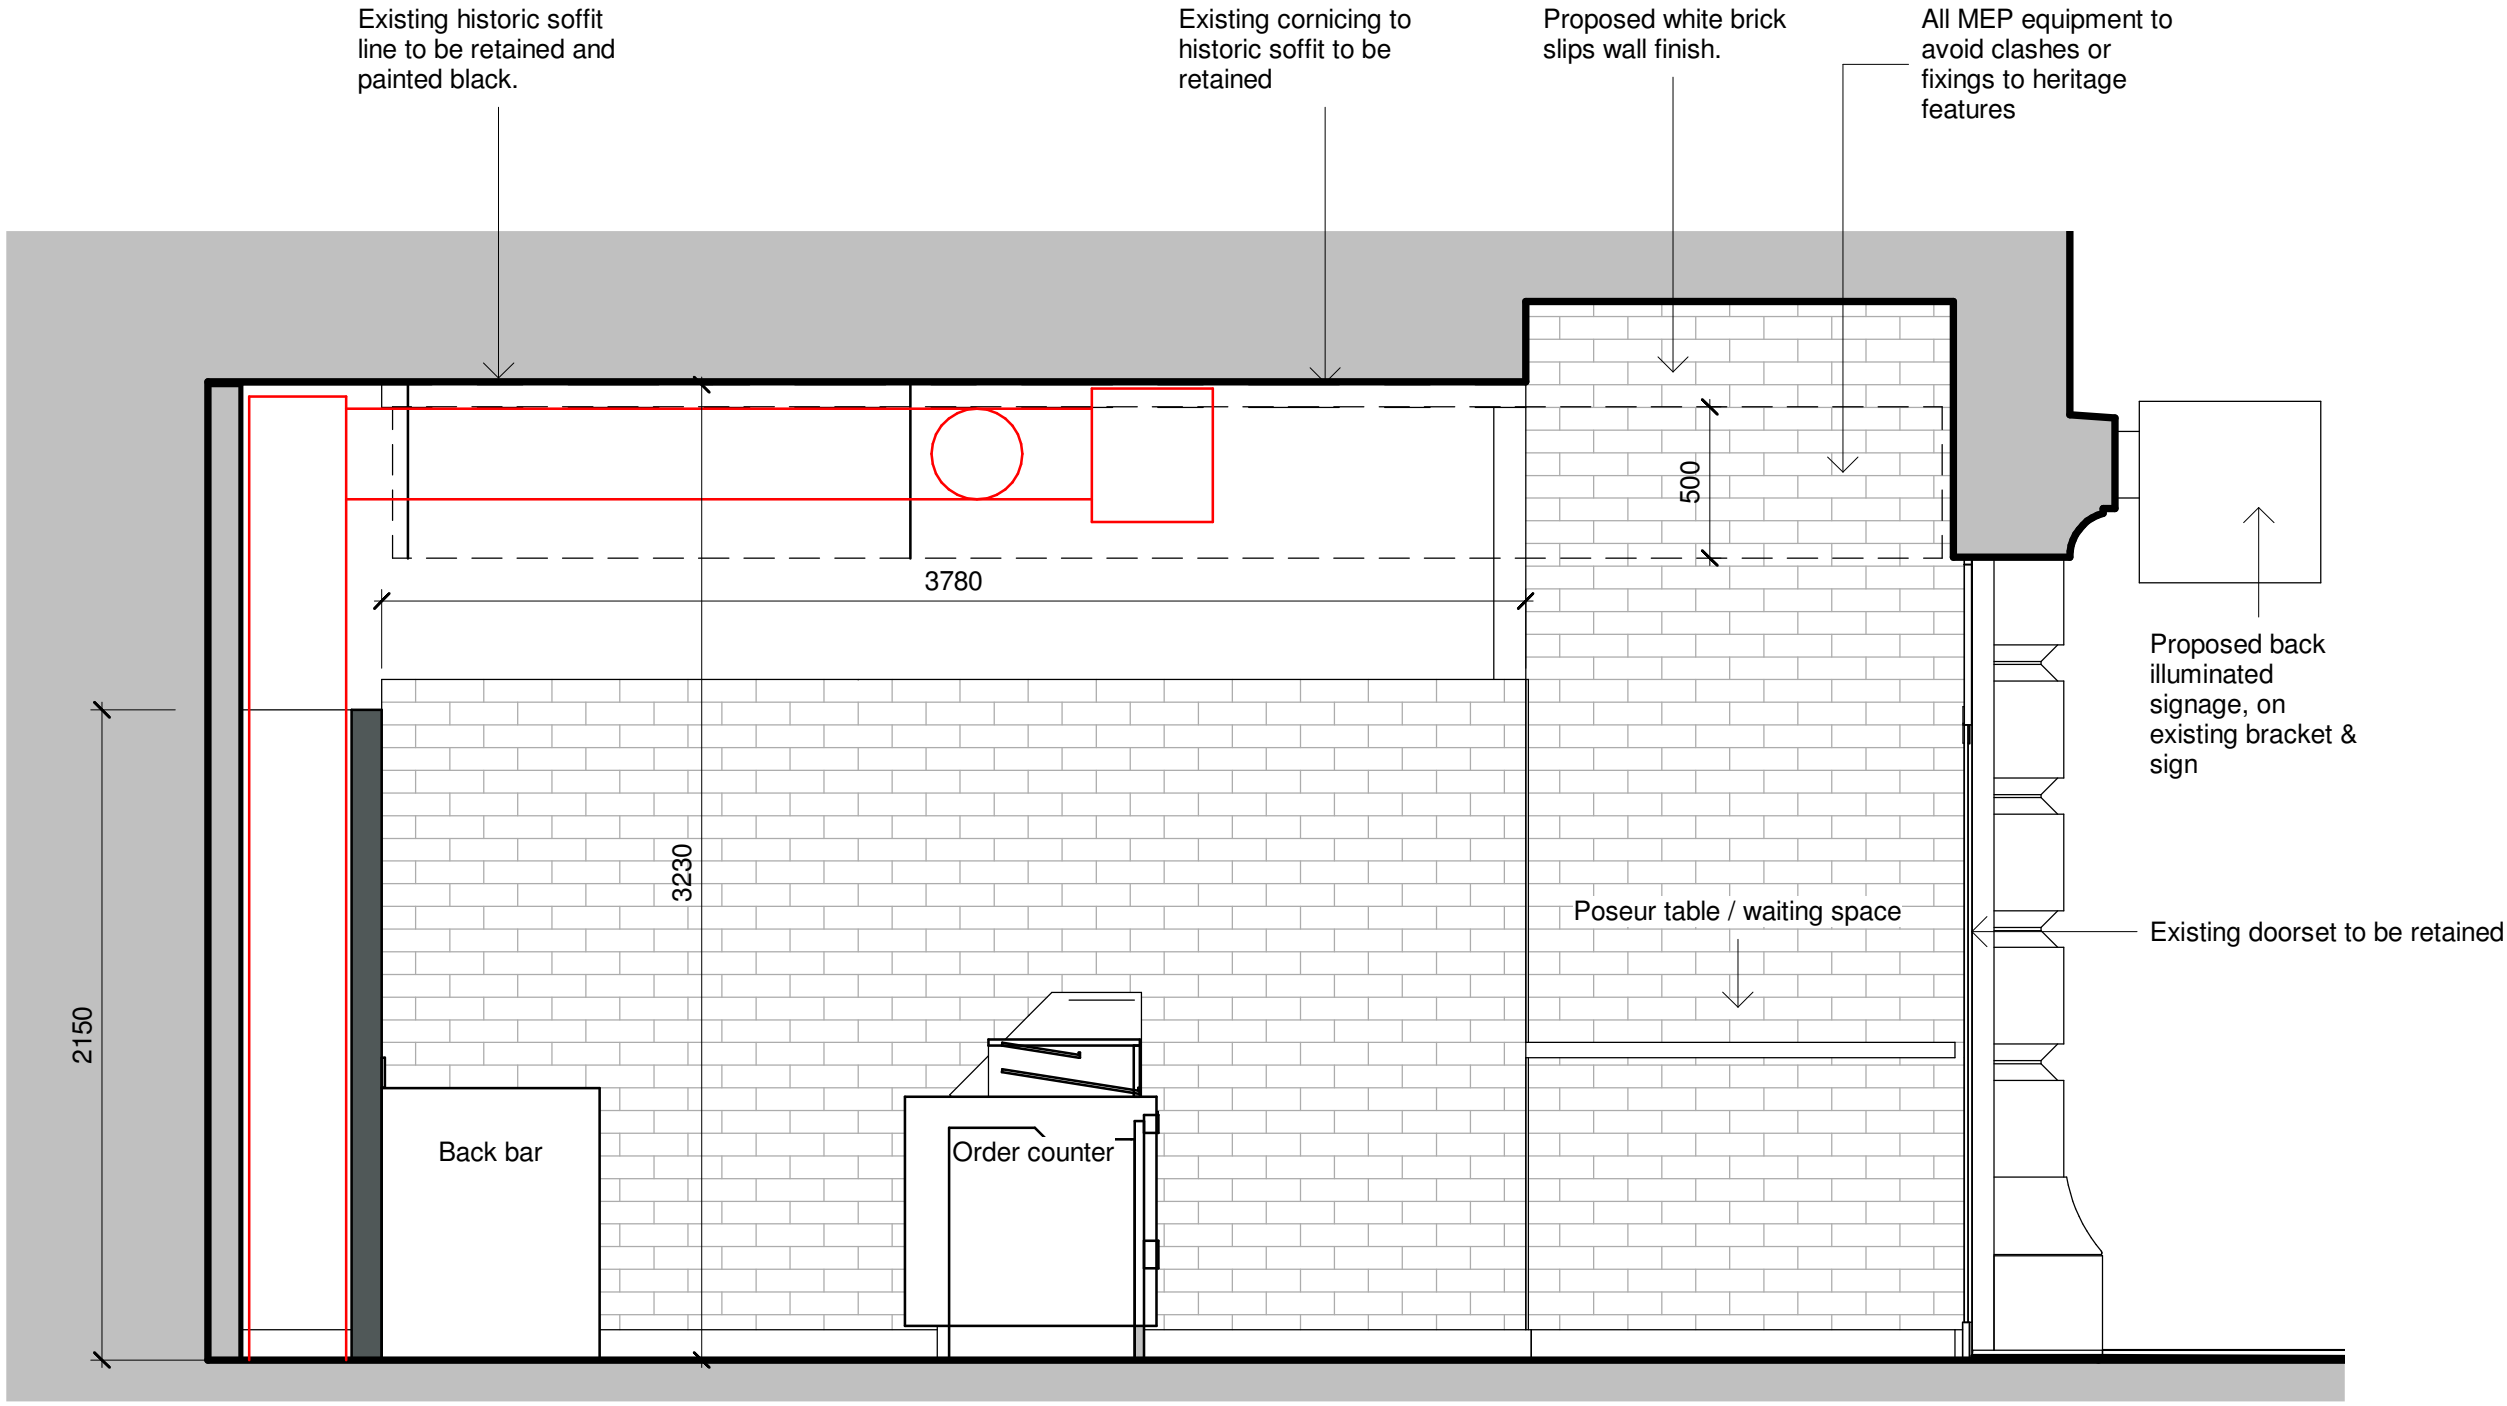

Notes
Do not scale from this document, unless for the purposes of planning applications where a scale bar is provided. Refer to figured dimensions only. All dimensions to be verified on site prior to construction. Report all discrepancies or ambiguities to the Document Originator immediately. This document is to be read in conjunction with relevant documents, drawings and standards.

P01	29/11/2022	Issued for LBA	DCP	DP
Rev	Date	Notes	Dm	Chkd

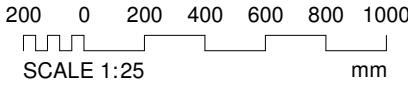

Document Originator
AWW
London 106 Weston Street, SE1 3QB 020 7160 6000
Plymouth East Quay House, PL4 0HX 01752 261 282
Bristol pivot + mark, 48-52 Baldwin Street, BS1 1QB 0117 923 2535
RIBA Chartered Practice www.aww-uk.com

Client
Insomnia Cookies

AWW Project Number 4591
Project Stage Stage 2

Project Title
IC, Unit 6, Cross Street
Manchester

Title
Section 2- Existing and Proposed

Scale @ A1

Document Status

As indicated

S2 - Suitable for Information

Project	Origin	Volume	Level	Type	Role	Number	Rev
4591	AWW	01	00	DR	A	02355	P01