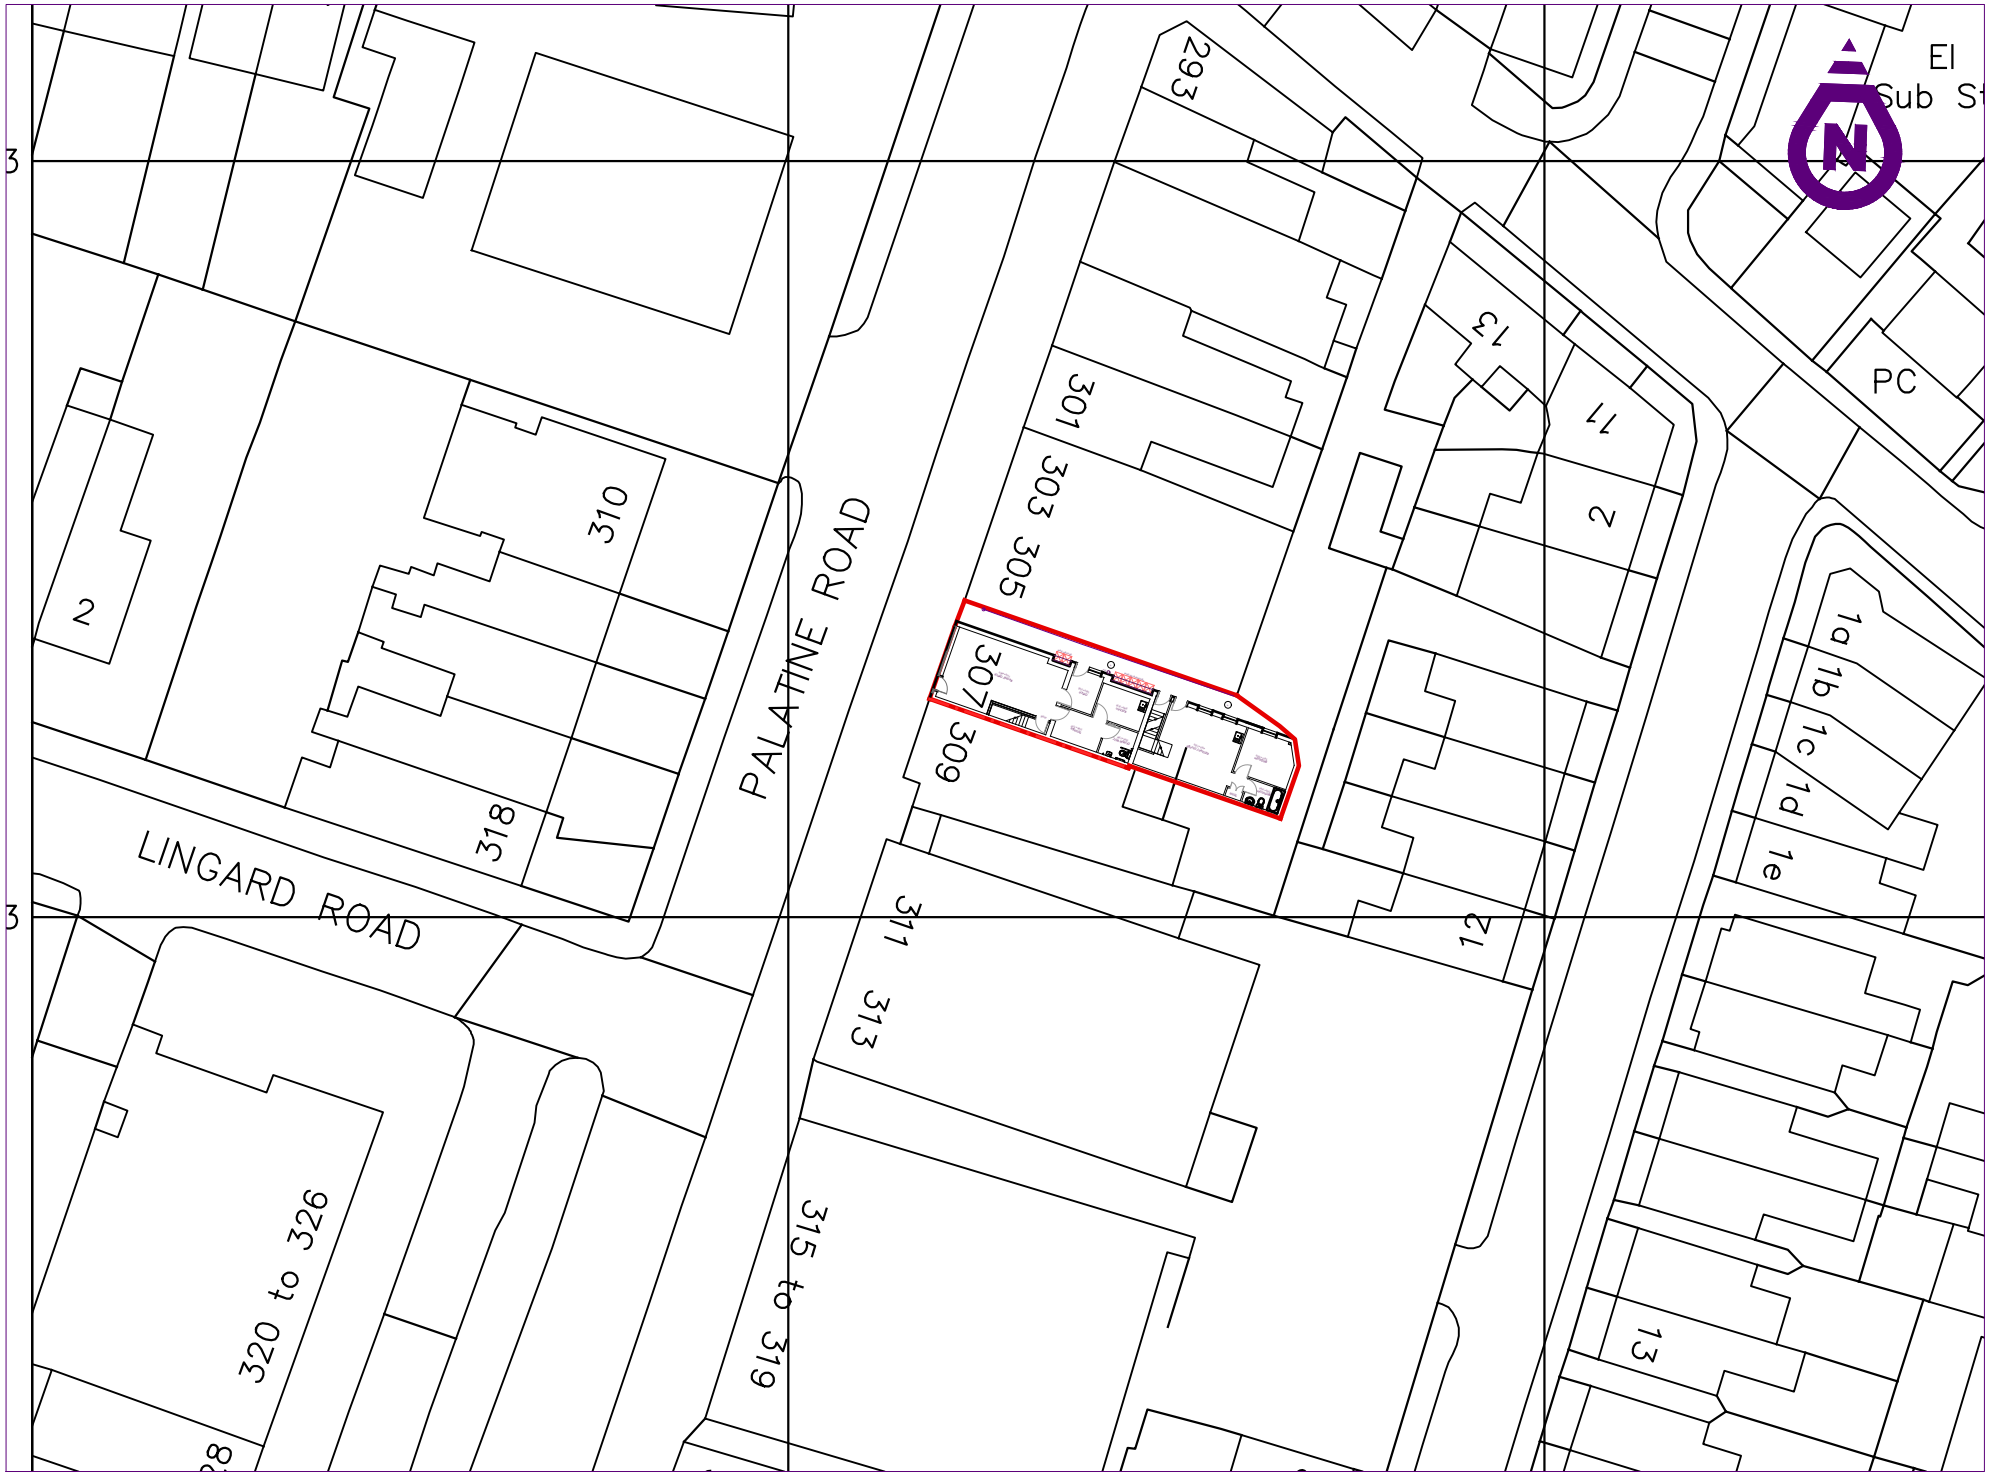

SJM

PALATINE ROAD

307 & 307A PALATINE ROAD,
MANCHESTER, M22 4HH

BLOCK PLAN PROPOSED

Scale:	1/500@A4
Project No.:	2431/224/23112022
Drawn Date:	23 November 2022
Drawn By:	RJM
Checked By:	SJM

Rev No	Rev Date

Notes

The designer takes no responsibility for checking any building works on site. All necessary local authority inspections must be requested at the appropriate stages of construction.

All details and dimensions are to be confirmed on site prior to works commencing or any ordering of materials.

All dimensions in millimeter and to structural faces. All dimensions must be checked on site and not scaled from this drawing.

This drawing and associated details and the works shown are the copyright of the designer and may not be reproduced except with written permission.

Produced on 23 November 2022 from the Ordnance Survey National Geographic Database and incorporating surveyed revision available at this date.

This map shows the area bounded by 383000 390273,383142 390273,383142 390415,383000 390415,383000 390273

Reproduction in whole or part is prohibited without the prior permission of Ordnance Survey.

Crown copyright 2022. Supplied by copla ltd trading as UKPlanningMaps.com a licensed Ordnance Survey partner (100054135).

Date licence expires 23 November 2023. Unique plan reference: v2c/878649/1186434

PROPOSED
REFURBISHMENT
& EXTENSION

BLP1.2

SJM SURVEYORS ©2022