



CONSTRUCTION

PRETTYLITTLETHING


MEP design awaited from MEP consultant preventing completion of design and coordination to:
All M&E services
Above ground drainage
Service risers

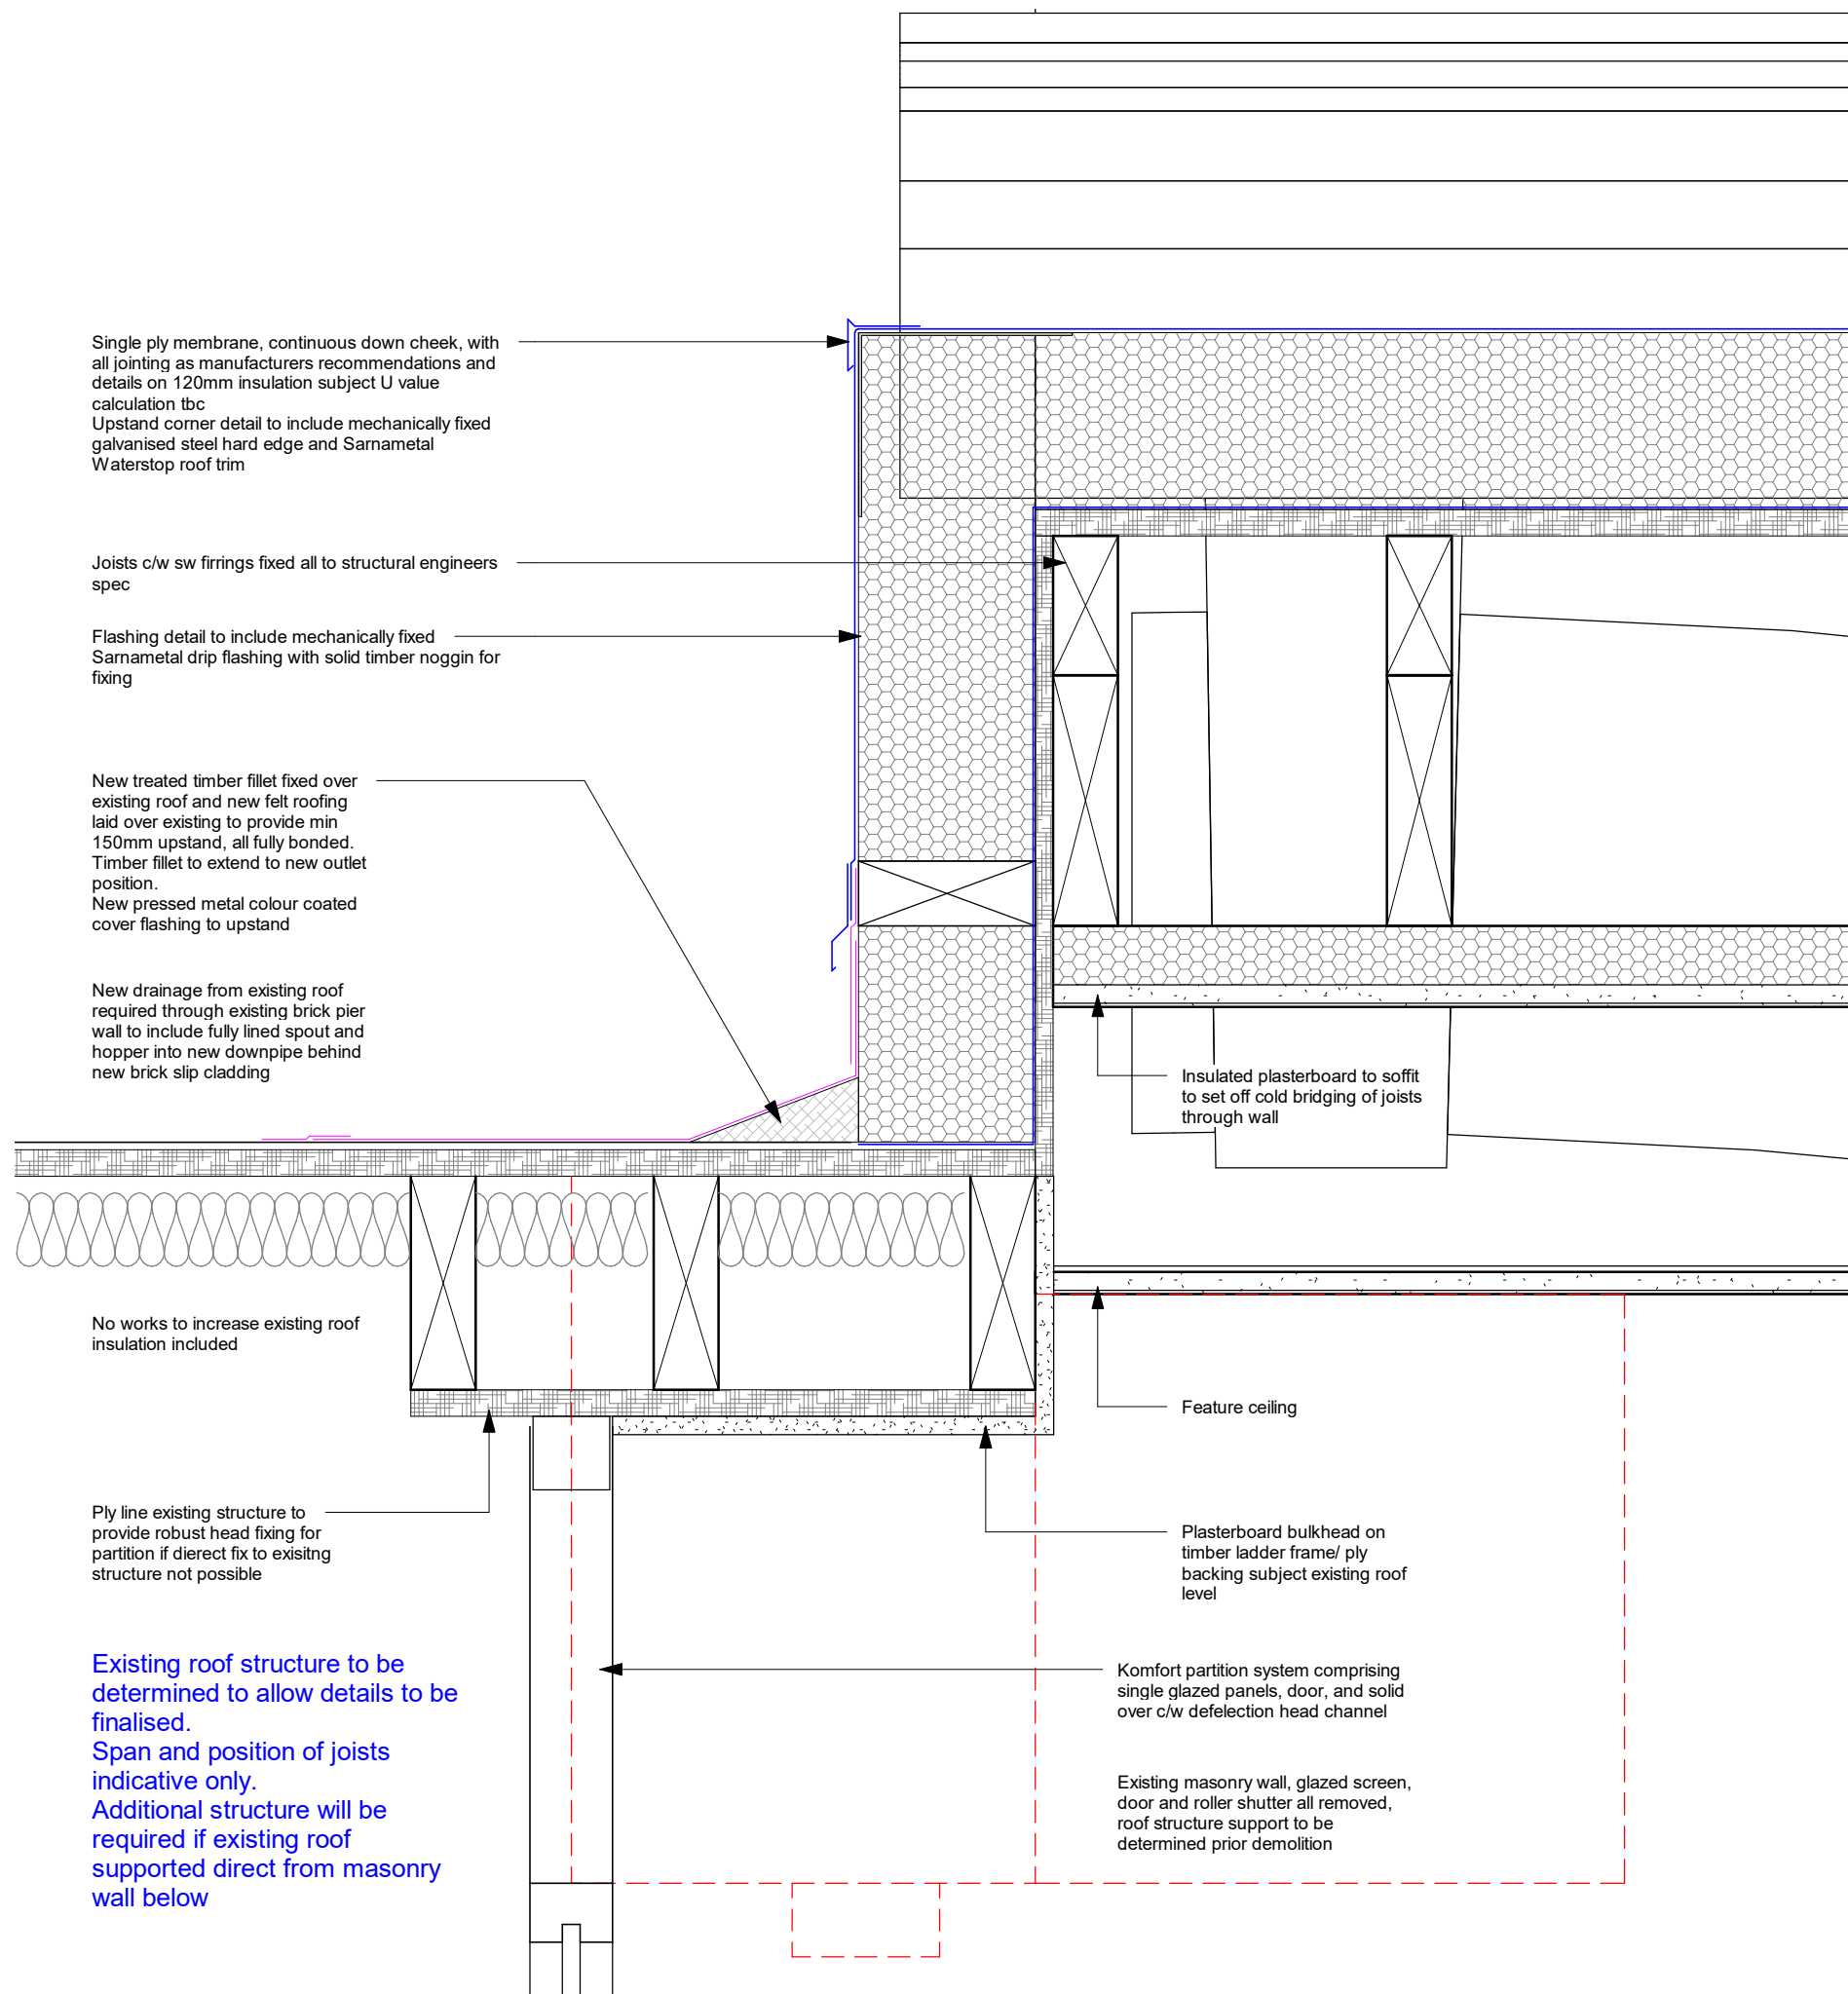


Section Detail 2_7
1 : 5

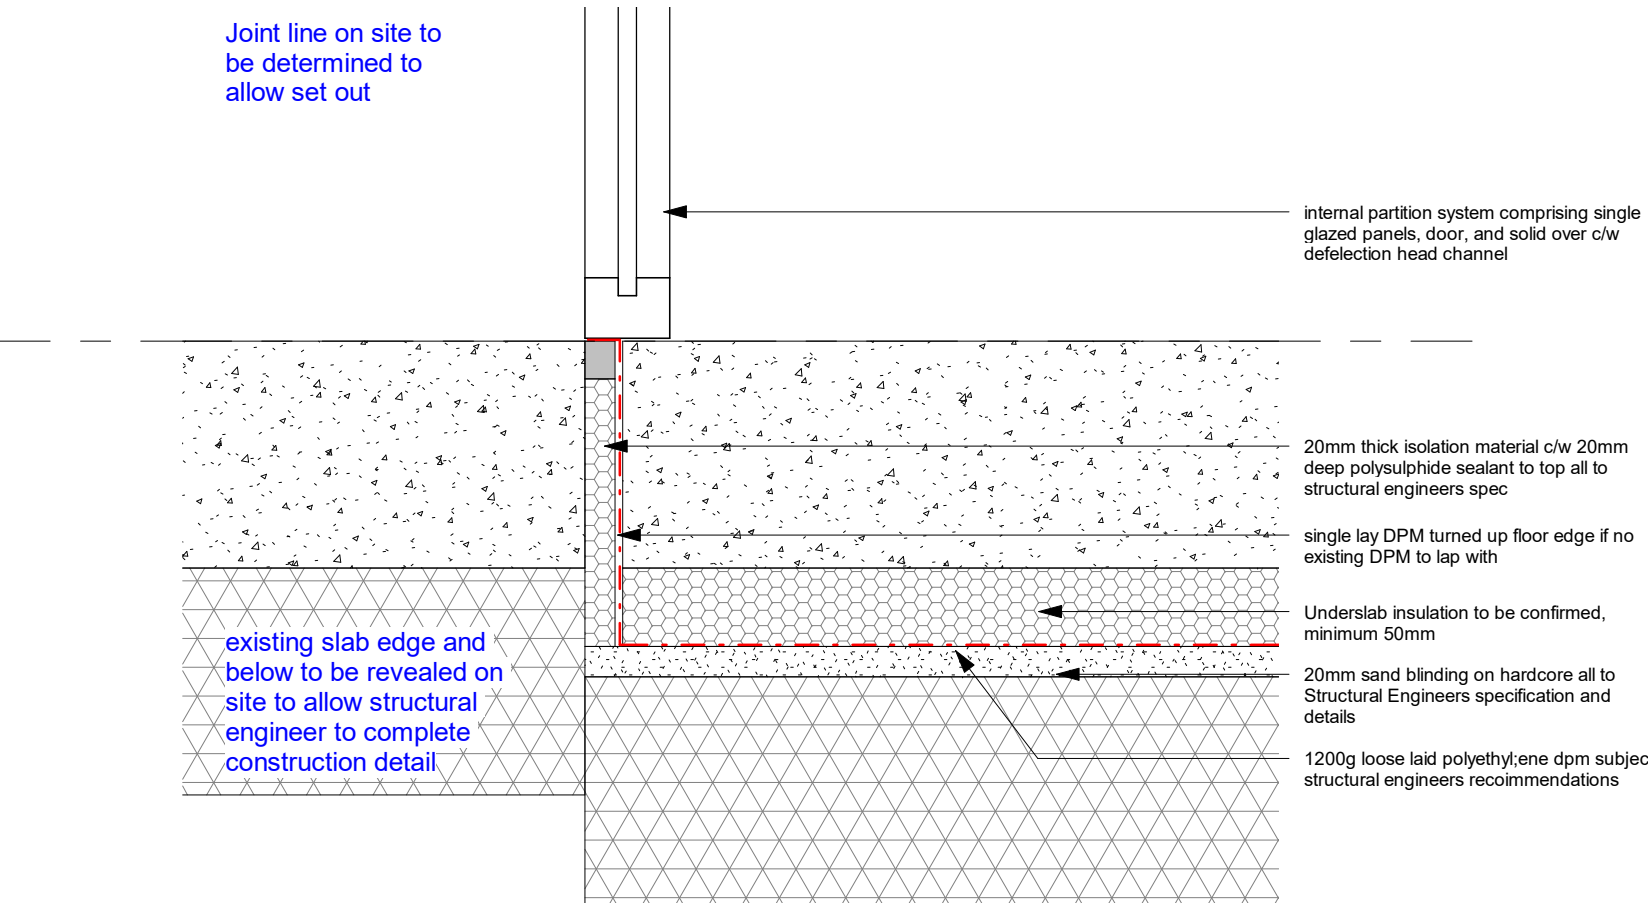


Section Detail 2_6
1 : 5

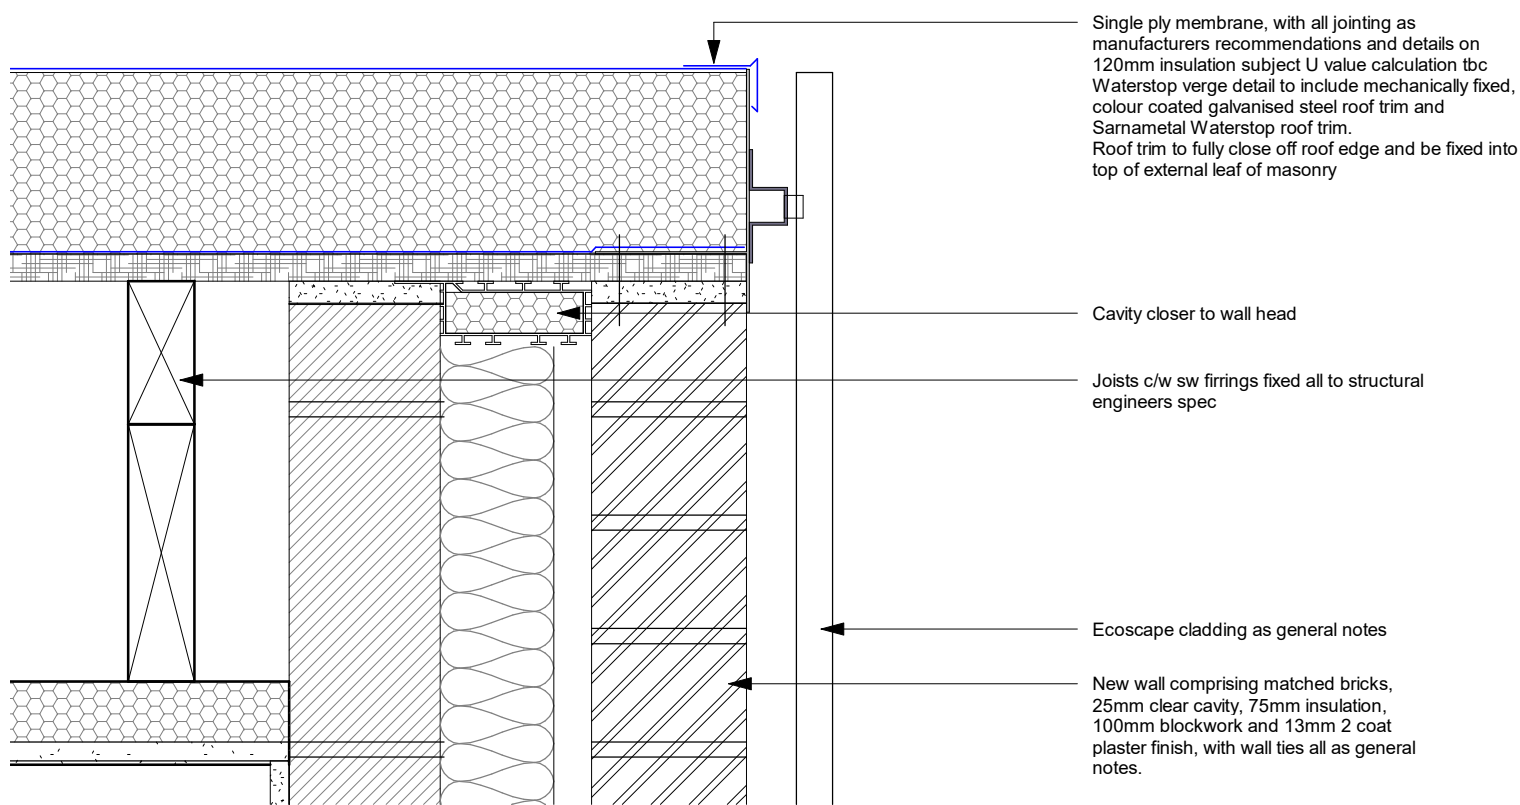


Section Detail 2_10
1 : 5

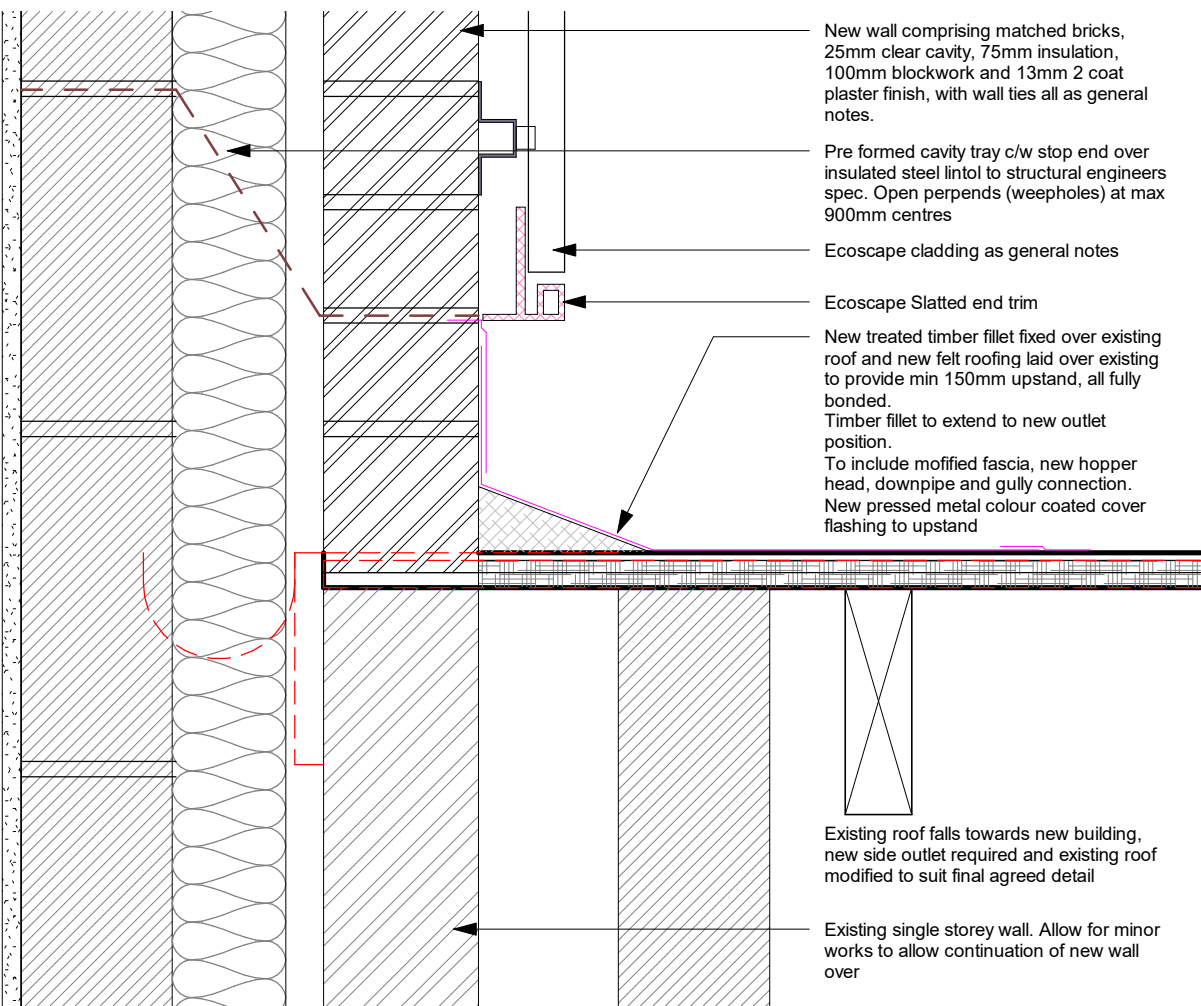

Section Detail 2_9
1 : 5

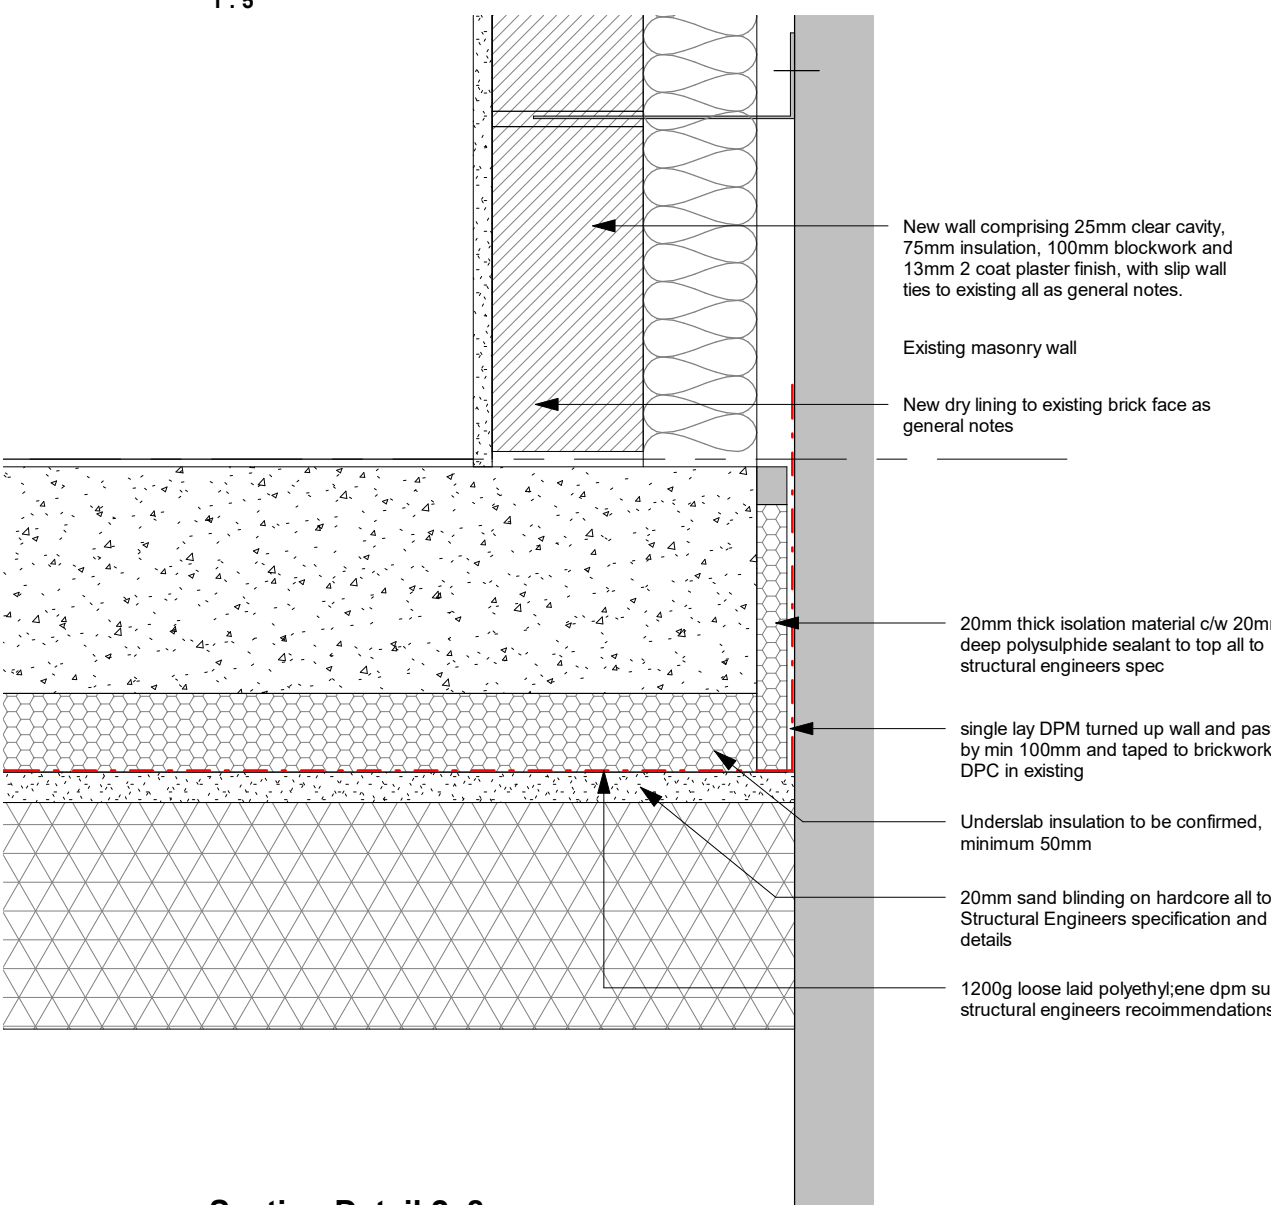

Section Detail 2_8
1 : 5

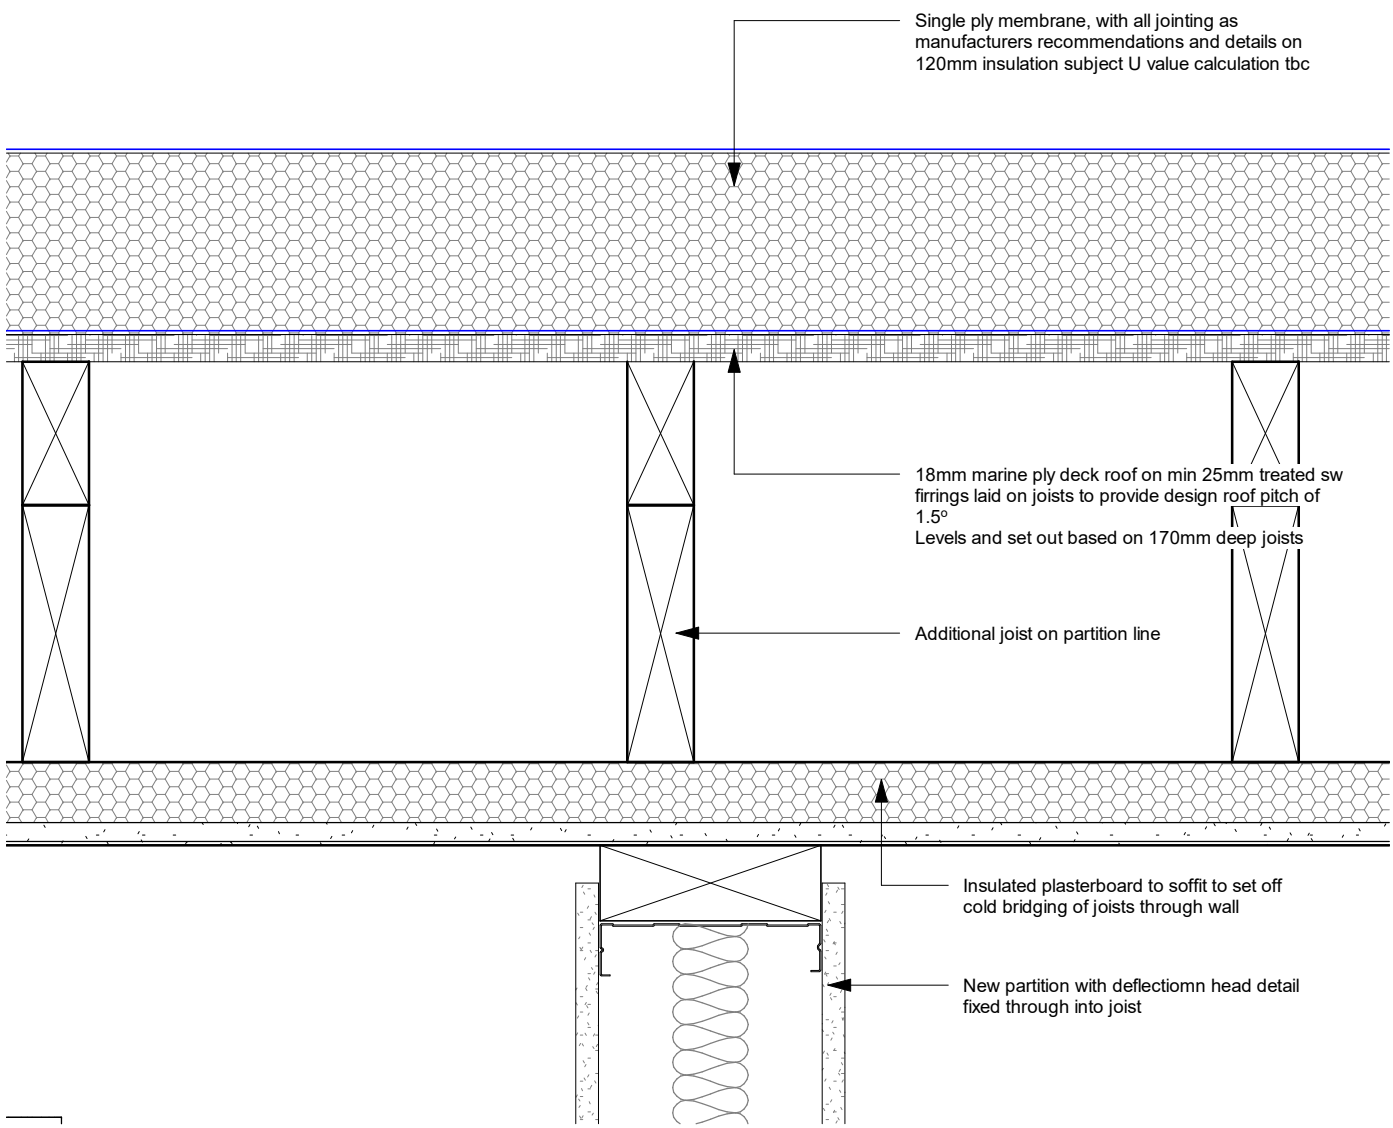

Section Detail 2_11
1 : 5

C	Construction Issue. No revisions	NM	TR	04.08.22
B	Details and notes updated to suit structural engineers design. Note removed	NM	TR	24.06.22
A	First issue	NM	TR	18.05.22
Rev	Description	By	Chk	Date

Project:	Proposed New Entrance		
	PLT Wellington Mill, Ancoats, M40 7FS		
Title:	Proposed Section Details 2 of 3		
Client:	Pretty Little Thing		
Drawn By:	NM	Checked By:	TR on 04.08.22
Original Size:	A1	Project Number:	22076- JDS
Drawing Number:	B2-XX-DR-A-6012		REV C

