


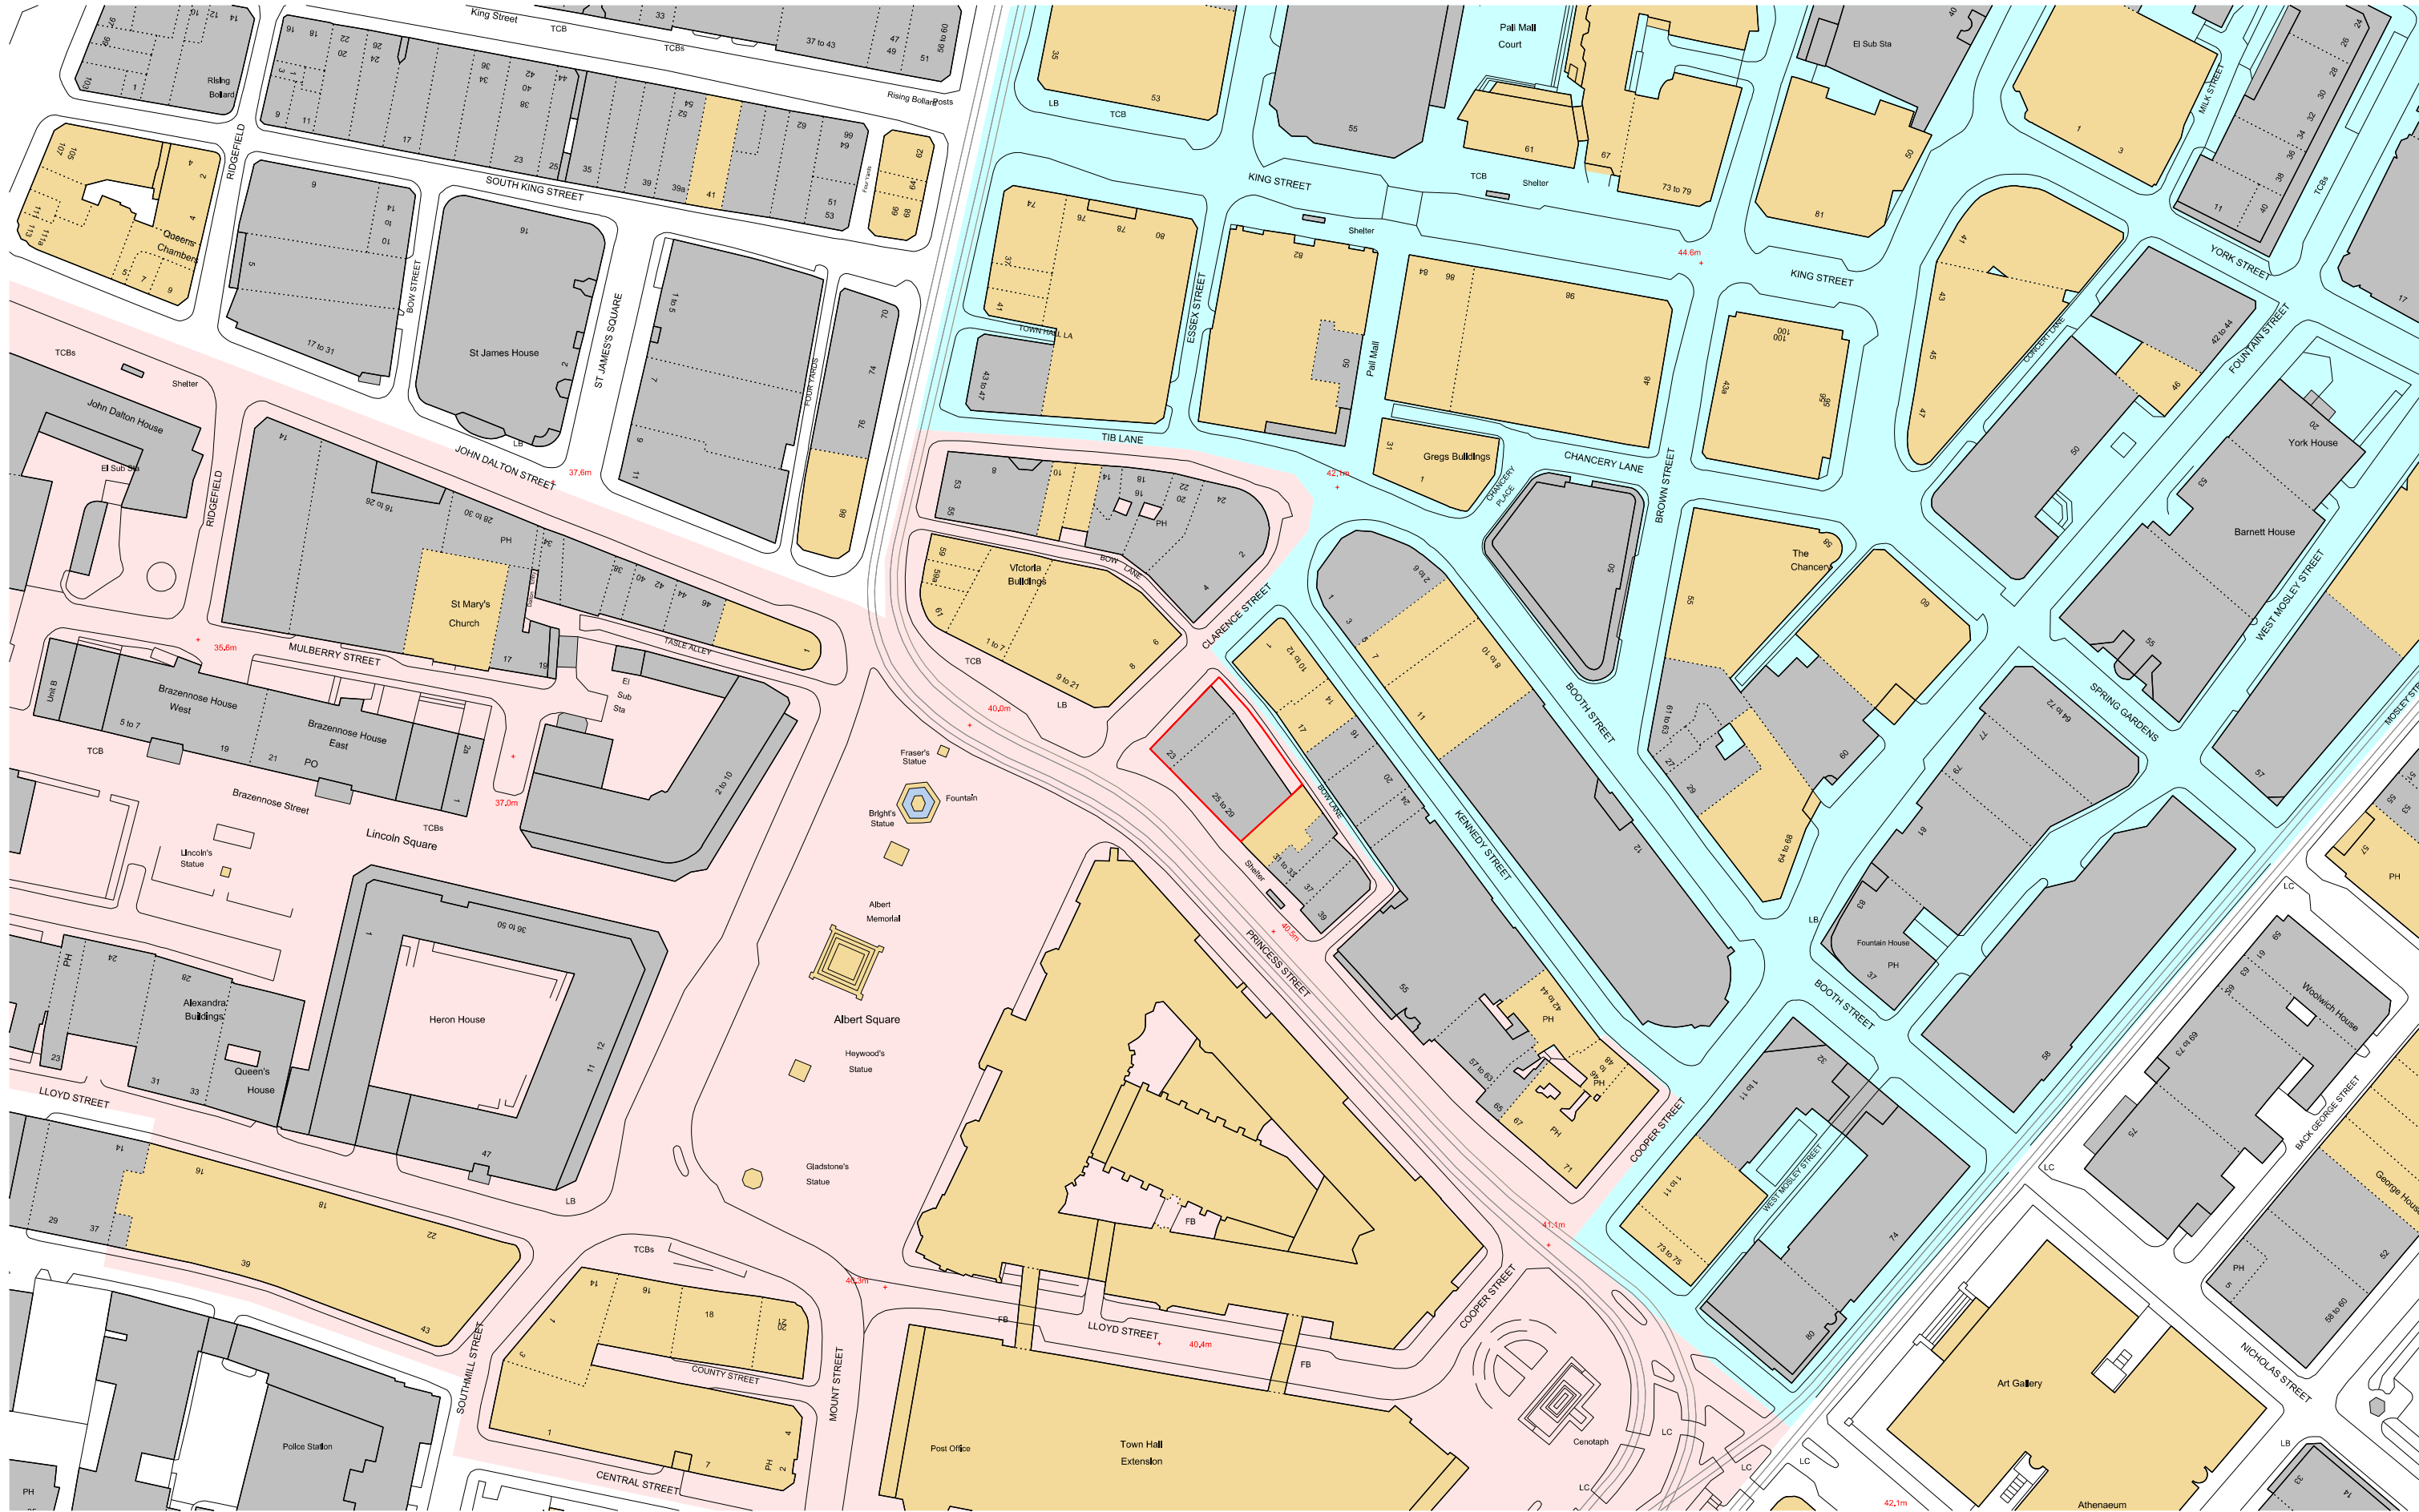

revision: P01
date: 20190415
note: preliminary first issue

- application site
- non-listed buildings
- listed buildings
- albert square conservation area
- upper king street conservation area



project
4*hotel on princess street, manchester
job no.
7415
title
site location plan
scale
1:1250 @ A3
drawing no.
al(02)0001

in association with
LEACH RHODES WALKER
ARCHITECTS
www.lrw.co.uk

stephenson
STUDIO
architects planners interiors

3 riverside mews
4 commercial street
manchester, M15 4RQ
www.stephenson-studio.com
mail@stephenson-studio.com
t +44 (0)161 832 0244