




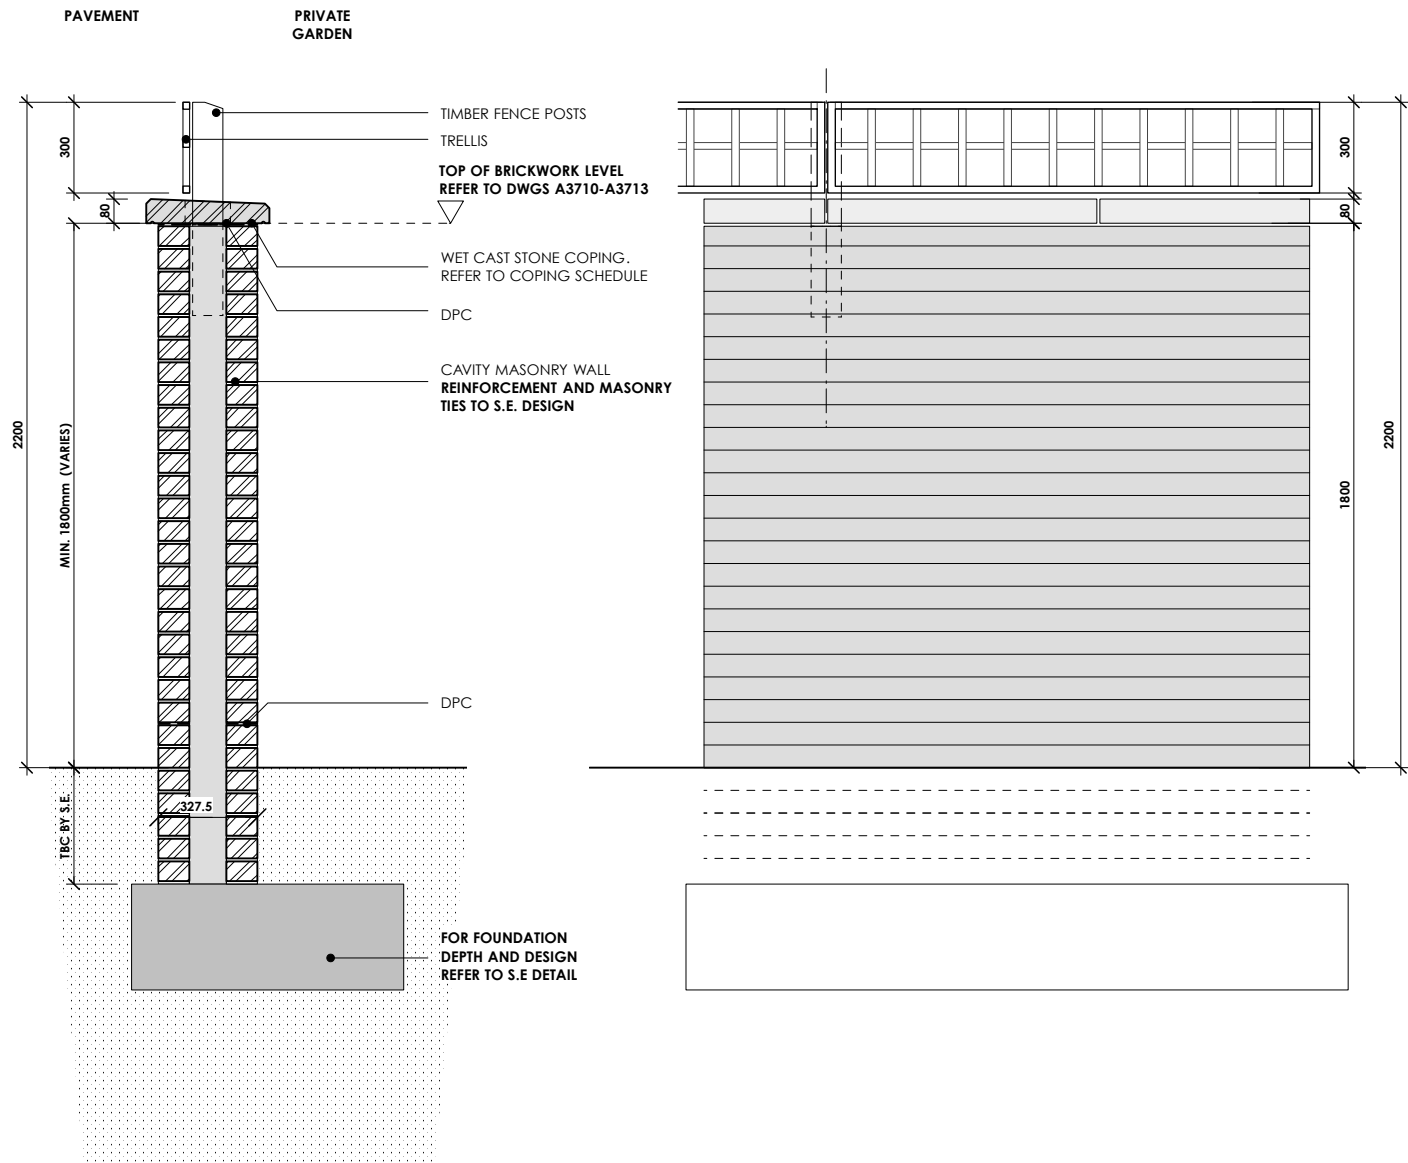

TYPE H:
1800mm HIGH BRICK WALL WITH WET STONE COPING WTH ADDITIONAL 300mm TIMBER TRELLIS (TOTAL 2.1m ABOVE PAVEMENT LEVEL)

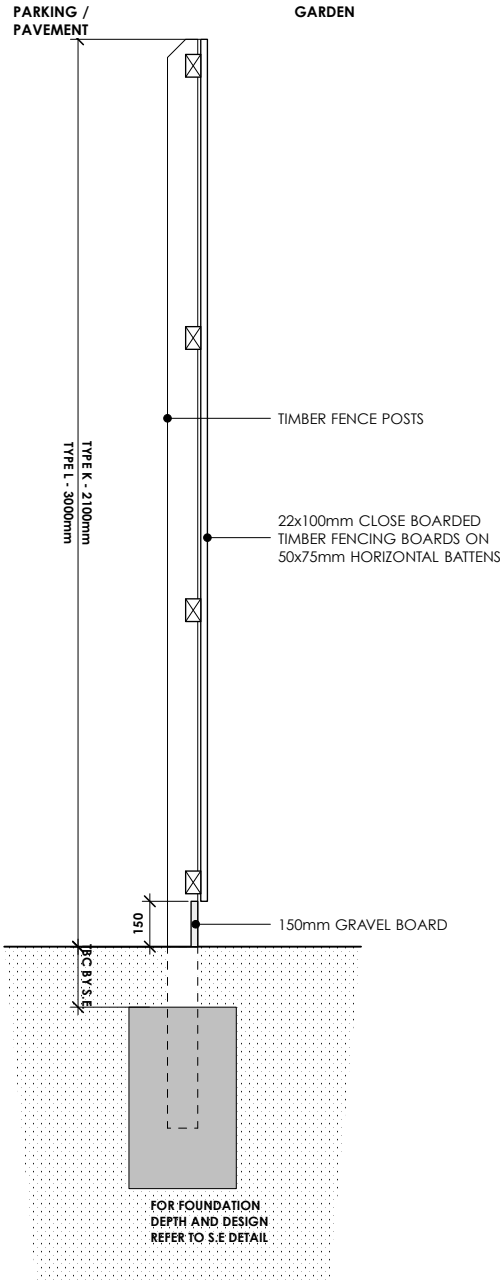

TYPE K/L:
TYPE K: 2100mm HIGH, VERTICAL CLOSE-BOARDED TIMBER FENCE
TYPE L: 3000mm HIGH, VERTICAL CLOSE-BOARDED TIMBER FENCE

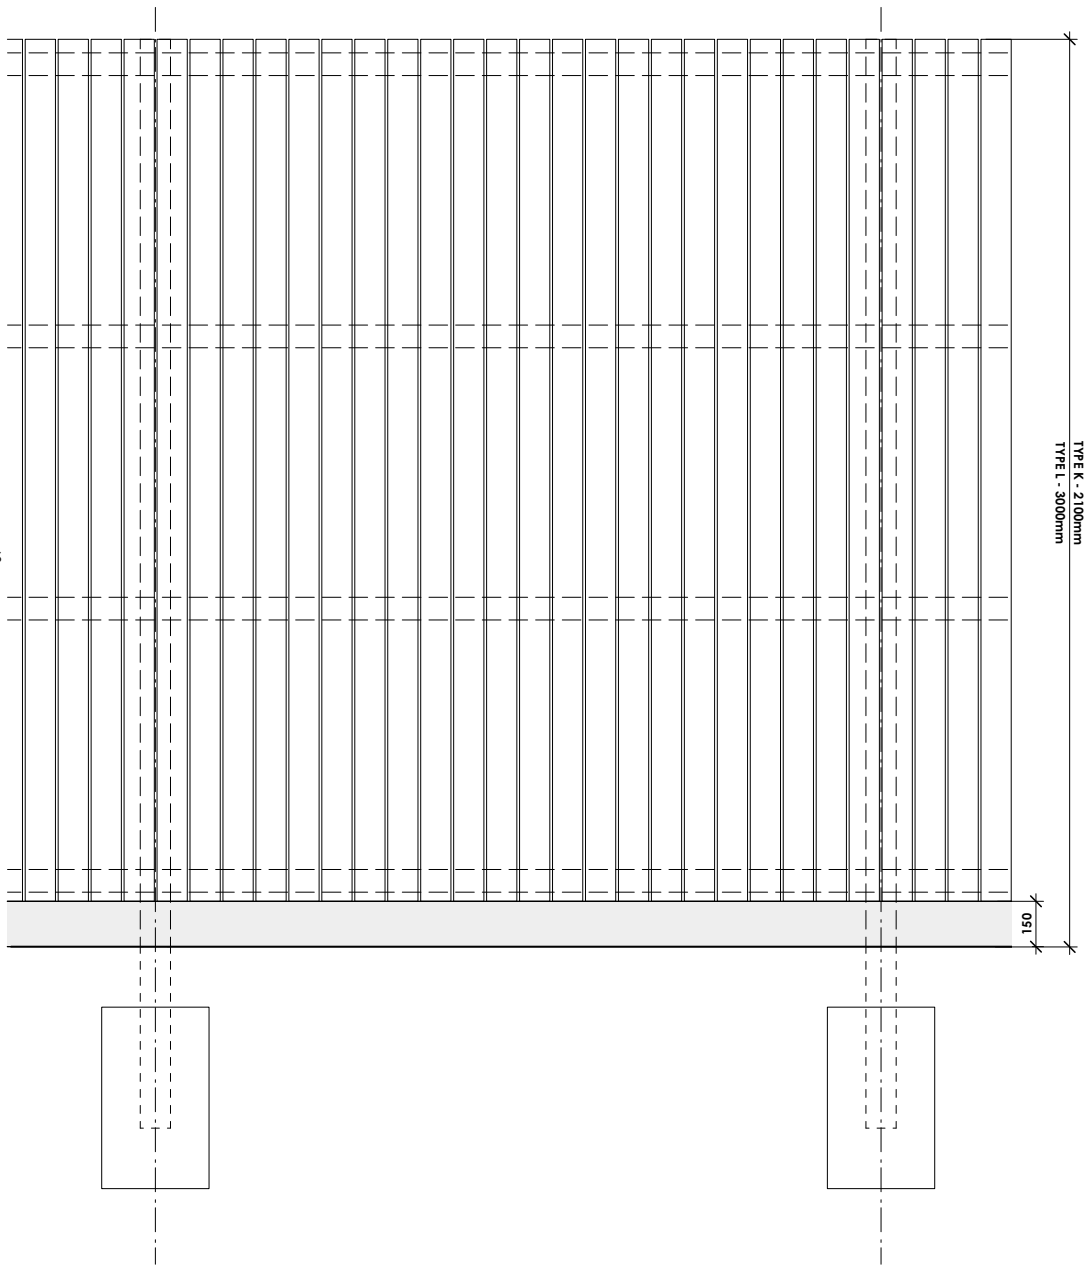

THIS INFORMATION HAS BEEN PRODUCED FOR DESIGN INTENT ONLY

ALL RAILINGS AND FENCING TO SPECIALIST SUBCONTRACTOR DESIGN AND CALCULATIONS.

ALL RETAINING STRUCTURES AND FOUNDATIONS TO STRUCTURAL ENGINEERS DESIGN.

ALL EXTERNAL WORKS BUILDUPS TO LANDSCAPE ARCHITECTS DETAIL

PRELIMINARY ISSUE

OMIArchitects

31 Blackfriars Road, Salford, Manchester, M3 7AQ
+44(0)161 832 3242 / info@omiarchitects.com / www.omiarchitects.com

PROJECT	GORTON LANE - GORTON					
DRAWING	EXTERNAL WORKS TYPICAL DETAILS SHEET 3					
DATE	09.05.22	DRAWN BY	SMG	SCALE	1:25	@A3
JOB NO.	1405	DWG.NO.	8790-OMI-XX-XX-DT-A-A3702 P01			