



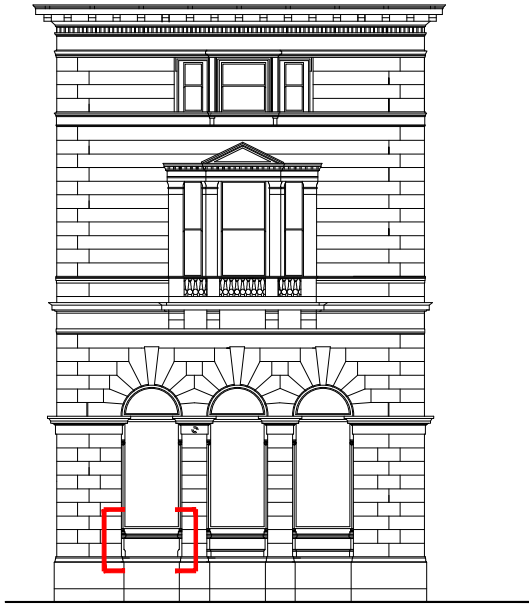



0 0.5 1 1.5 2 2.5m 5m

1 PROPOSED ELEVATION
1:100 @ A1 1:200 @ A3

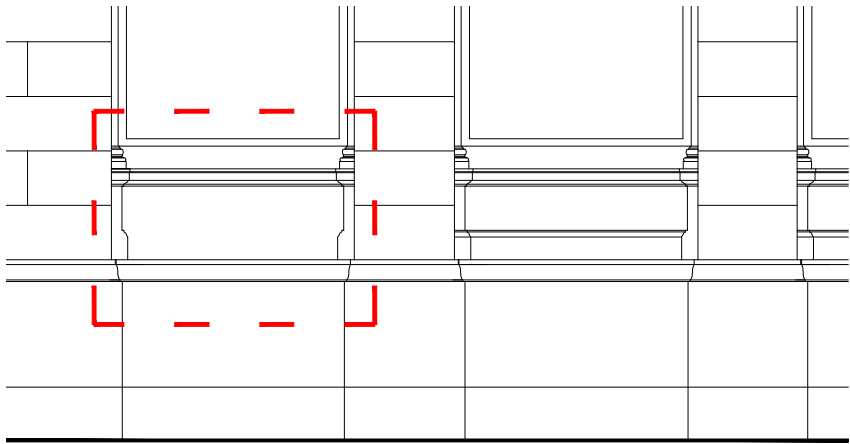


0 0.2 0.4 0.6 0.8 1m 2m

2 PROPOSED SIDE ELEVATION EXTRACT
1:50 @ A3

  


0 50 100 150 200 250mm 500mm

3 PROPOSED ELEVATION EXTRACT
1:10 @ A3

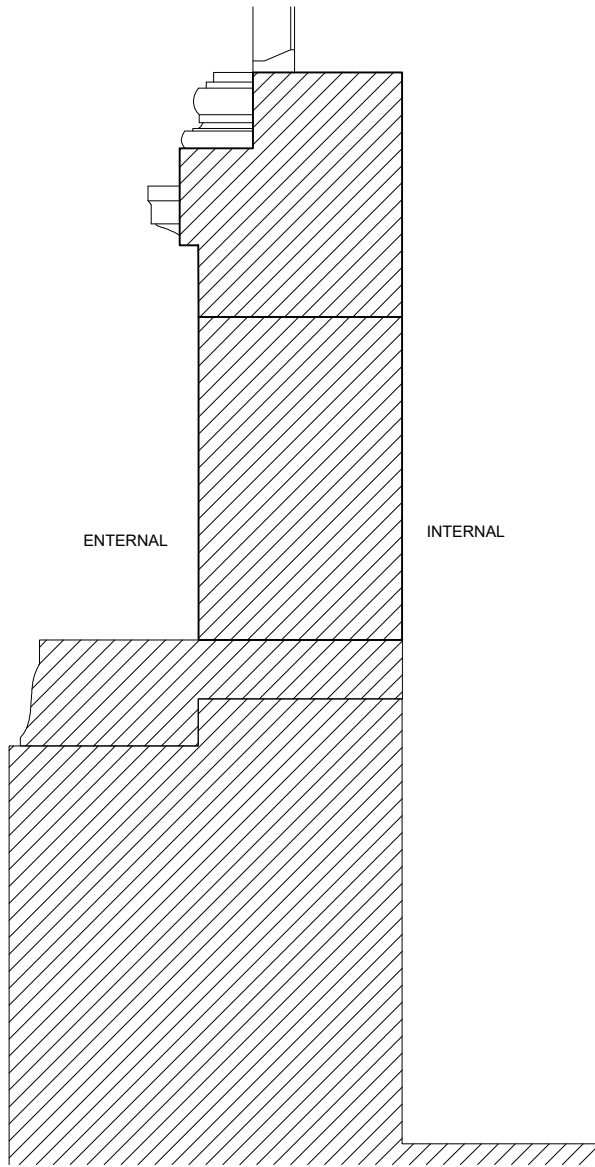

0 50 100 150 200 250mm 500mm

4 PROPOSED SECTION 3 EXTRACT
1:10 @ A3

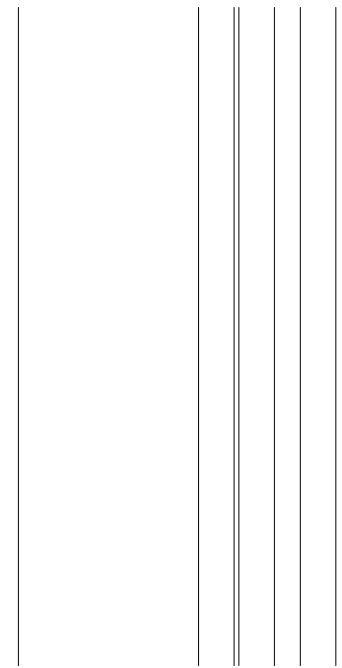

0 50 100 150 200 250mm 500mm

5 PROPOSED PLAN EXTRACT
1:10 @ A3

This drawing is the copyright and property of NatWest Group plc. It must not be copied or published without written consent. Only scale from this drawing for planning consent purposes.



Architecture

Lewis & Hickey Ltd
1 St. Bernard's Row
Edinburgh, EH4 1HW
0131 343 6222
edinburgh@lewishickey.com

Edinburgh | Guildford | London | Manchester | Nottingham

NOTE

Removal of the existing Nightsafe will not affect the original condition of the building. Removals will cause no harm or loss to the original building. Aperture left by the removal of the ATM will be infilled with new stone to match the original geology, colour, texture and grout detail.



NatWest Group

address
RBS ST ANN ST,
ST ANN ST,
MANCHESTER,
M2 7LG

ref no. - sortcode -

description
ST ANN STREET NS REMOVAL
PROPOSED LAYOUT
CLOSURE

status
—

IPMS1 - sqm -

IPMS2 - sqm -

IPMS3 - sqm -

scale AS SHOWN paper size A3 brand

dm KL date 18/08/22 chk -- date --

nw drawing number E7273-GA-D3 rev. —