


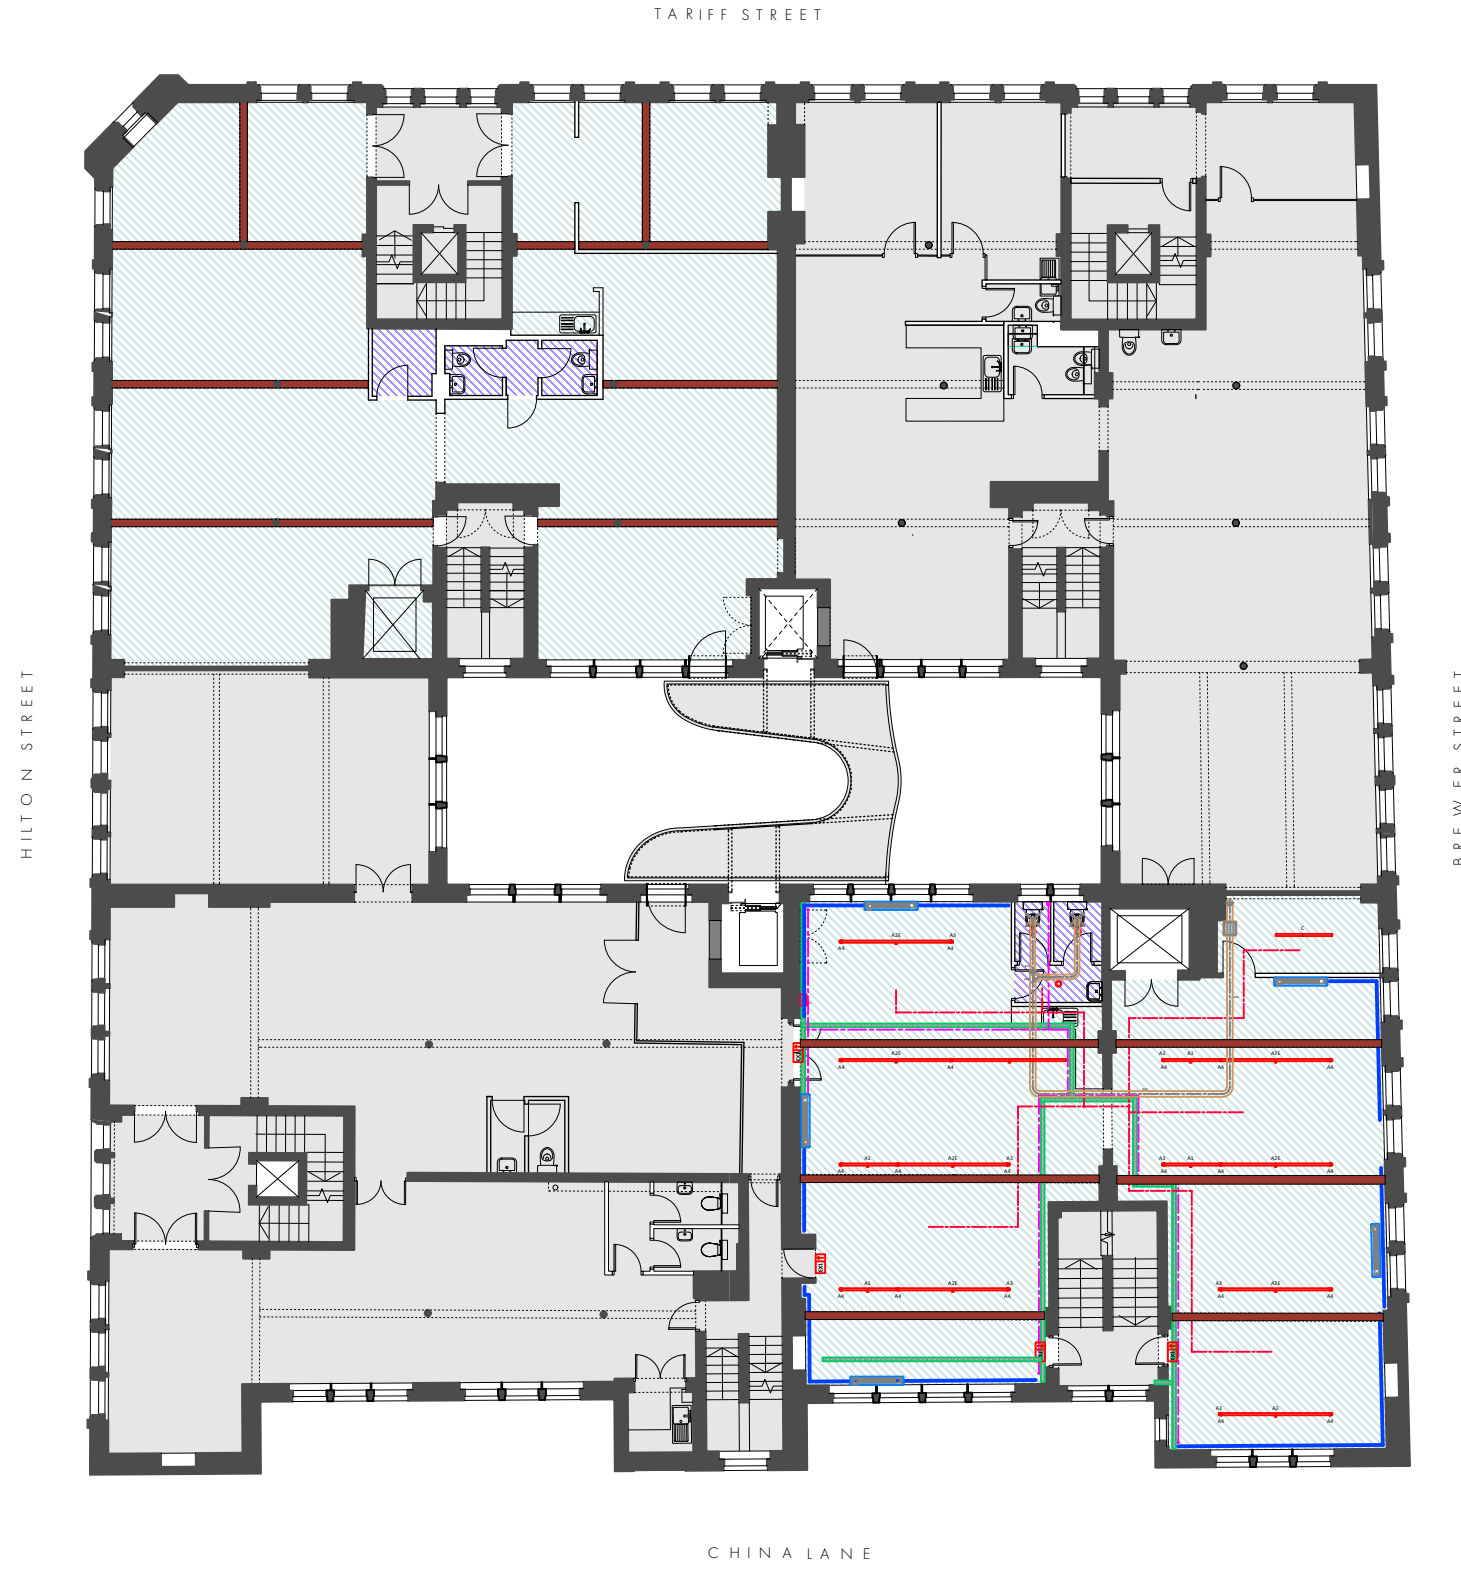

FOURWAYS HOUSE, FOURTH FLOOR
EXISTING PLAN

1.100 @ A3

REVISION	DATE	DESCRIPTION
P01	18.08.22	FOR COMMENT
P02	09.11.22	FOR COMMENT
P03	30.11.22	PLANNING ISSUE

REFLECTED CEILINGS KEY



EXISTING PLASTERED CEILING




EXISTING PLASTERED SUSPENDED CEILING



ORIGINAL TIMBER TRUSSES EXPOSED



AREA NOT SUBJECT OF THIS APPLICATION
SEE APPLICATIONS No.s 122935/LO/2019,
126286/LO/2020 & 130337/LO/2021

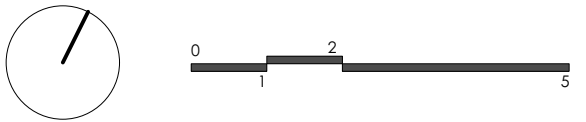

PLANNING

OMIArchitects

31 Blackfriars Road, Salford, Manchester, M3 7AQ
+44(0)161 832 3242 / info@omiarchitects.com / www.omiarchitects.com

PROJECT	FOURWAYS - F4U5					
DRAWING	FOURTH FLOOR - EXISTING CEILINGS PLAN					
DATE	AUG '22	DRAWN BY	PE	SCALE	1:200	@A3
JOB NO.	1420	DWG.NO.	L 2272			