



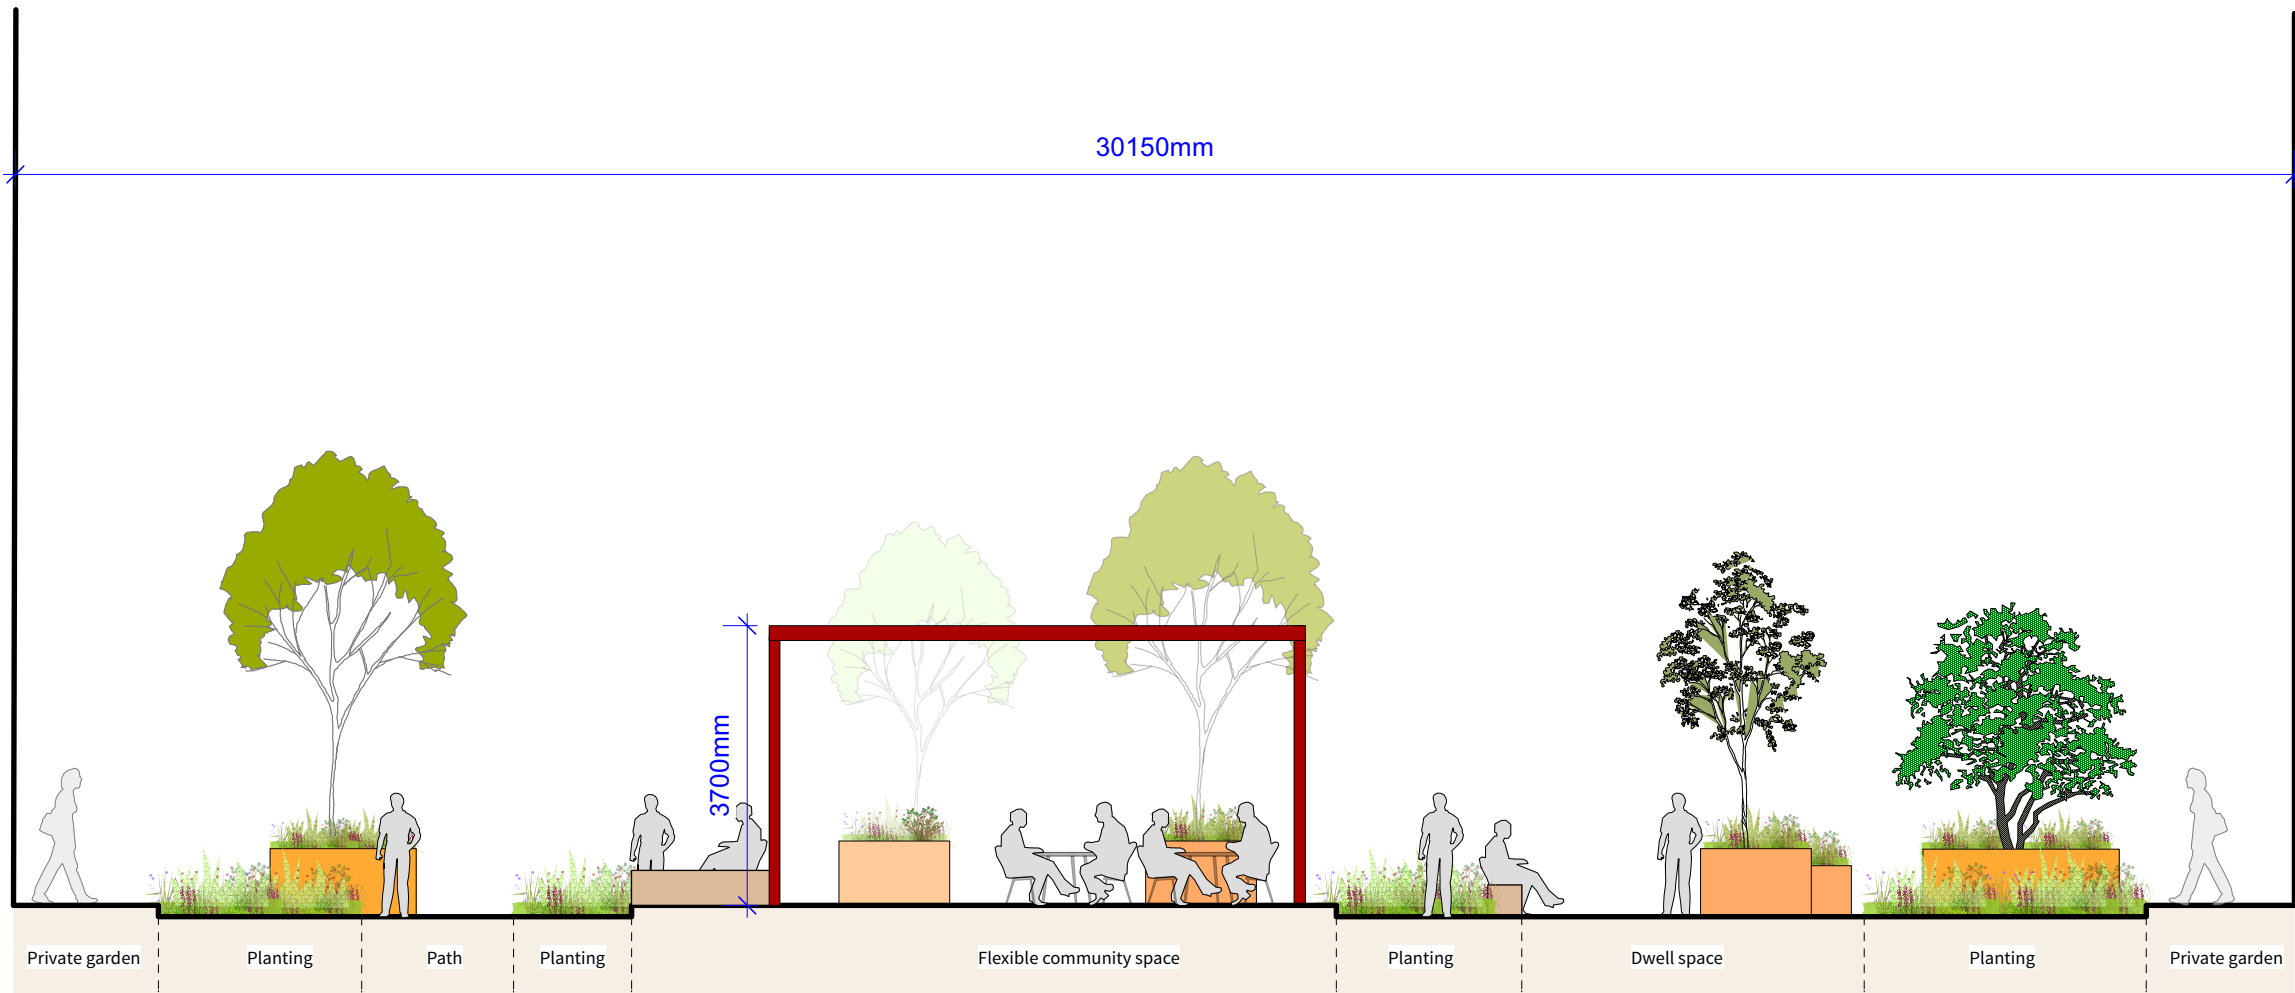


01 Section A-A'
Scale: 1:100

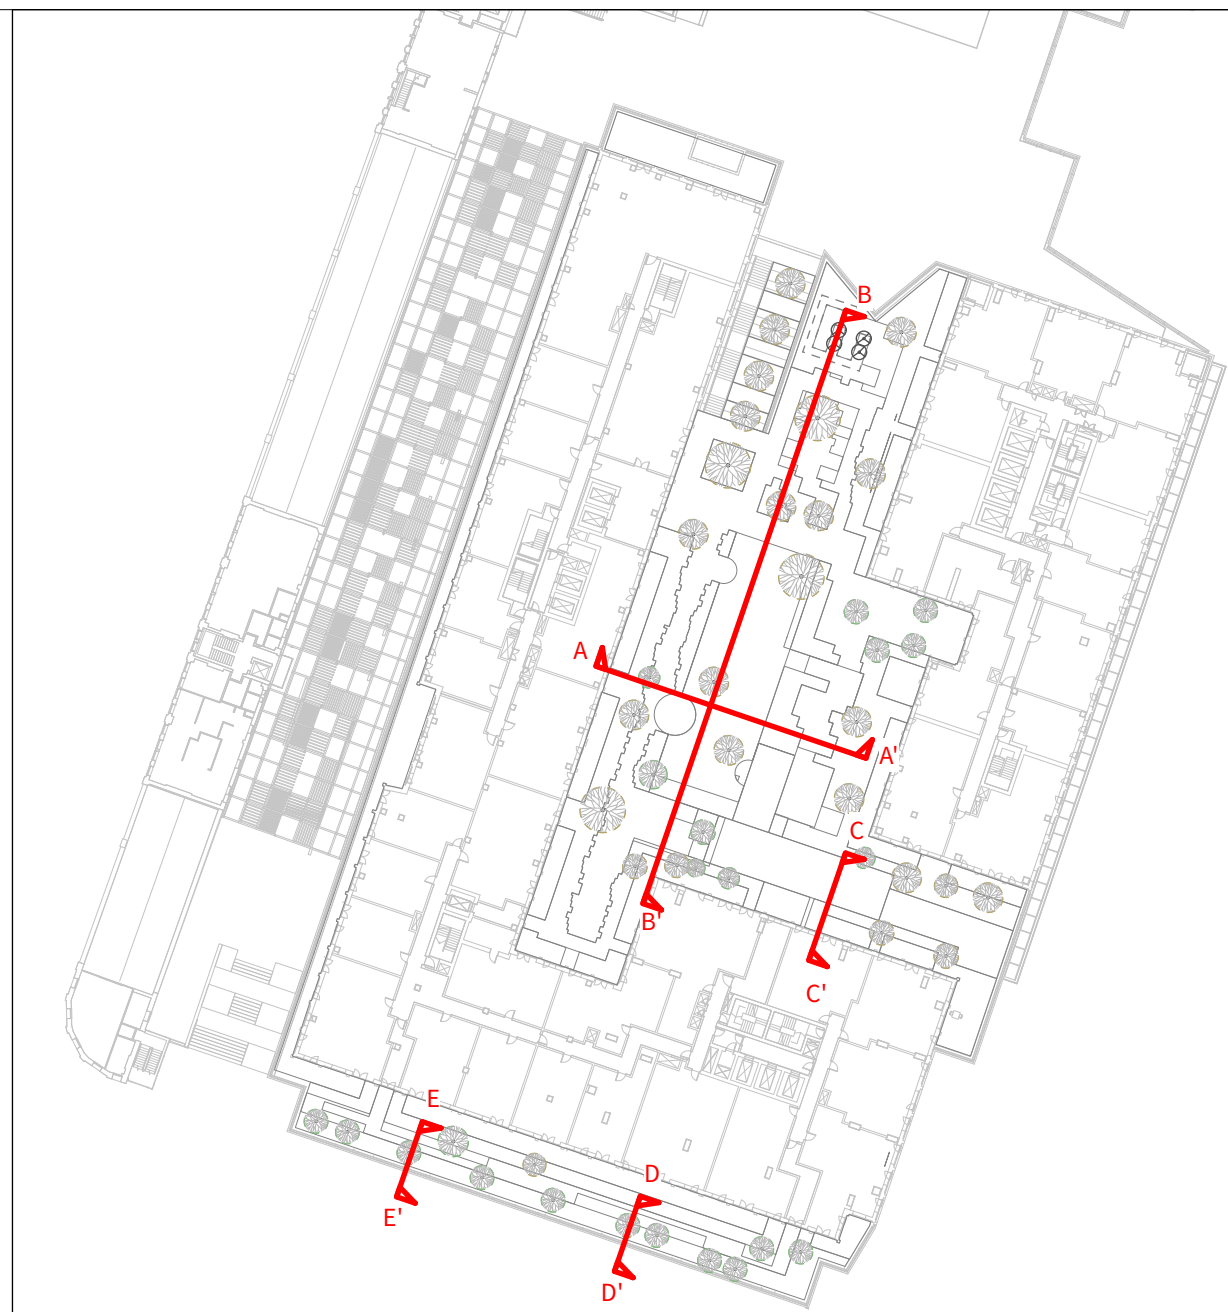


LOCATION PLAN (scale 1:800)

THIS DRAWING IS COPYRIGHT PROTECTED AND MAY NOT BE REPRODUCED IN WHOLE OR PART WITHOUT WRITTEN AUTHORITY FROM THE OWNER.


- NOTES:**
1. Do not scale from this drawing.
 2. Always work to noted dimensions.
 3. All dimensions are in millimetres unless otherwise stated.
 4. All setting out, levels and dimensions to be agreed on site.
 5. The dimensions of all materials must be checked on site before being laid out.
 6. This drawing must be read with the relevant specification clauses and detail drawings.
 7. Order of construction and setting out to be agreed on site.

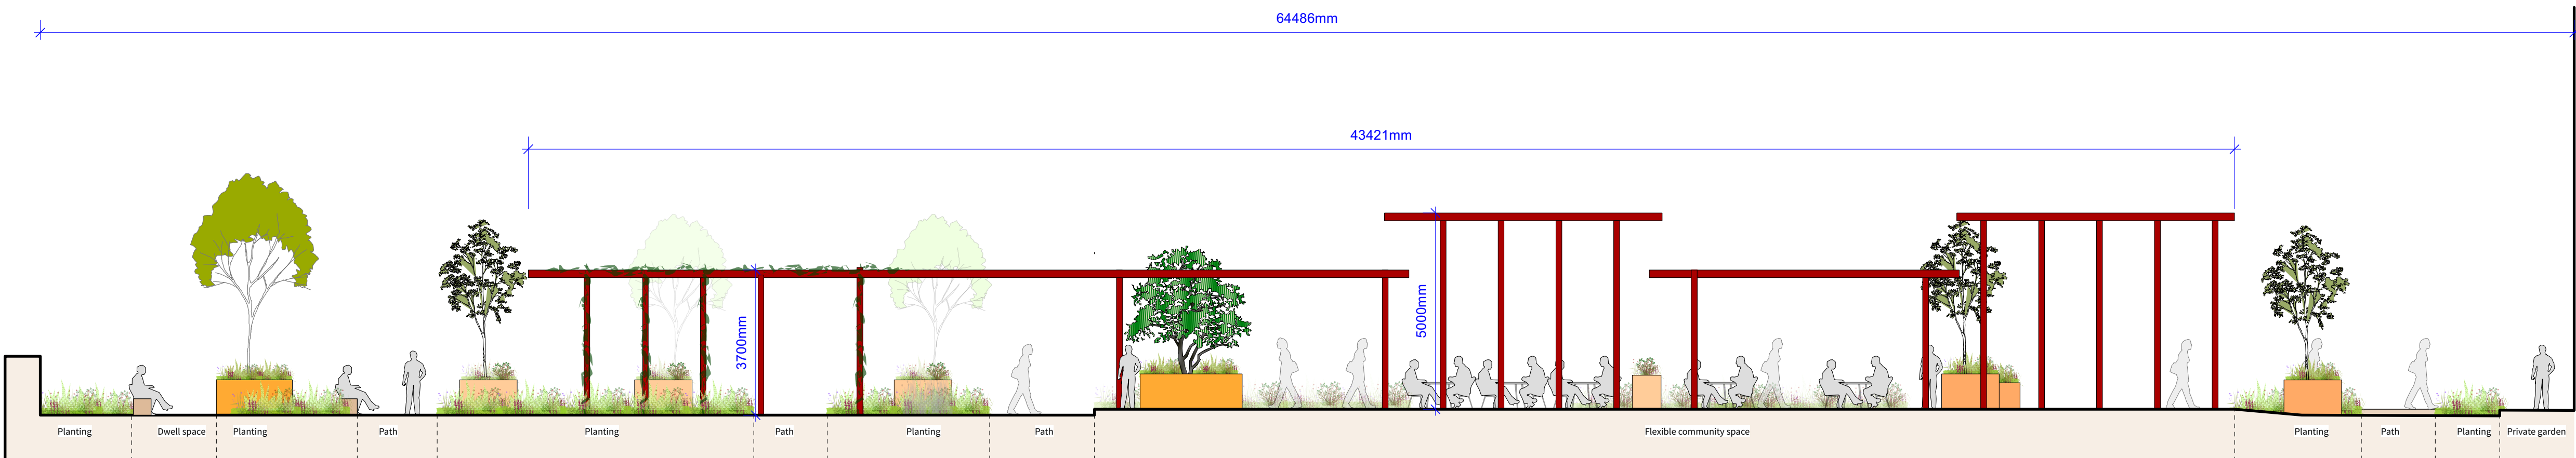


02 Section B-B'
Scale: 1:100

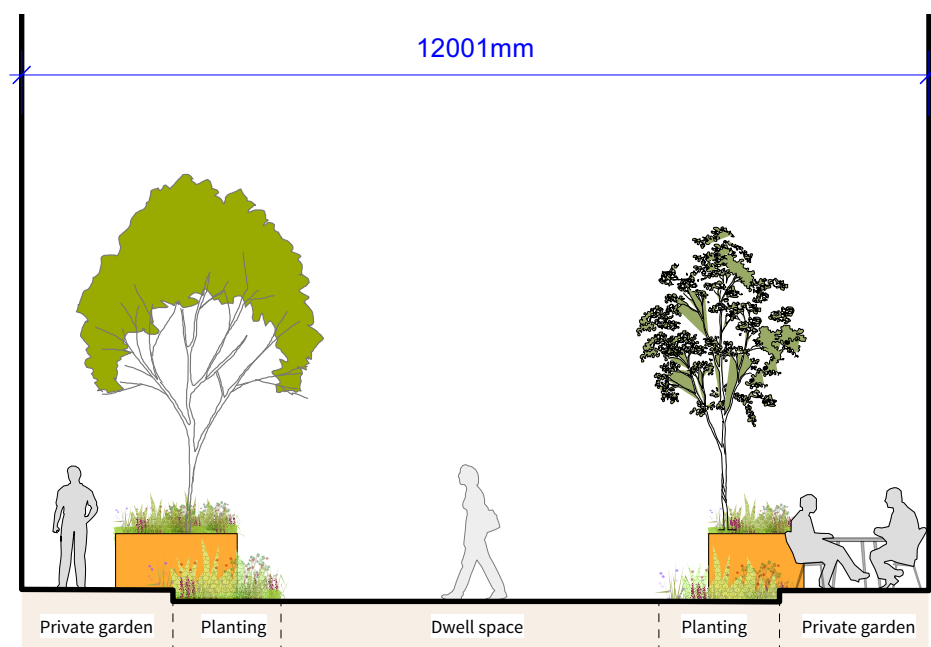

03 Section C-C'
Scale: 1:100

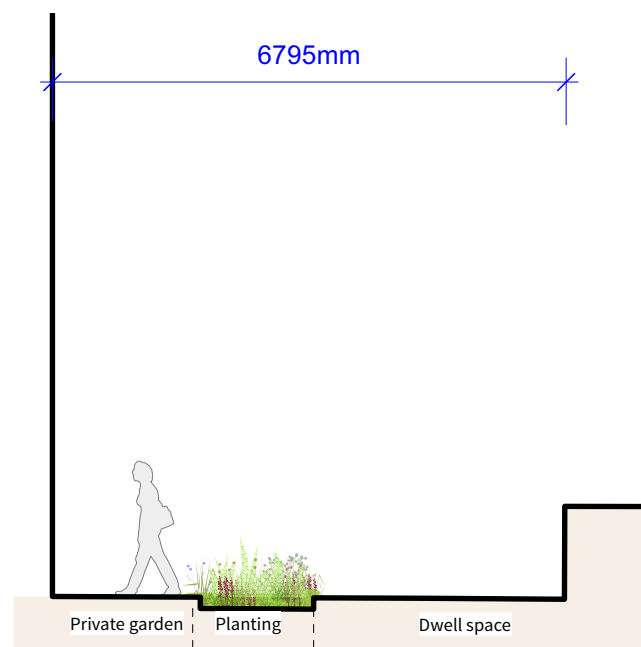

04 Section D-D'
Scale: 1:100

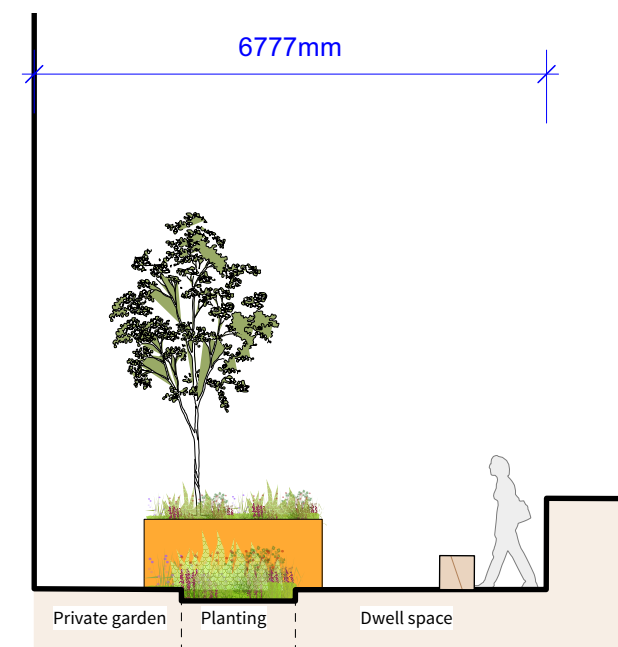

05 Section E-E'
Scale: 1:100



S4-P03	17-11-22	Planning	AS	SAB
Revision	Date	Description	Drawn	Apprvd.

Plantit I.E. Limited
E: info@plantit-ie.com W: plantit-ie.com
MANCHESTER
2 Back Grafton St., Altrincham, WA14 1DY
T: 0161 928 9281
LEEDS
No.1 Aire Street, Leeds Station, Leeds, LS1 4PR
T: 0113 824 6413
LIVERPOOL
Tempest S.3, 12 Tithebarn Street, Liverpool, L2 2DT
T: 0151 363 1230
LONDON
Unit 6 Waterside, 44-48 Wharf Road, London, N1 7UX
T: 0207 253 5678
STANDISH
Standish Gatehouse, Stonehouse, Gloucestershire, GL10 3BZ
T: 0145 360 7080

Client GNW Developments Limited

Project Great Northern

Drg Title Illustrative Sections - Second Floor

Created on 11-08-22 Created by AS Approved by SAB

Scale 1:250 Size A1 Workstage STAGE 2

Drg No. 2891-PLA-XX-02-DR-L-3000 Suitability S4 Revision P03

© Plantit I.E. Limited