



WITH FENCE

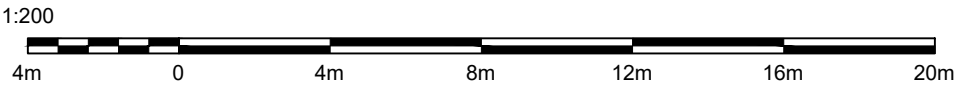

WITHOUT FENCE

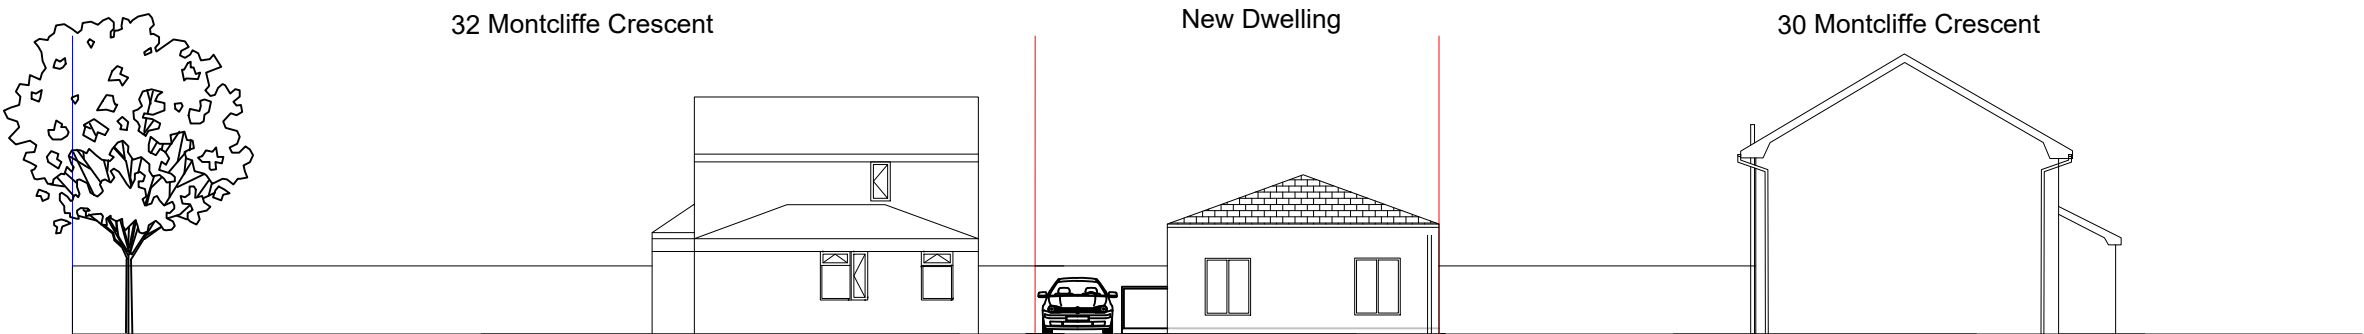

Rev A - Revised Drawing 28.11

PEN.		
Status Planning		
Client S. Ahmed		
Project 32 Montcliffe Crescent Manchester		
Title Proposed Streetscene Existing Outbuilding into Accommodation Dwelling - Retrospective Planning		
Drawn KO	Date: November 2022	Scale (at A3) 1:200
Dwg no. M168GR/PA04		Revision No. -