




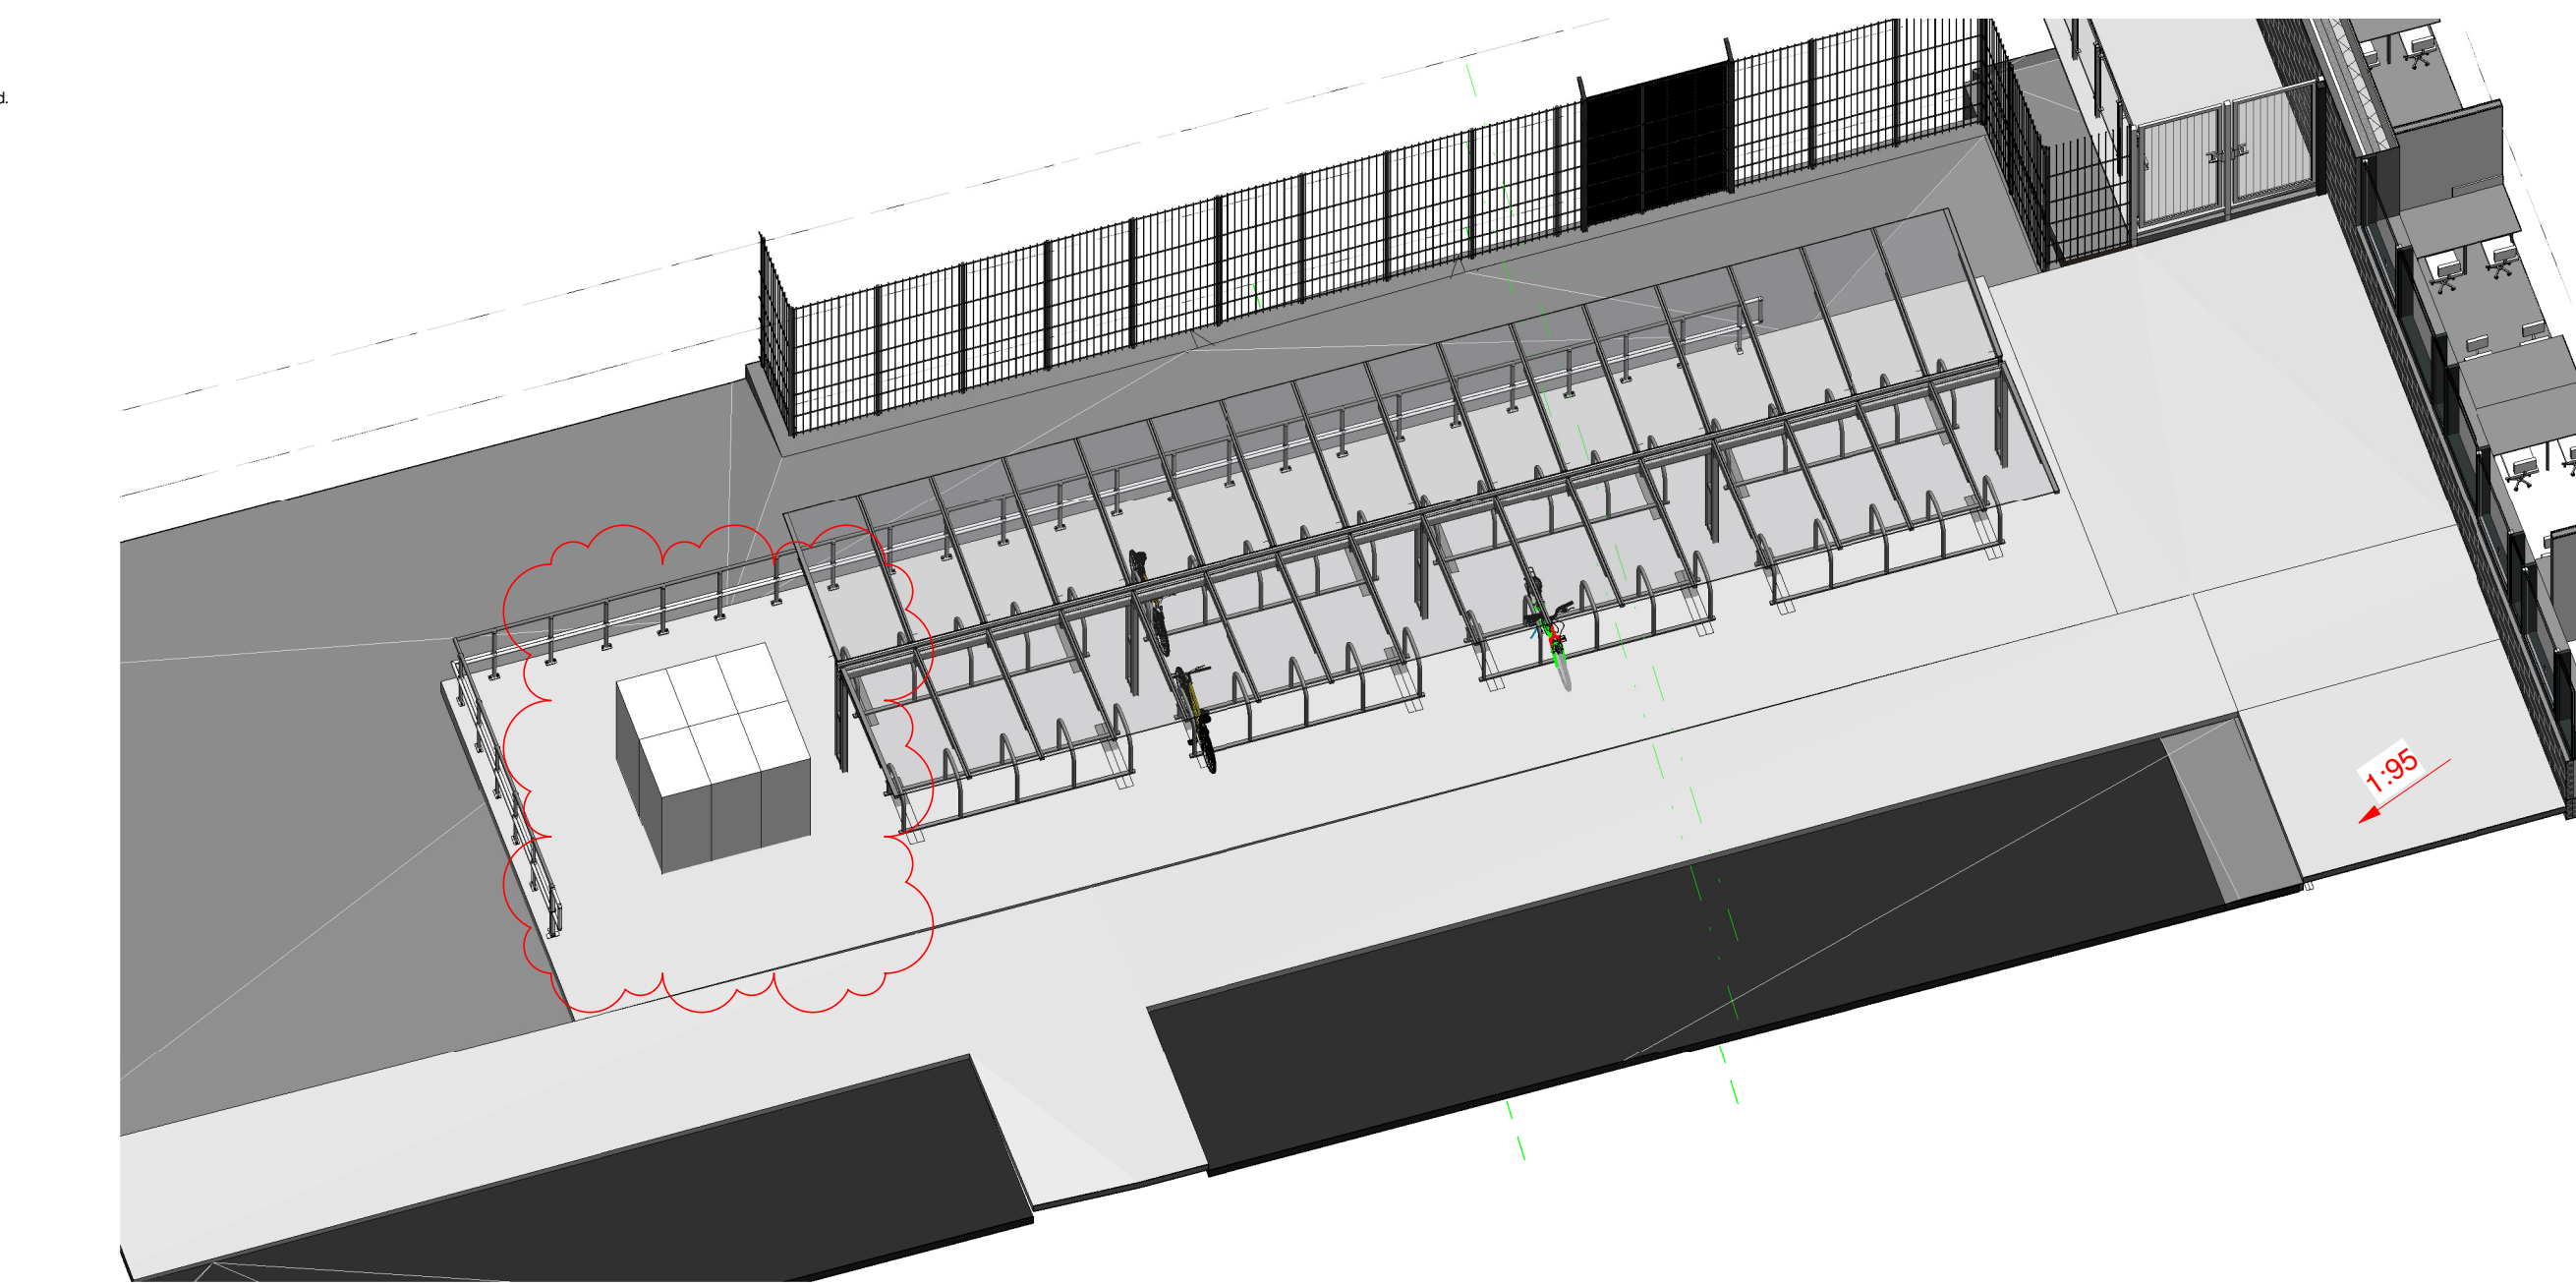


4 | 3D_Cycle Store

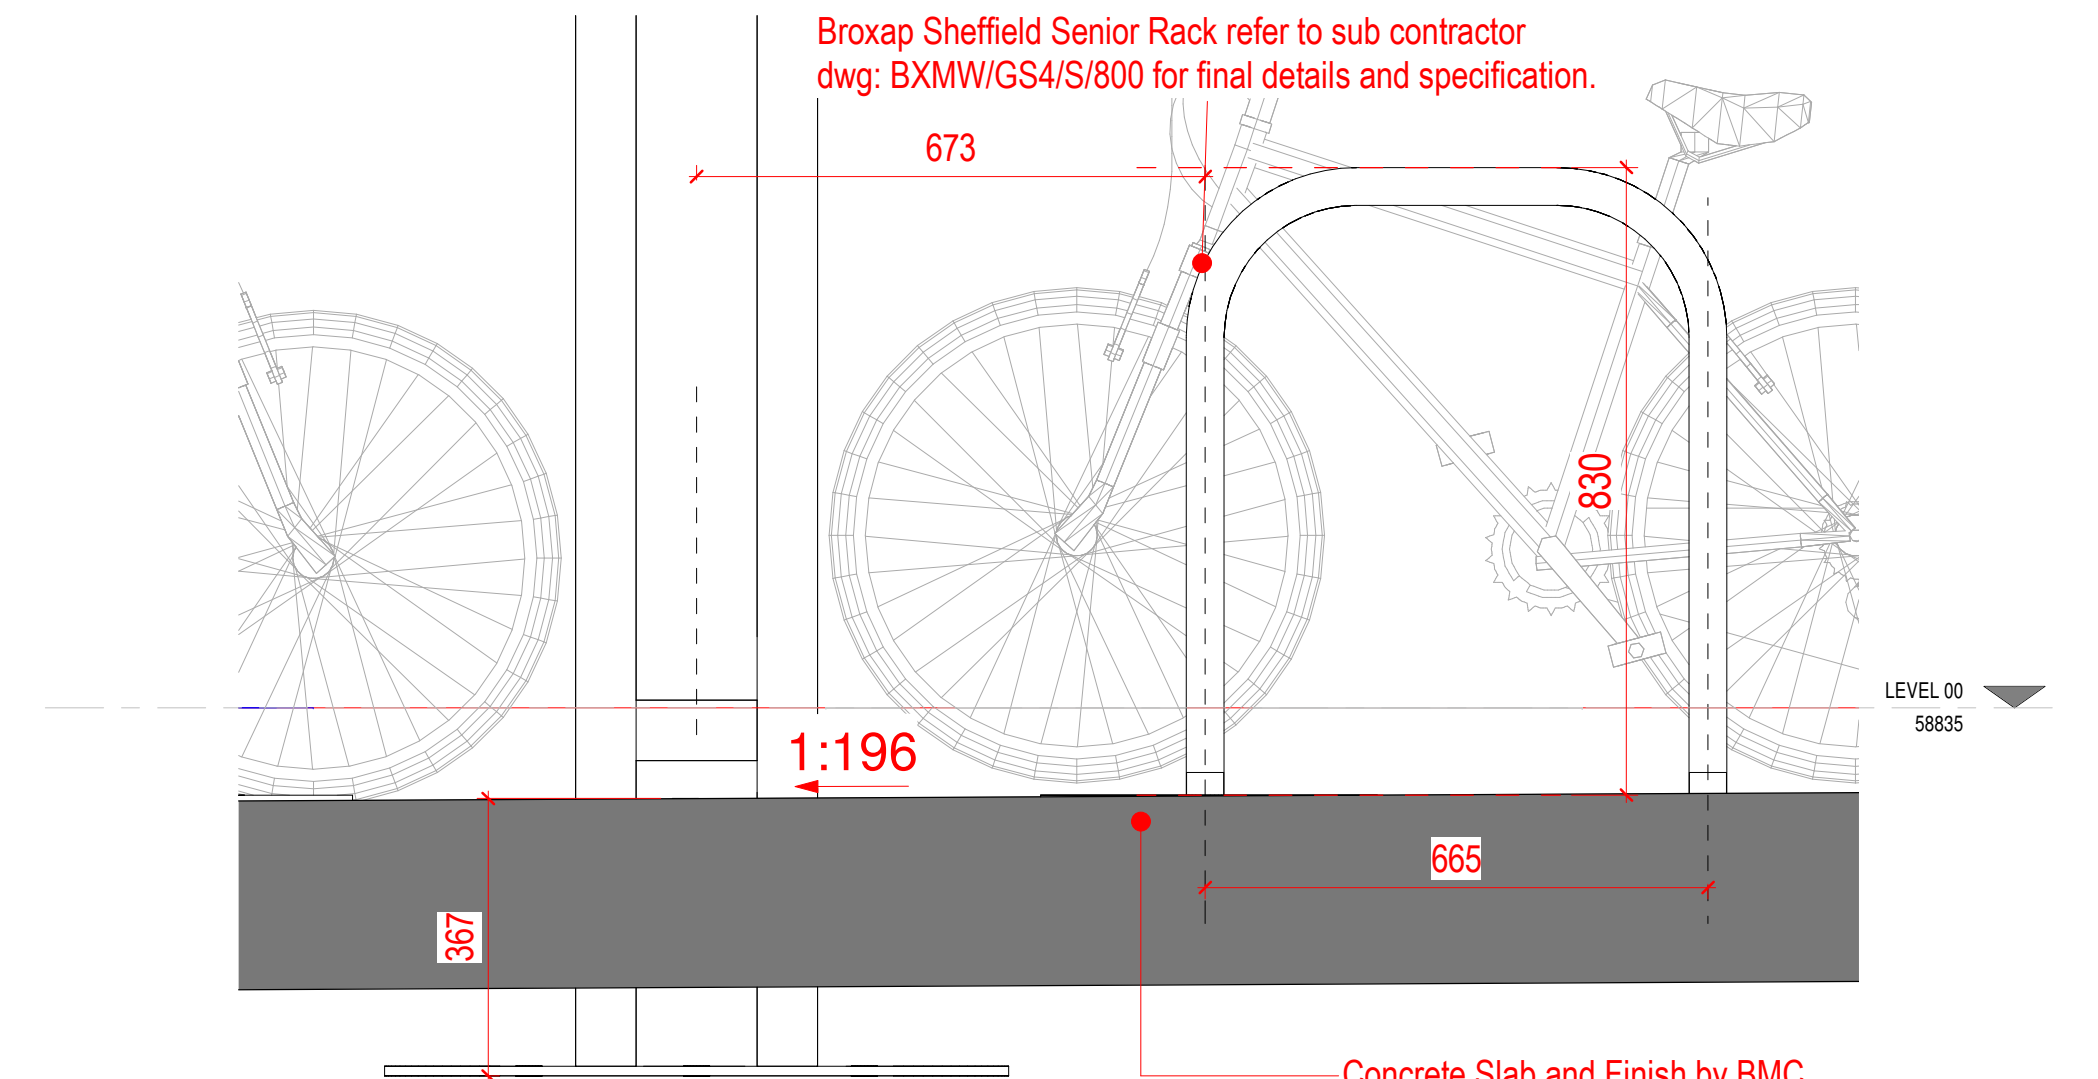


5 | Section EE-Sheffield Stand

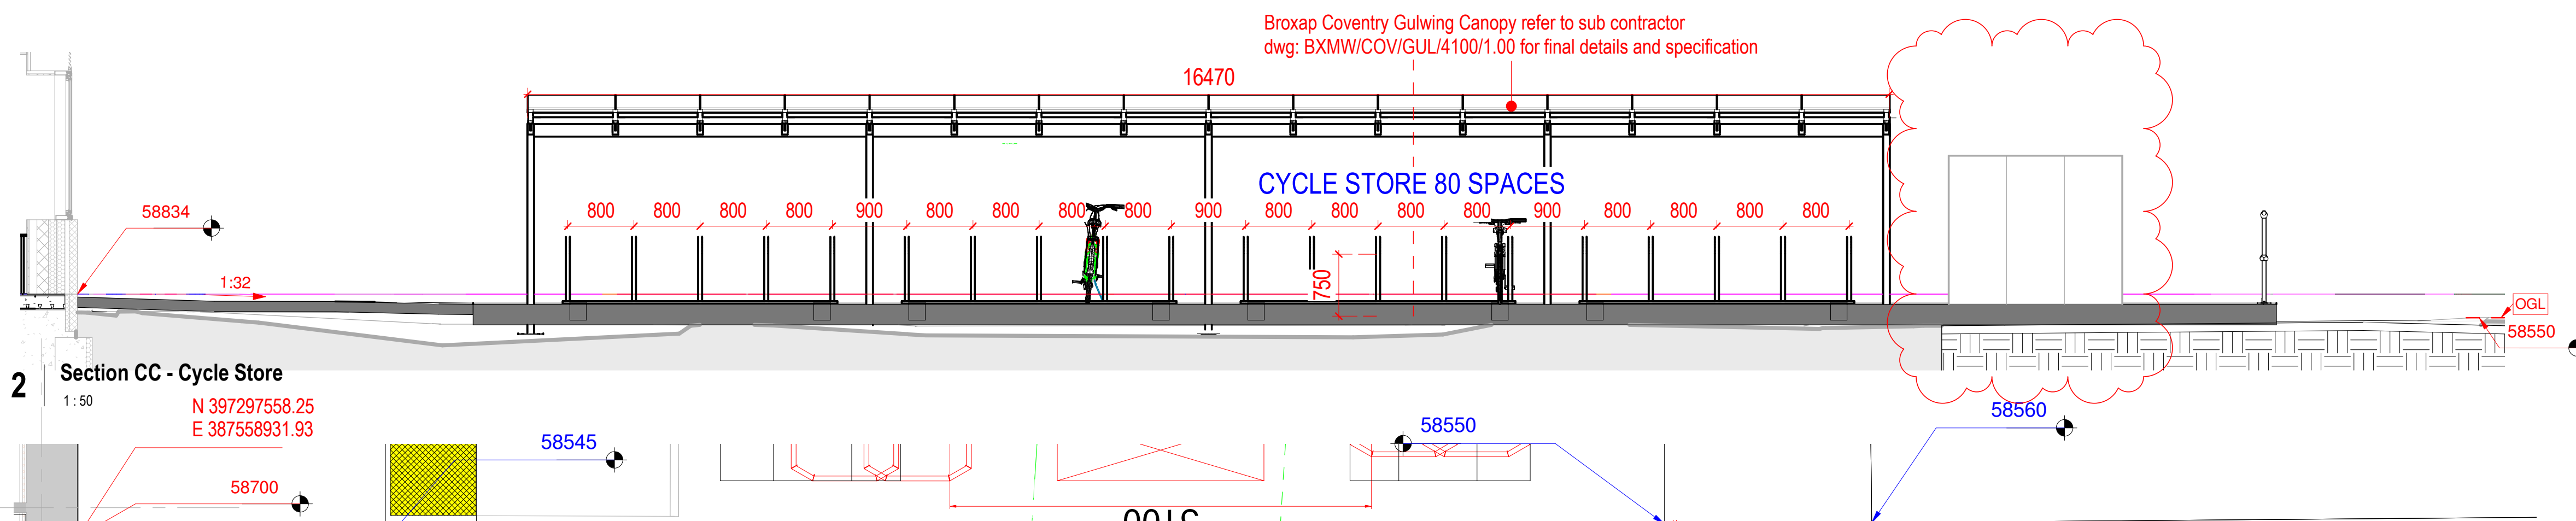

2 Section CC - Cycle Store
1:50 N 39729755

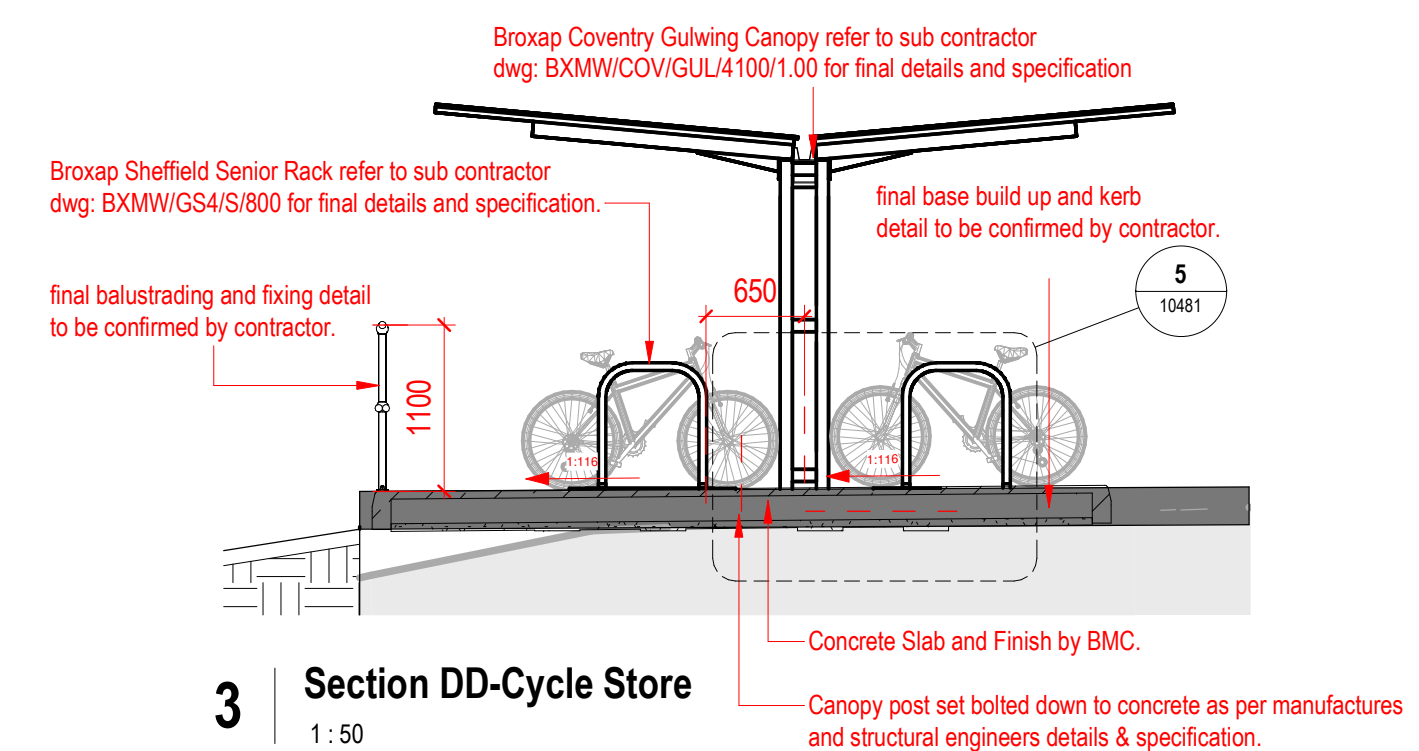

3 | Section DD-Cycle Store

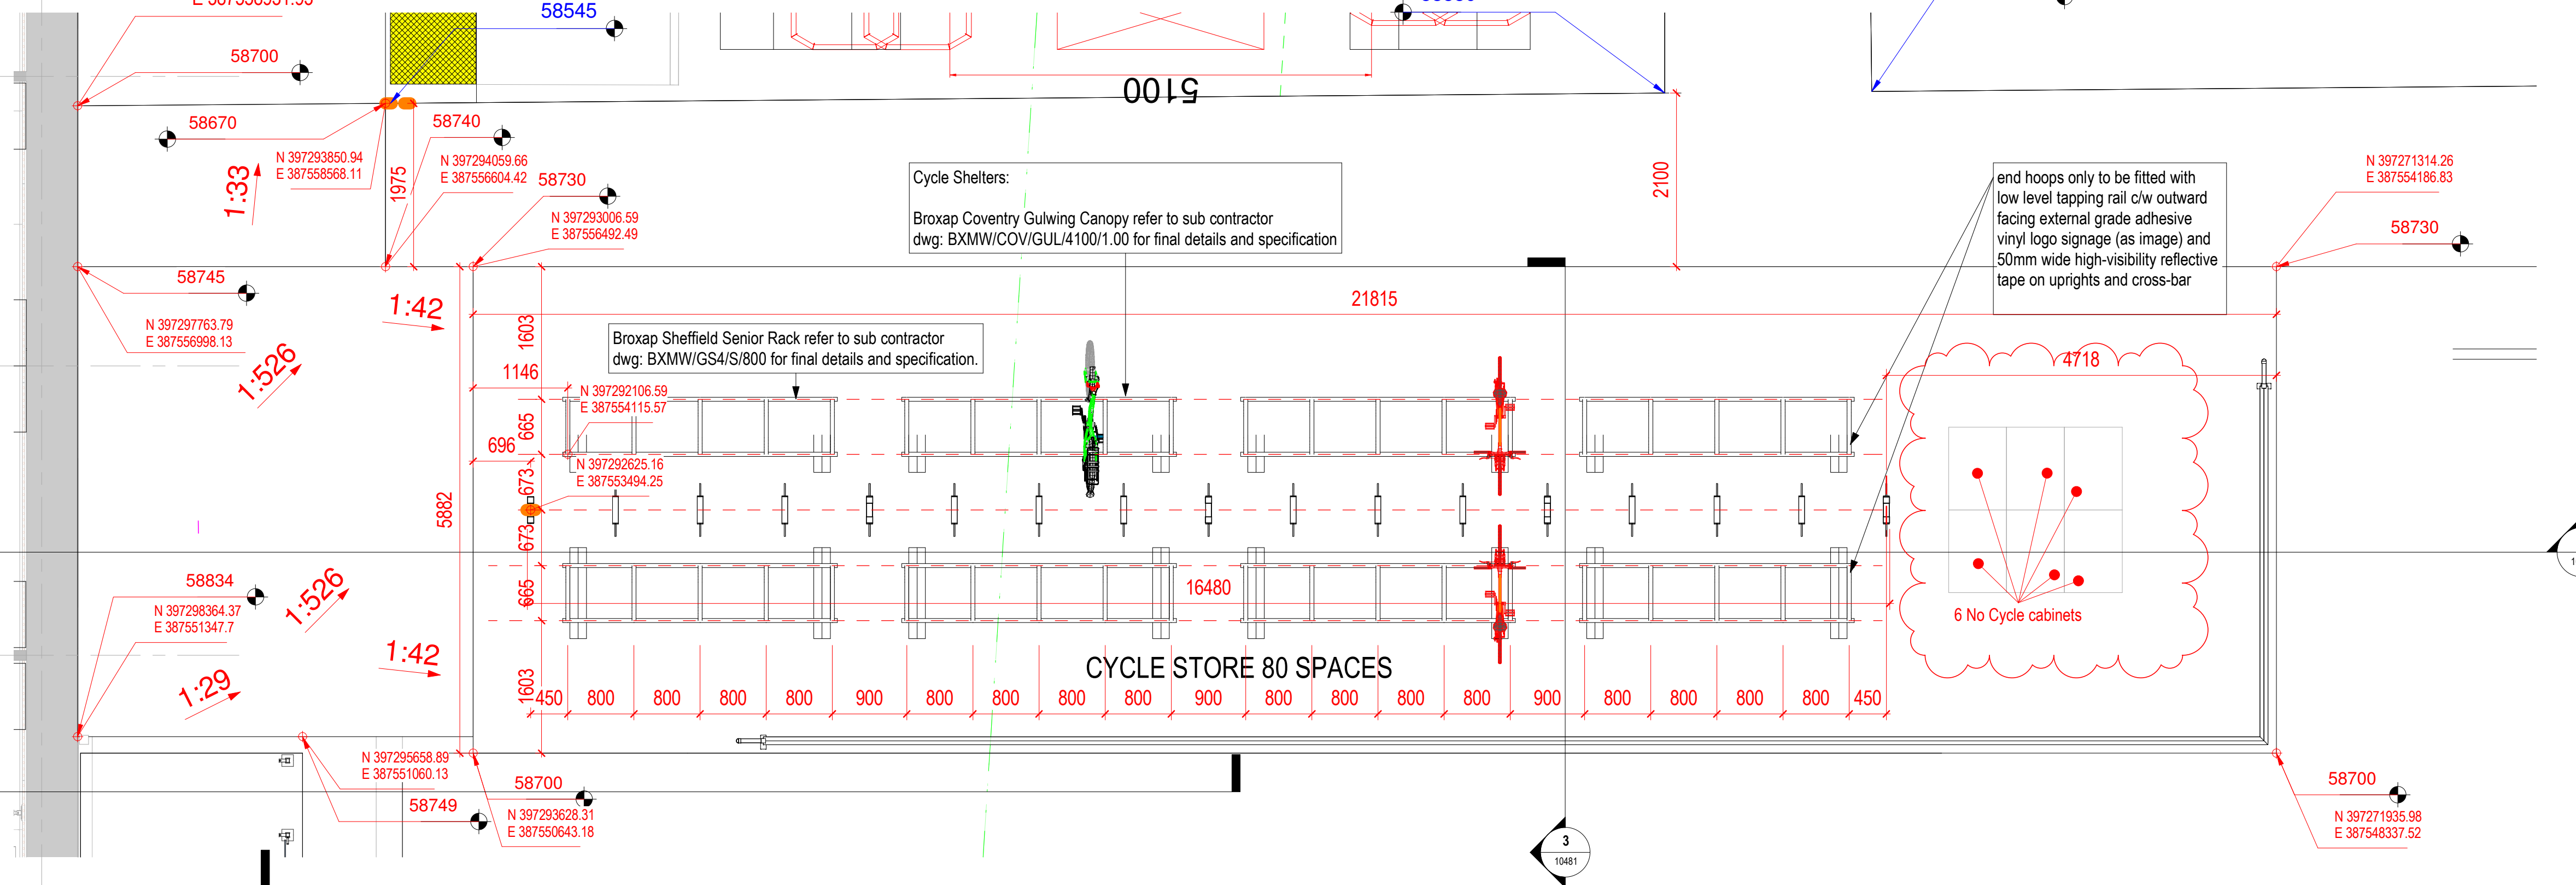

1 | **PROPOSED CYCLE STORE**
1:50

C3	21.09.28	Cycle Cabinet added	JP	MG	
C2	21.08.03	Cycle store and paving line updated to reflect comments received	SR	MG	
C1	21.07.27	New Drawing-Cycle Store	SR	MG	
REV	DATE	REVISION NOTE	BY	CHECK	