



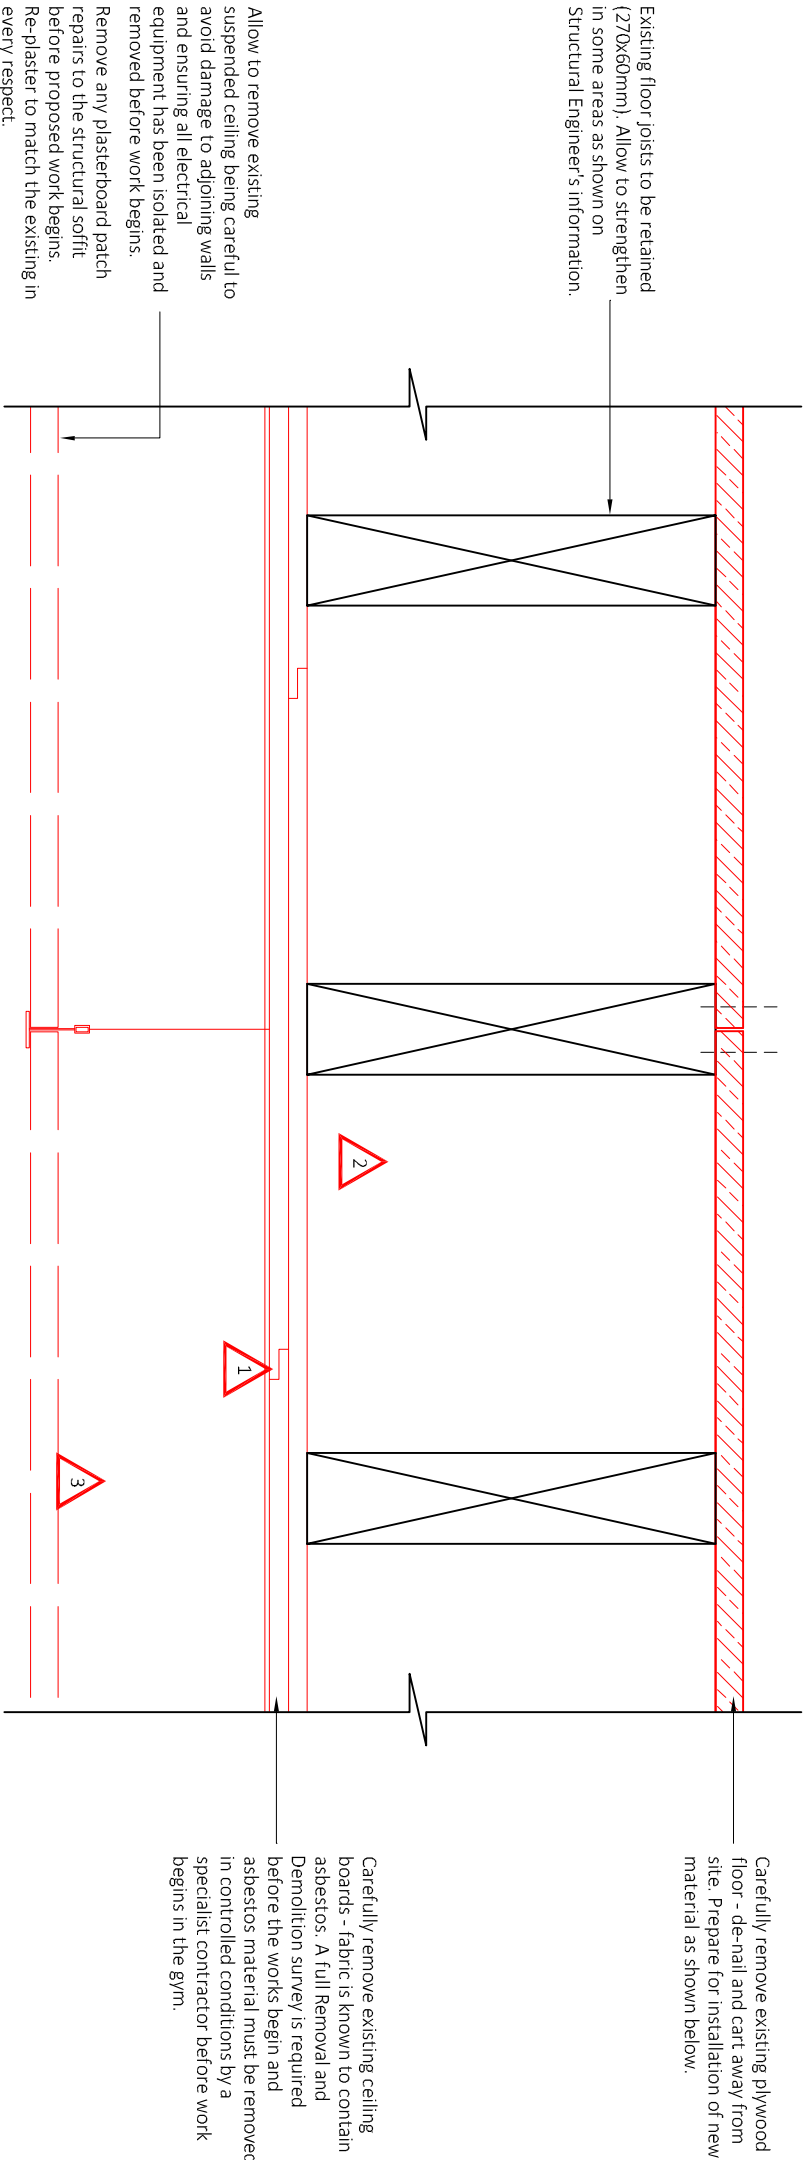

Existing Detail B - Typical Floor Detail 1:5

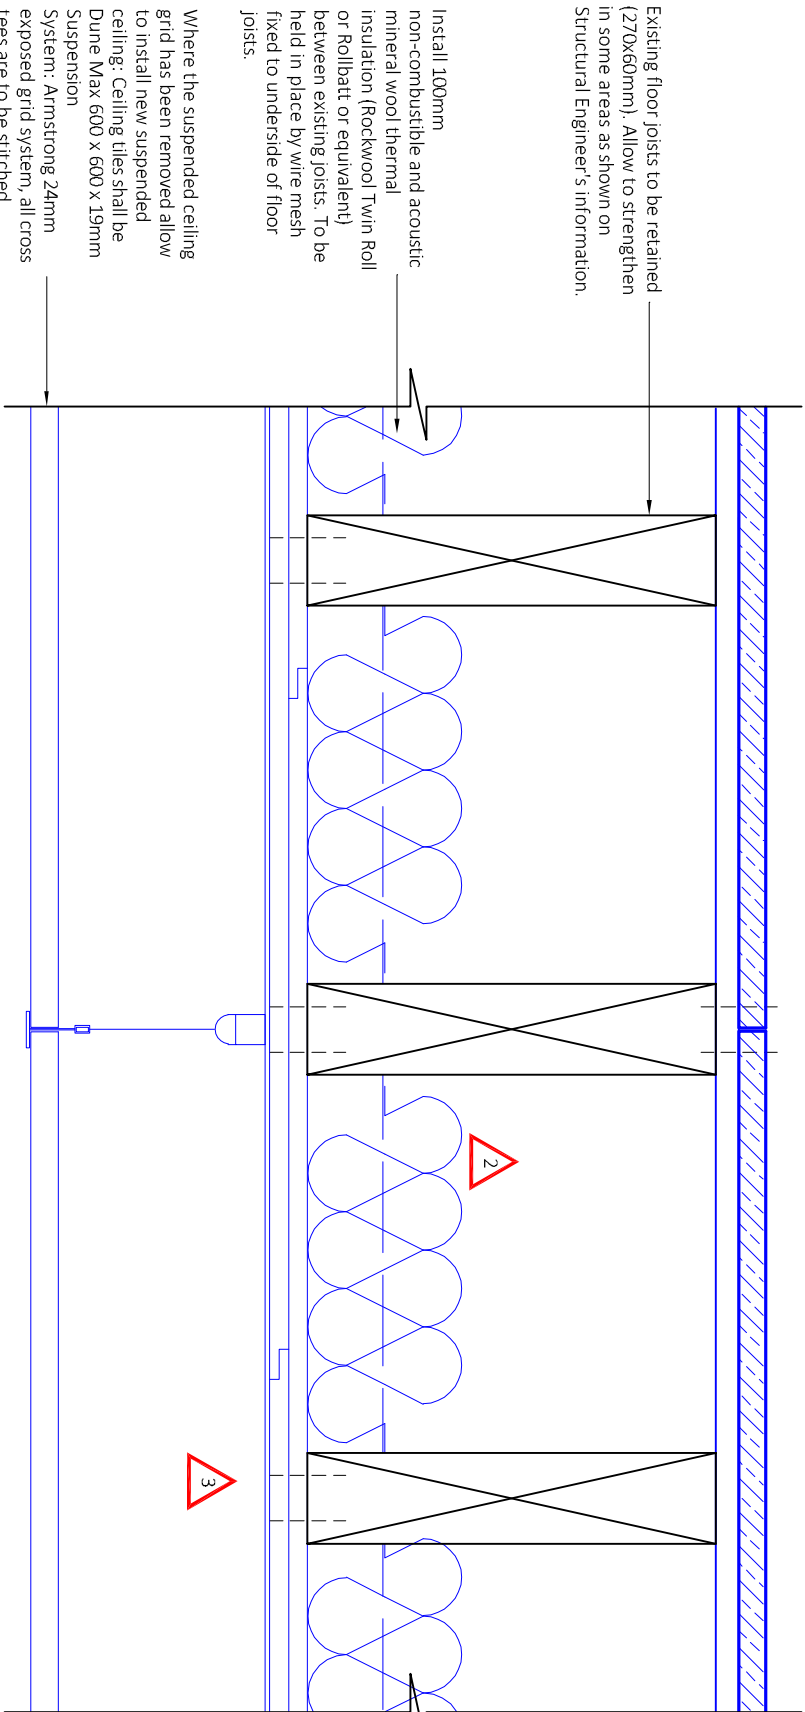


Proposed Detail B - Typical Floor Detail 1:5

Where the suspended ceiling grid has been removed allow to install new suspended ceiling: Ceiling tiles shall be Dune Max 600 x 600 x 19mm Suspension System: Armstrong 24mm exposed grid system, all cross tees are to be stitched. Colour to be white. All details to manufacturer's requirements and specification.

Void depth to match existing.

Detail location Key:

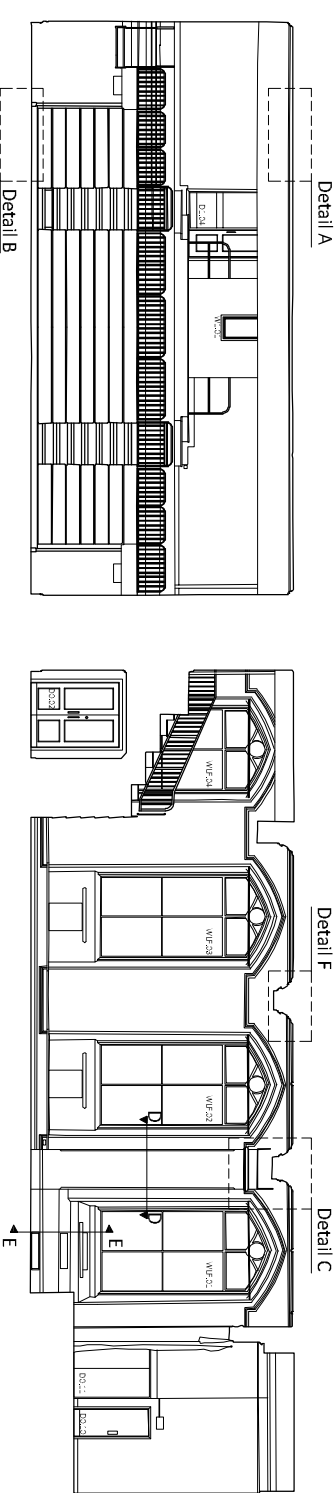

Note:
Do not scale from this drawing.
Dimensions are to be checked on site.
If in doubt please ask.

Key:

Existing fabric to be removed.

Proposed fabric to be installed.

CDM risks:



Risk - Asbestos - Asbestos containing materials have been confirmed across the whole ceiling of the Gym. This MUST be removed by an ACM specialist operative before works begin. Contractor to consult the asbestos register when planning works. Ensure all asbestos is work areas is removed prior to work on site.



Risk - Falling debris and unstable ceiling - risk of falling debris during removal and unstable ceiling fabric during installation. Contractor to ensure temporary work and loose fabric is secured and consider using net supports if appropriate. Contractor ensure correct PPE is provided to those removing high level fabric.



Risk - Working at height - Contractor to ensure any tasks that can occur at ground level are arranged. Scaffolds are to be installed by specialist contractor. Principal contractor to ensure these are maintained and safe access is provided at all times.

P2	17/10/22	Revised following client review.
LU		
P1	29/09/22	Revised following internal review.
LU		
Rev Date/Ints	Details	
© The moral rights of the author are hereby asserted. This drawing and design is the sole property of Buttress. All and must not be reproduced without permission. Buttress Ltd is registered in England and Wales: 5585873		

Buttress

41 Bengal St
Manchester
M4 6AF
T 0161 236 3303
E contact@buttress.net
W www.buttress.net

Project Title	CSM - Whiteley Hall			
Client	Chetham's School of Music			
Location	Manchester			
Drawing Title	Typical Floor Detail			
Date	12/08/22	Scale	1:5	8:1:100
Checked	LU	Orig Paper Size	A3	
Status PLANNING/LBC				
Drawing ref	Job No	Drawing No	Revision	
9357 BA	ZZ	1F	DR	A (23)001 P2