






01 Deansgate Arches: West Elevation - EXISTING
1:50

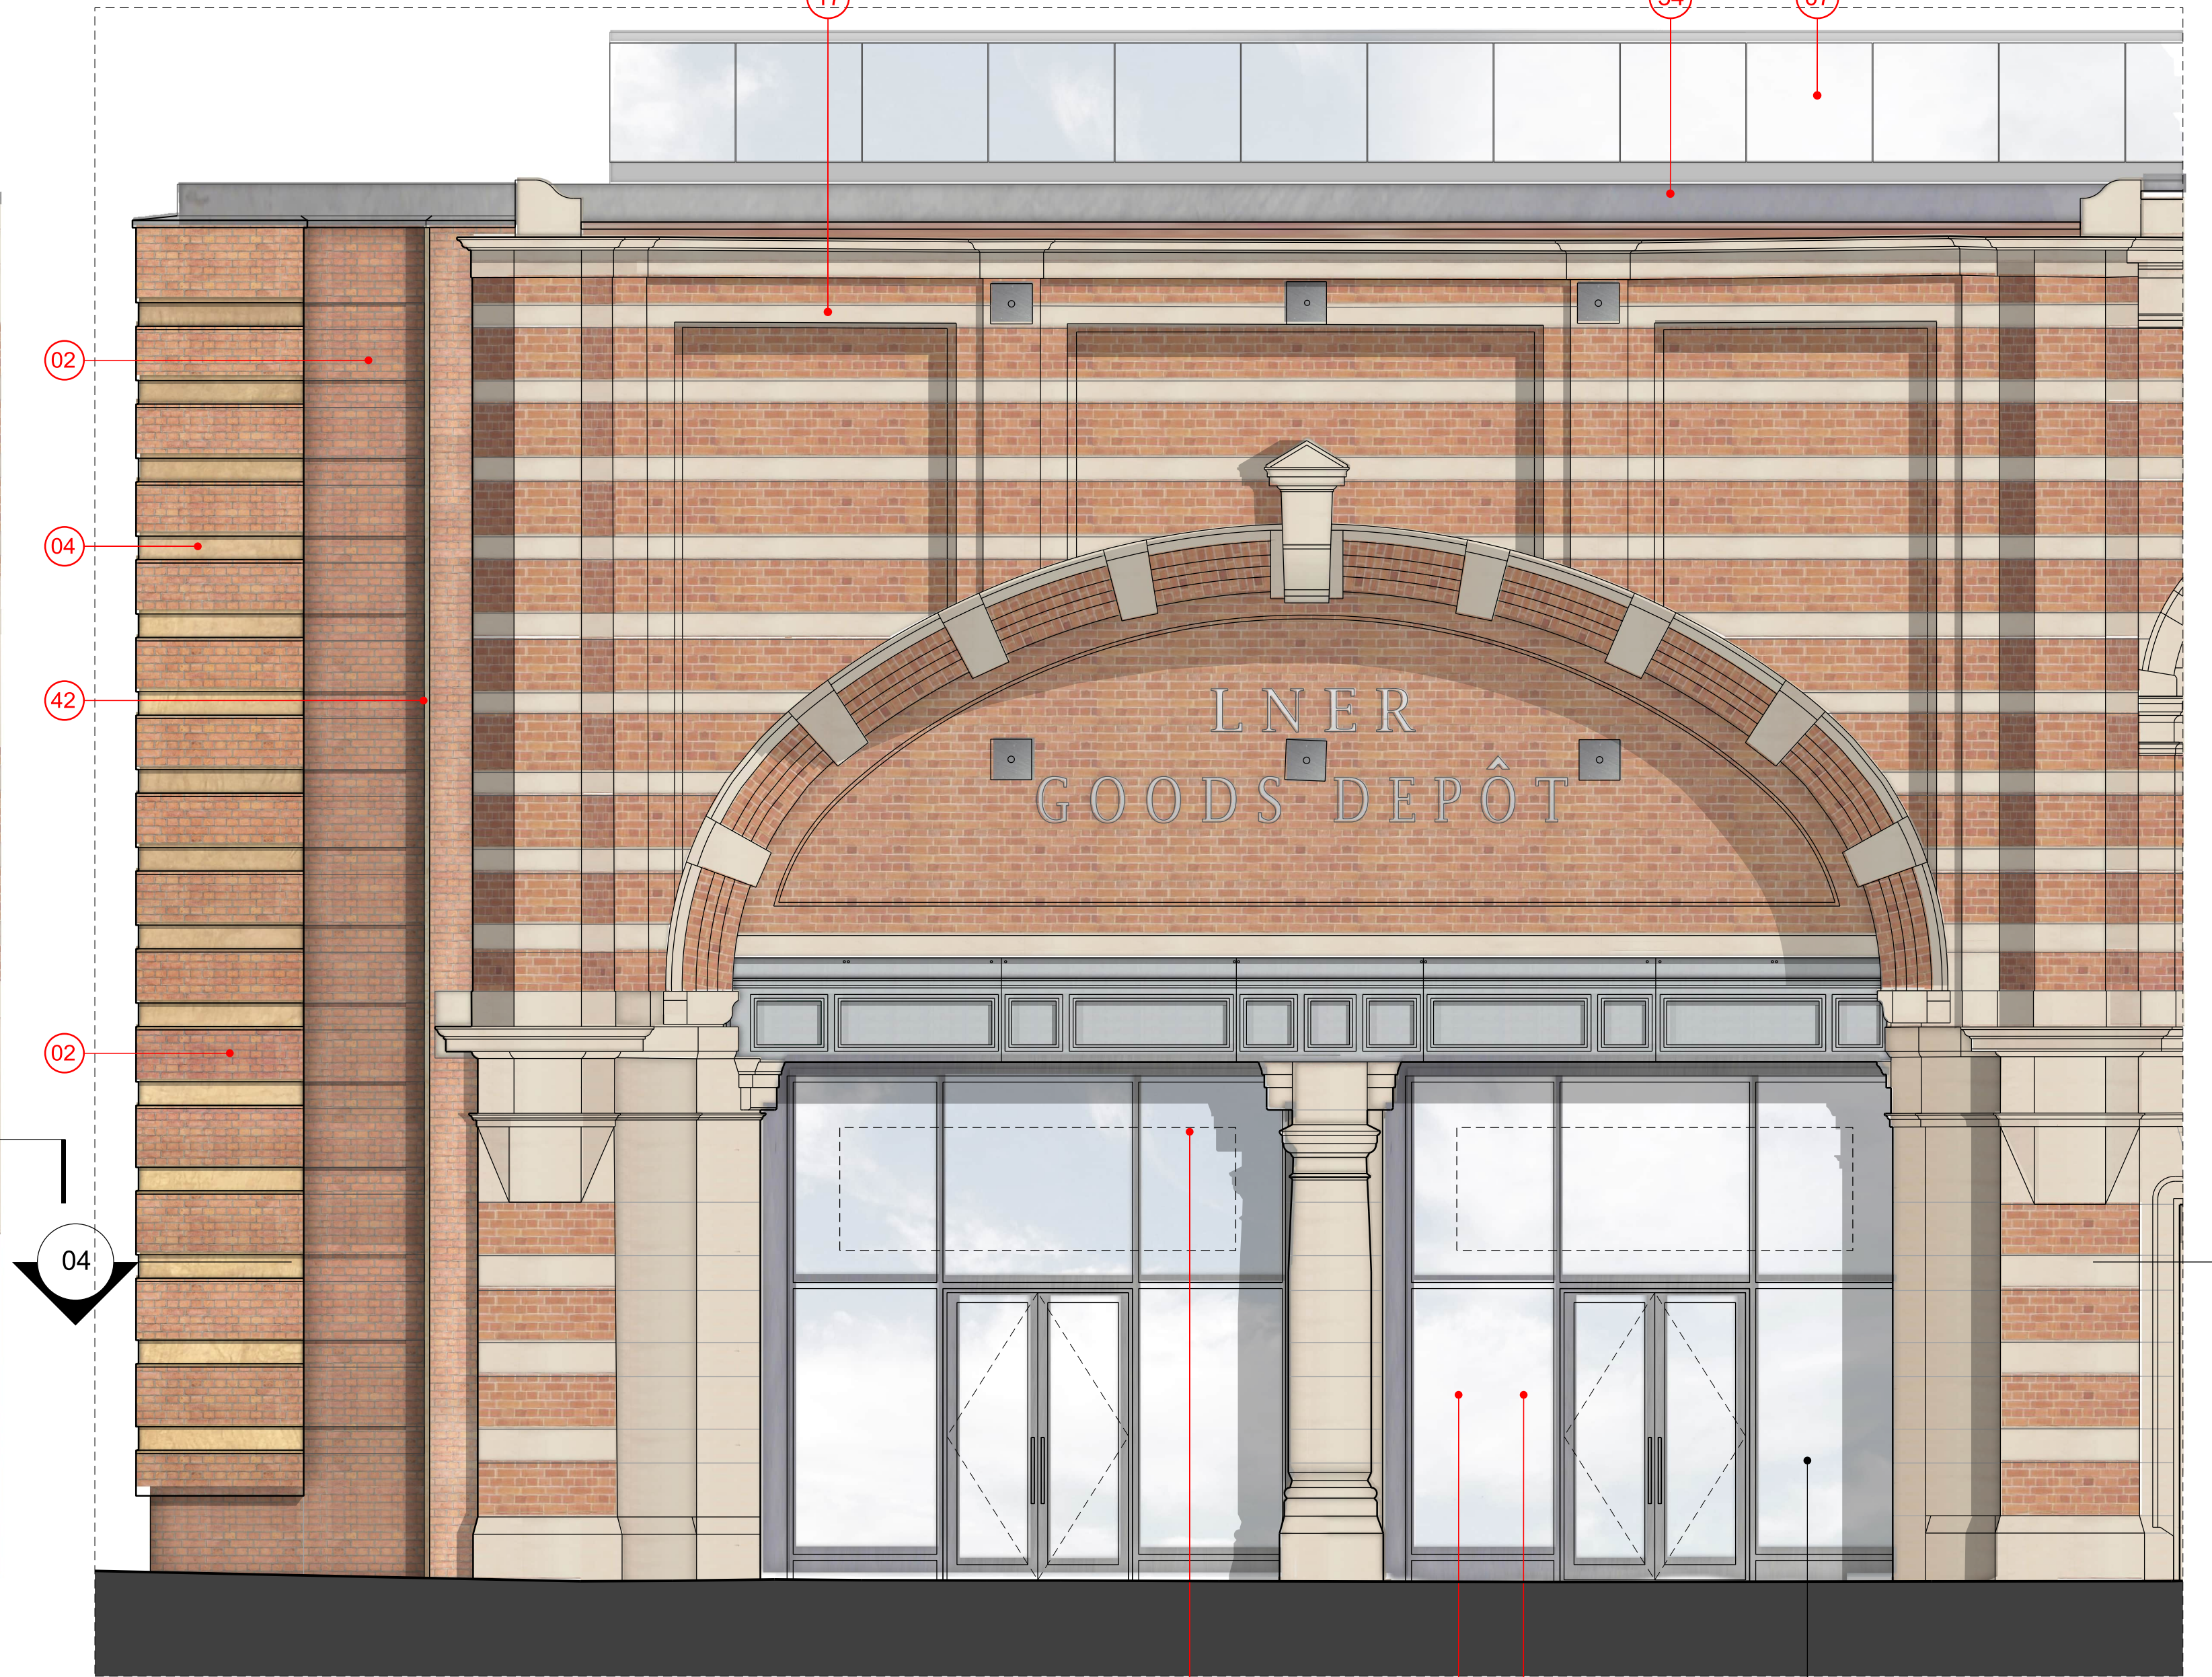

02 Deansgate Arches New Glazed Infill: West Elevation - PROPOSED
1:50

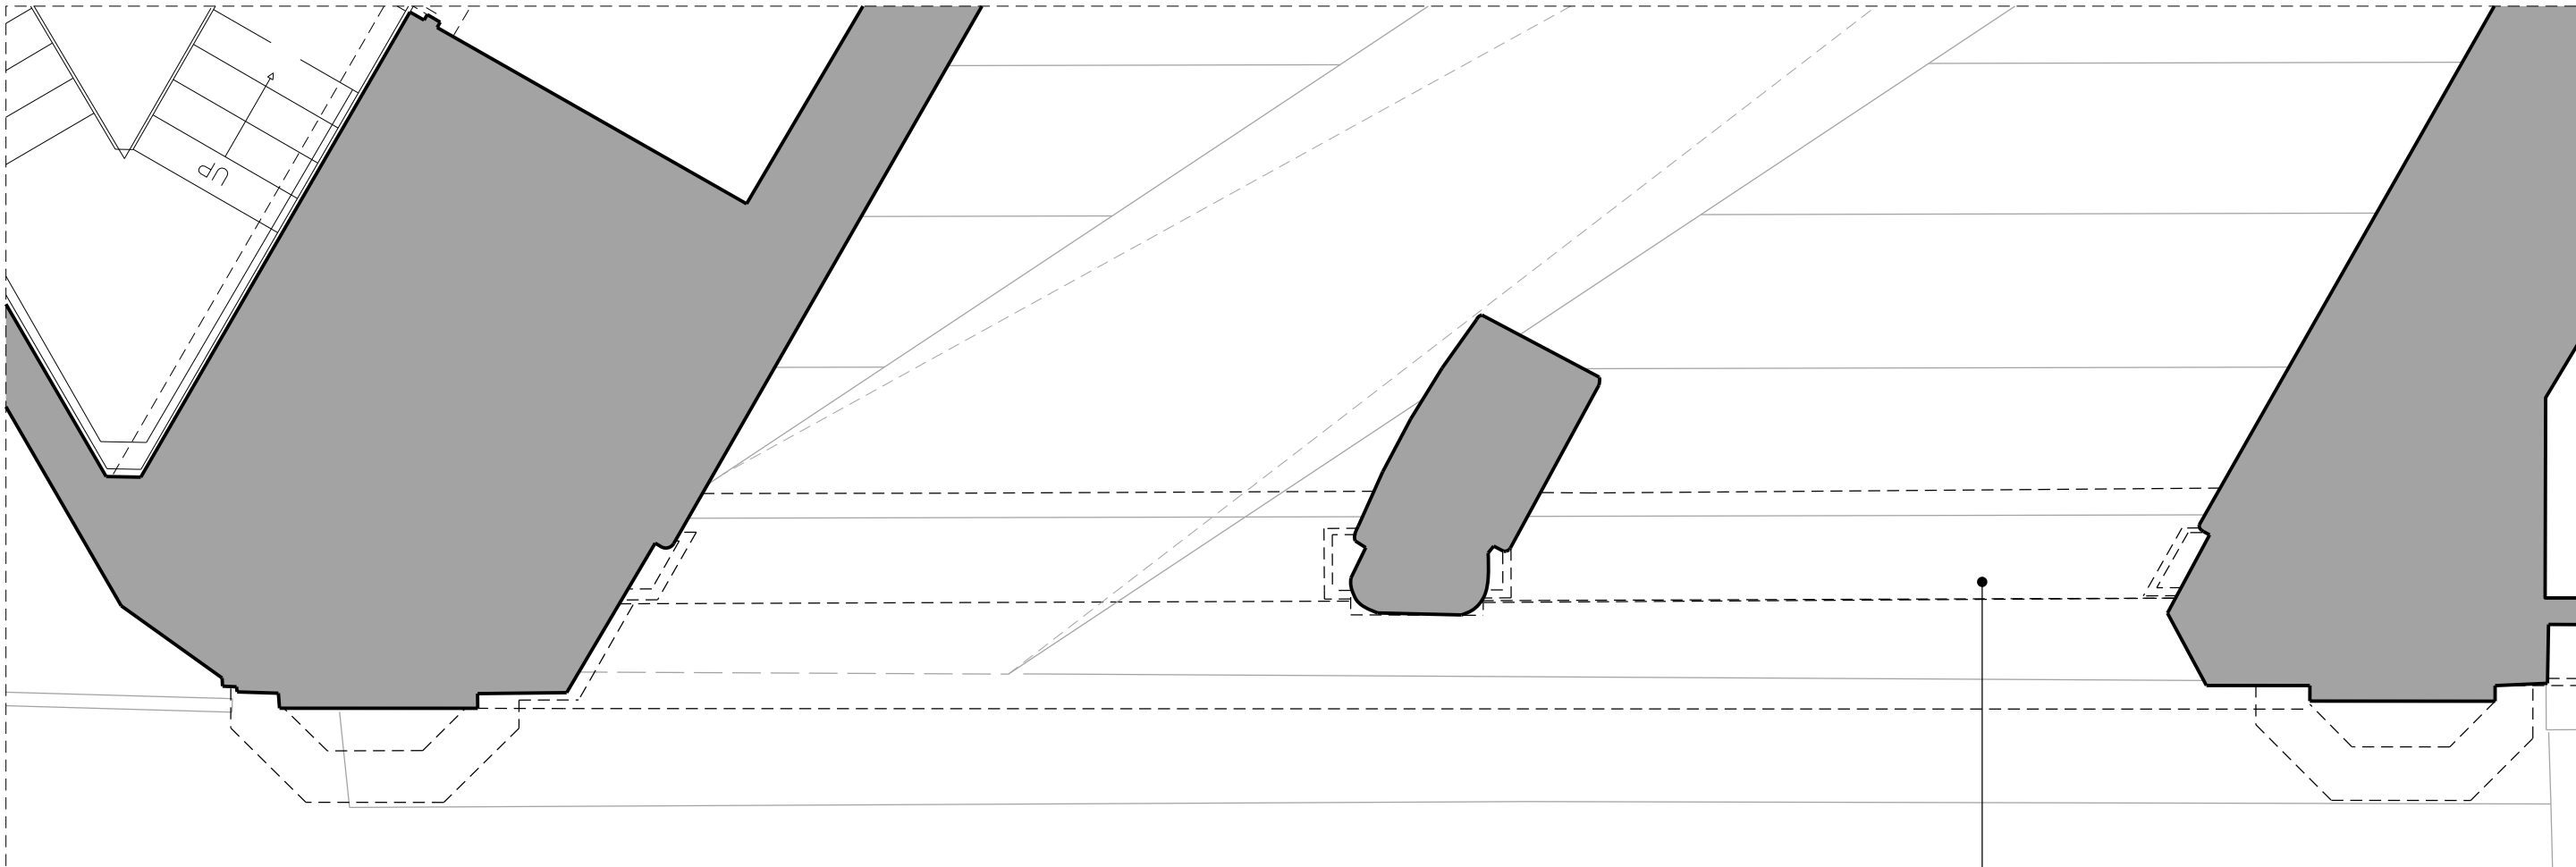

03 Deansgate Arches: Ground Floor Plan - EXISTING
1:50

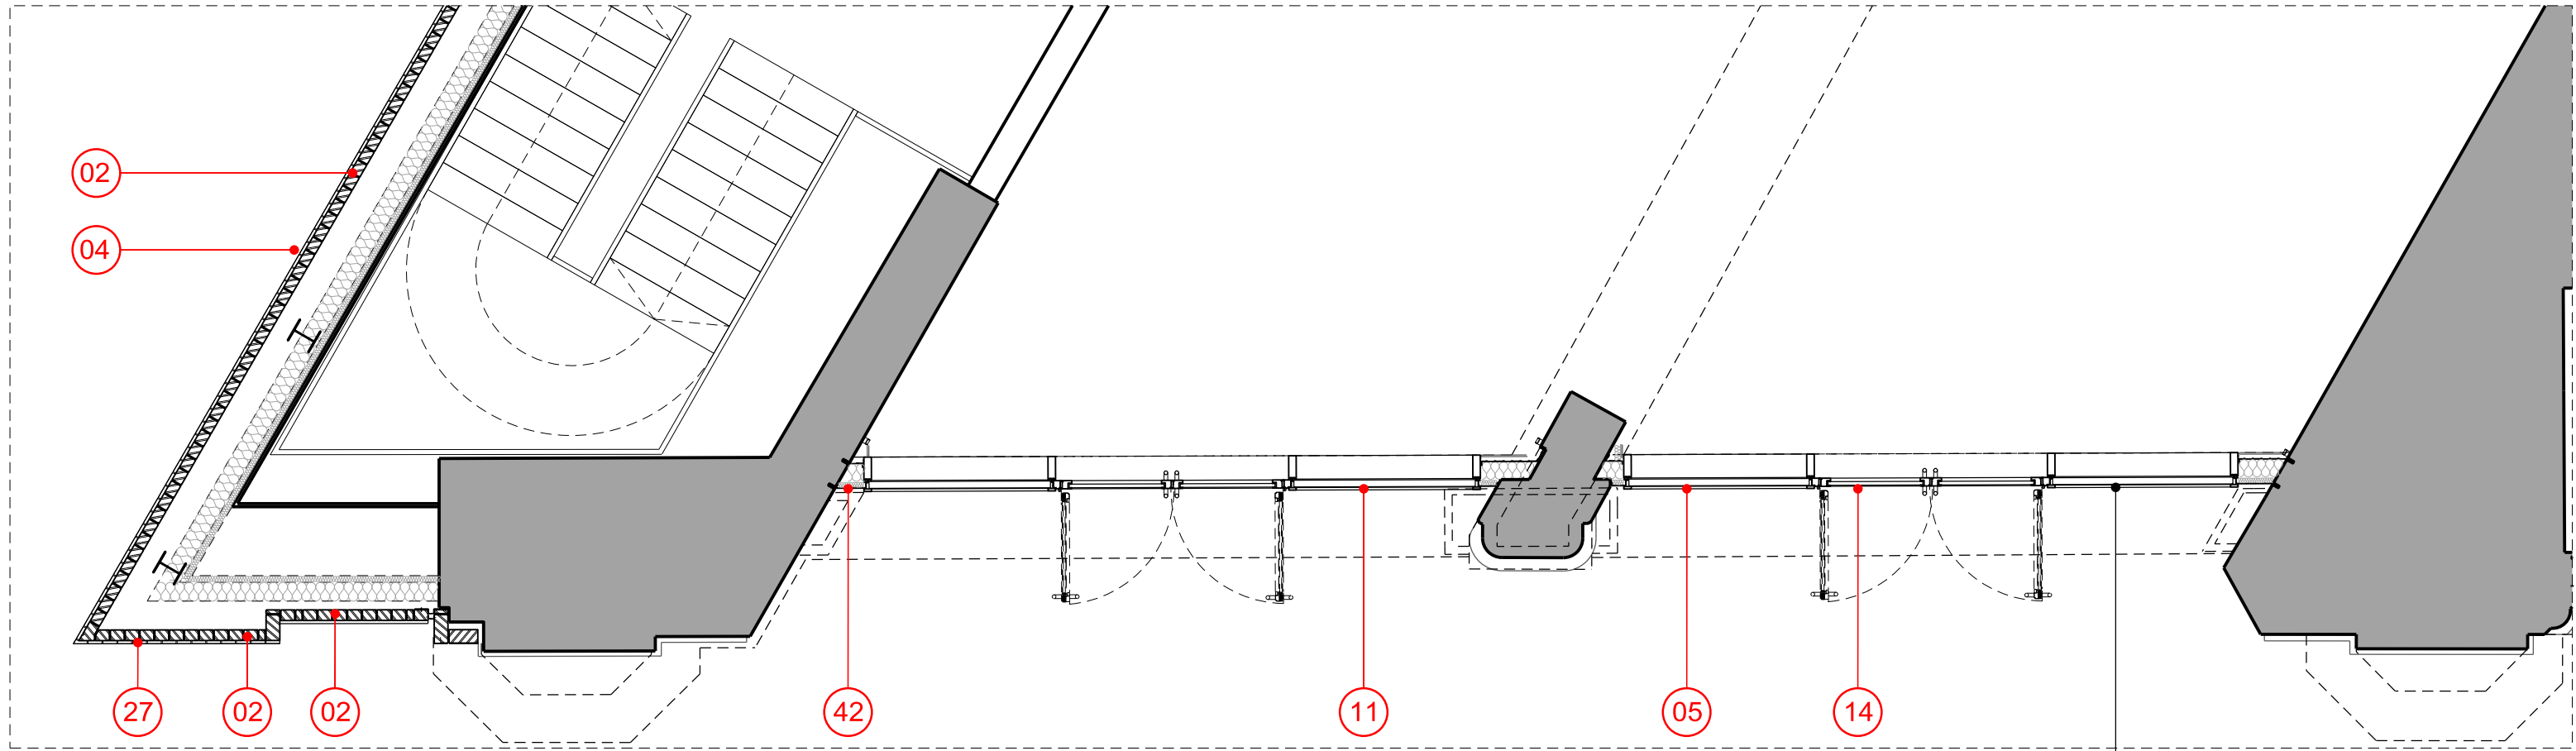

04 Deansgate Arches New Glazed Infill: Ground Floor Plan - PROPOSED
1:50