

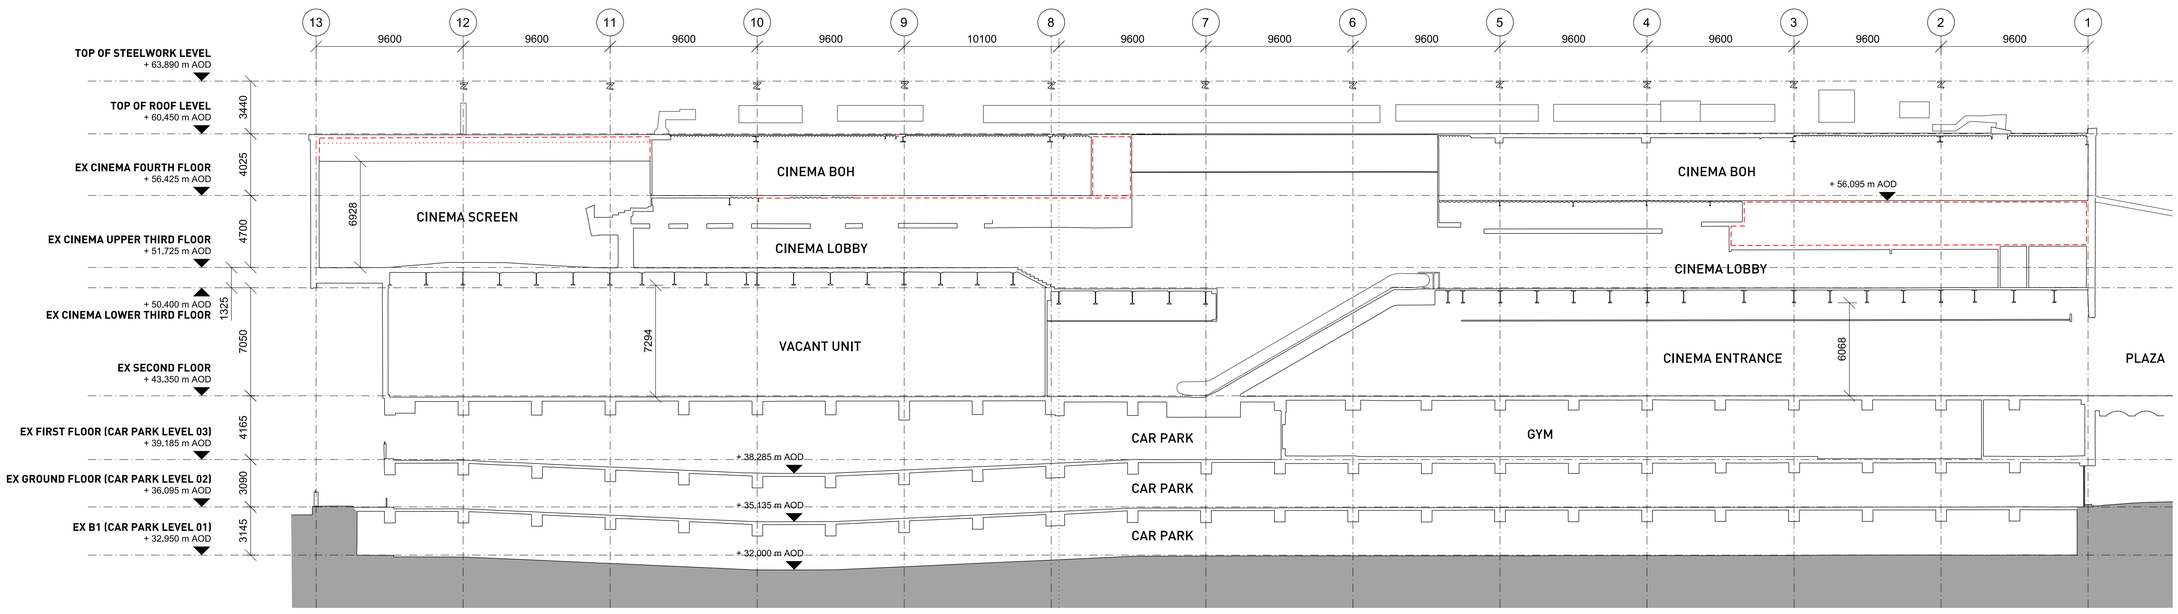


01 EXISTING LONG SECTION B-B
1:200

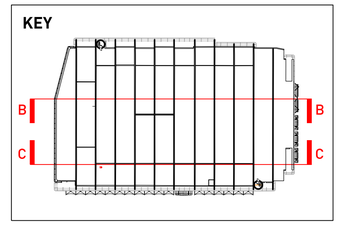

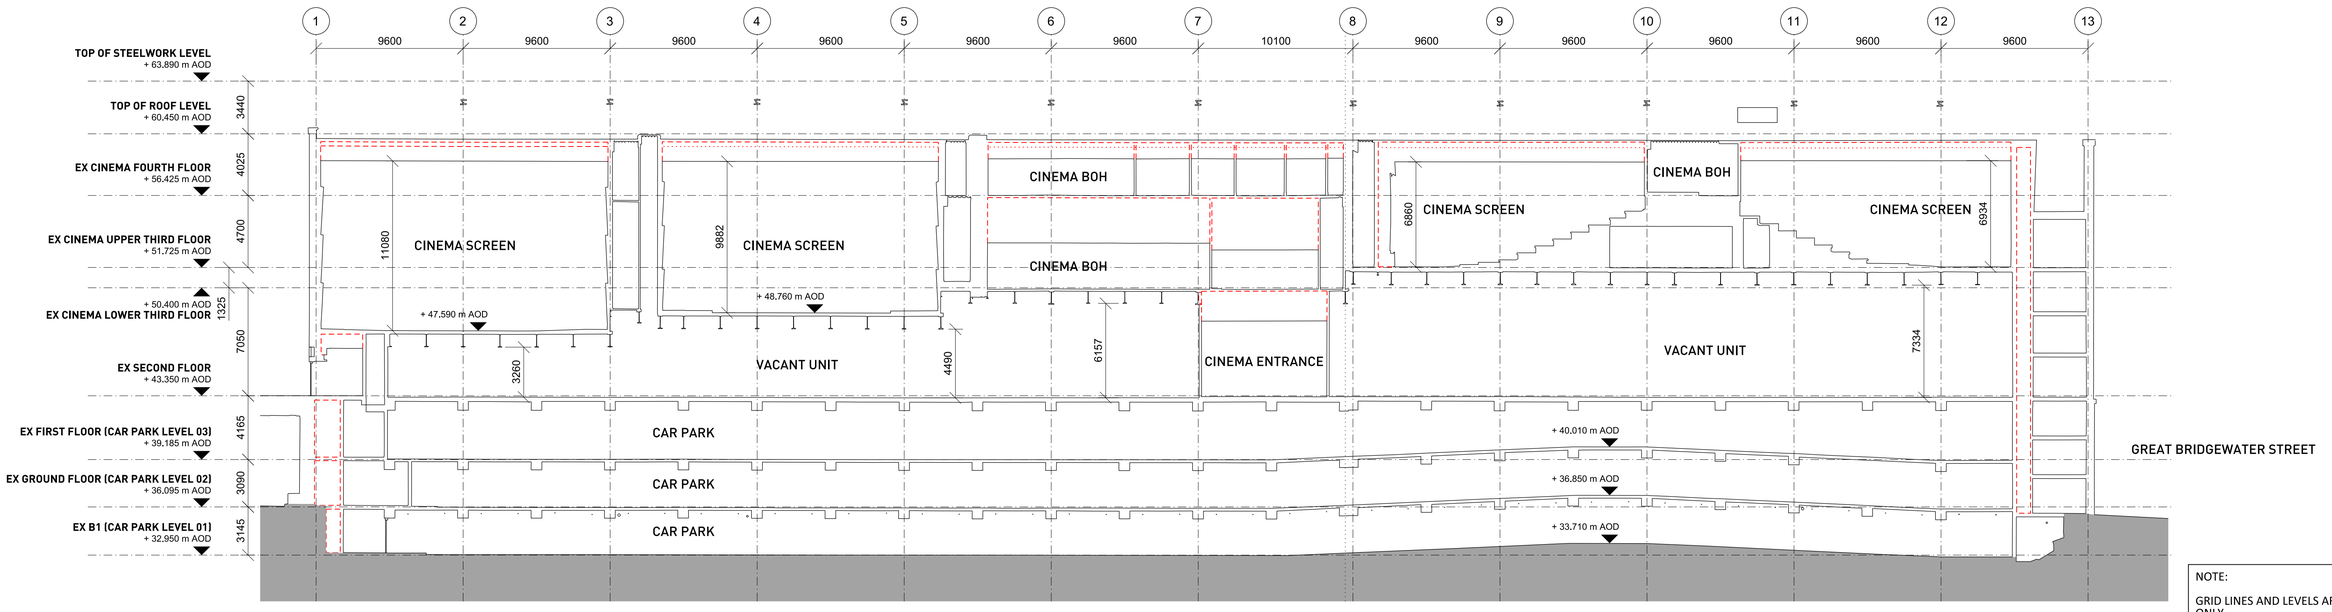

02 EXISTING LONG SECTION C-C
1:200

NOTE:

GRID LINES AND LEVELS ARE FOR INDICATIVE PURPOSES ONLY.

FLOOR LEVELS VARY THROUGHOUT THE BUILDING ACCORDING TO PRE SURVEY AND ARE TO BE VERIFIED ON SITE PREVIOUS TO CONSTRUCTION WORK

This drawing is copyright.
Do not scale off dimensions.

All dimensions to be checked on site by contractor.

Contractor to report and dimensional discrepancies, errors or omissions prior to commencing on site.

NORTH

Rev	Date	Comment
P01	22-11-2022	Planning Submission

Project Title: Great Northern

Drawing Title: Leisure Box Existing Sections

Job No: 10422

Scale: 1:200 @ A1

Status: PLANNING

Drawing No: 10422-SHP-Z4-A-B5D9-G200-XS-XX-001

Revision: P01

simpsonhaugh
MANCHESTER +44 (0)161 835 2345
LONDON +44 (0)20 7549 4000

© SimpsonHaugh and Partners 2022